


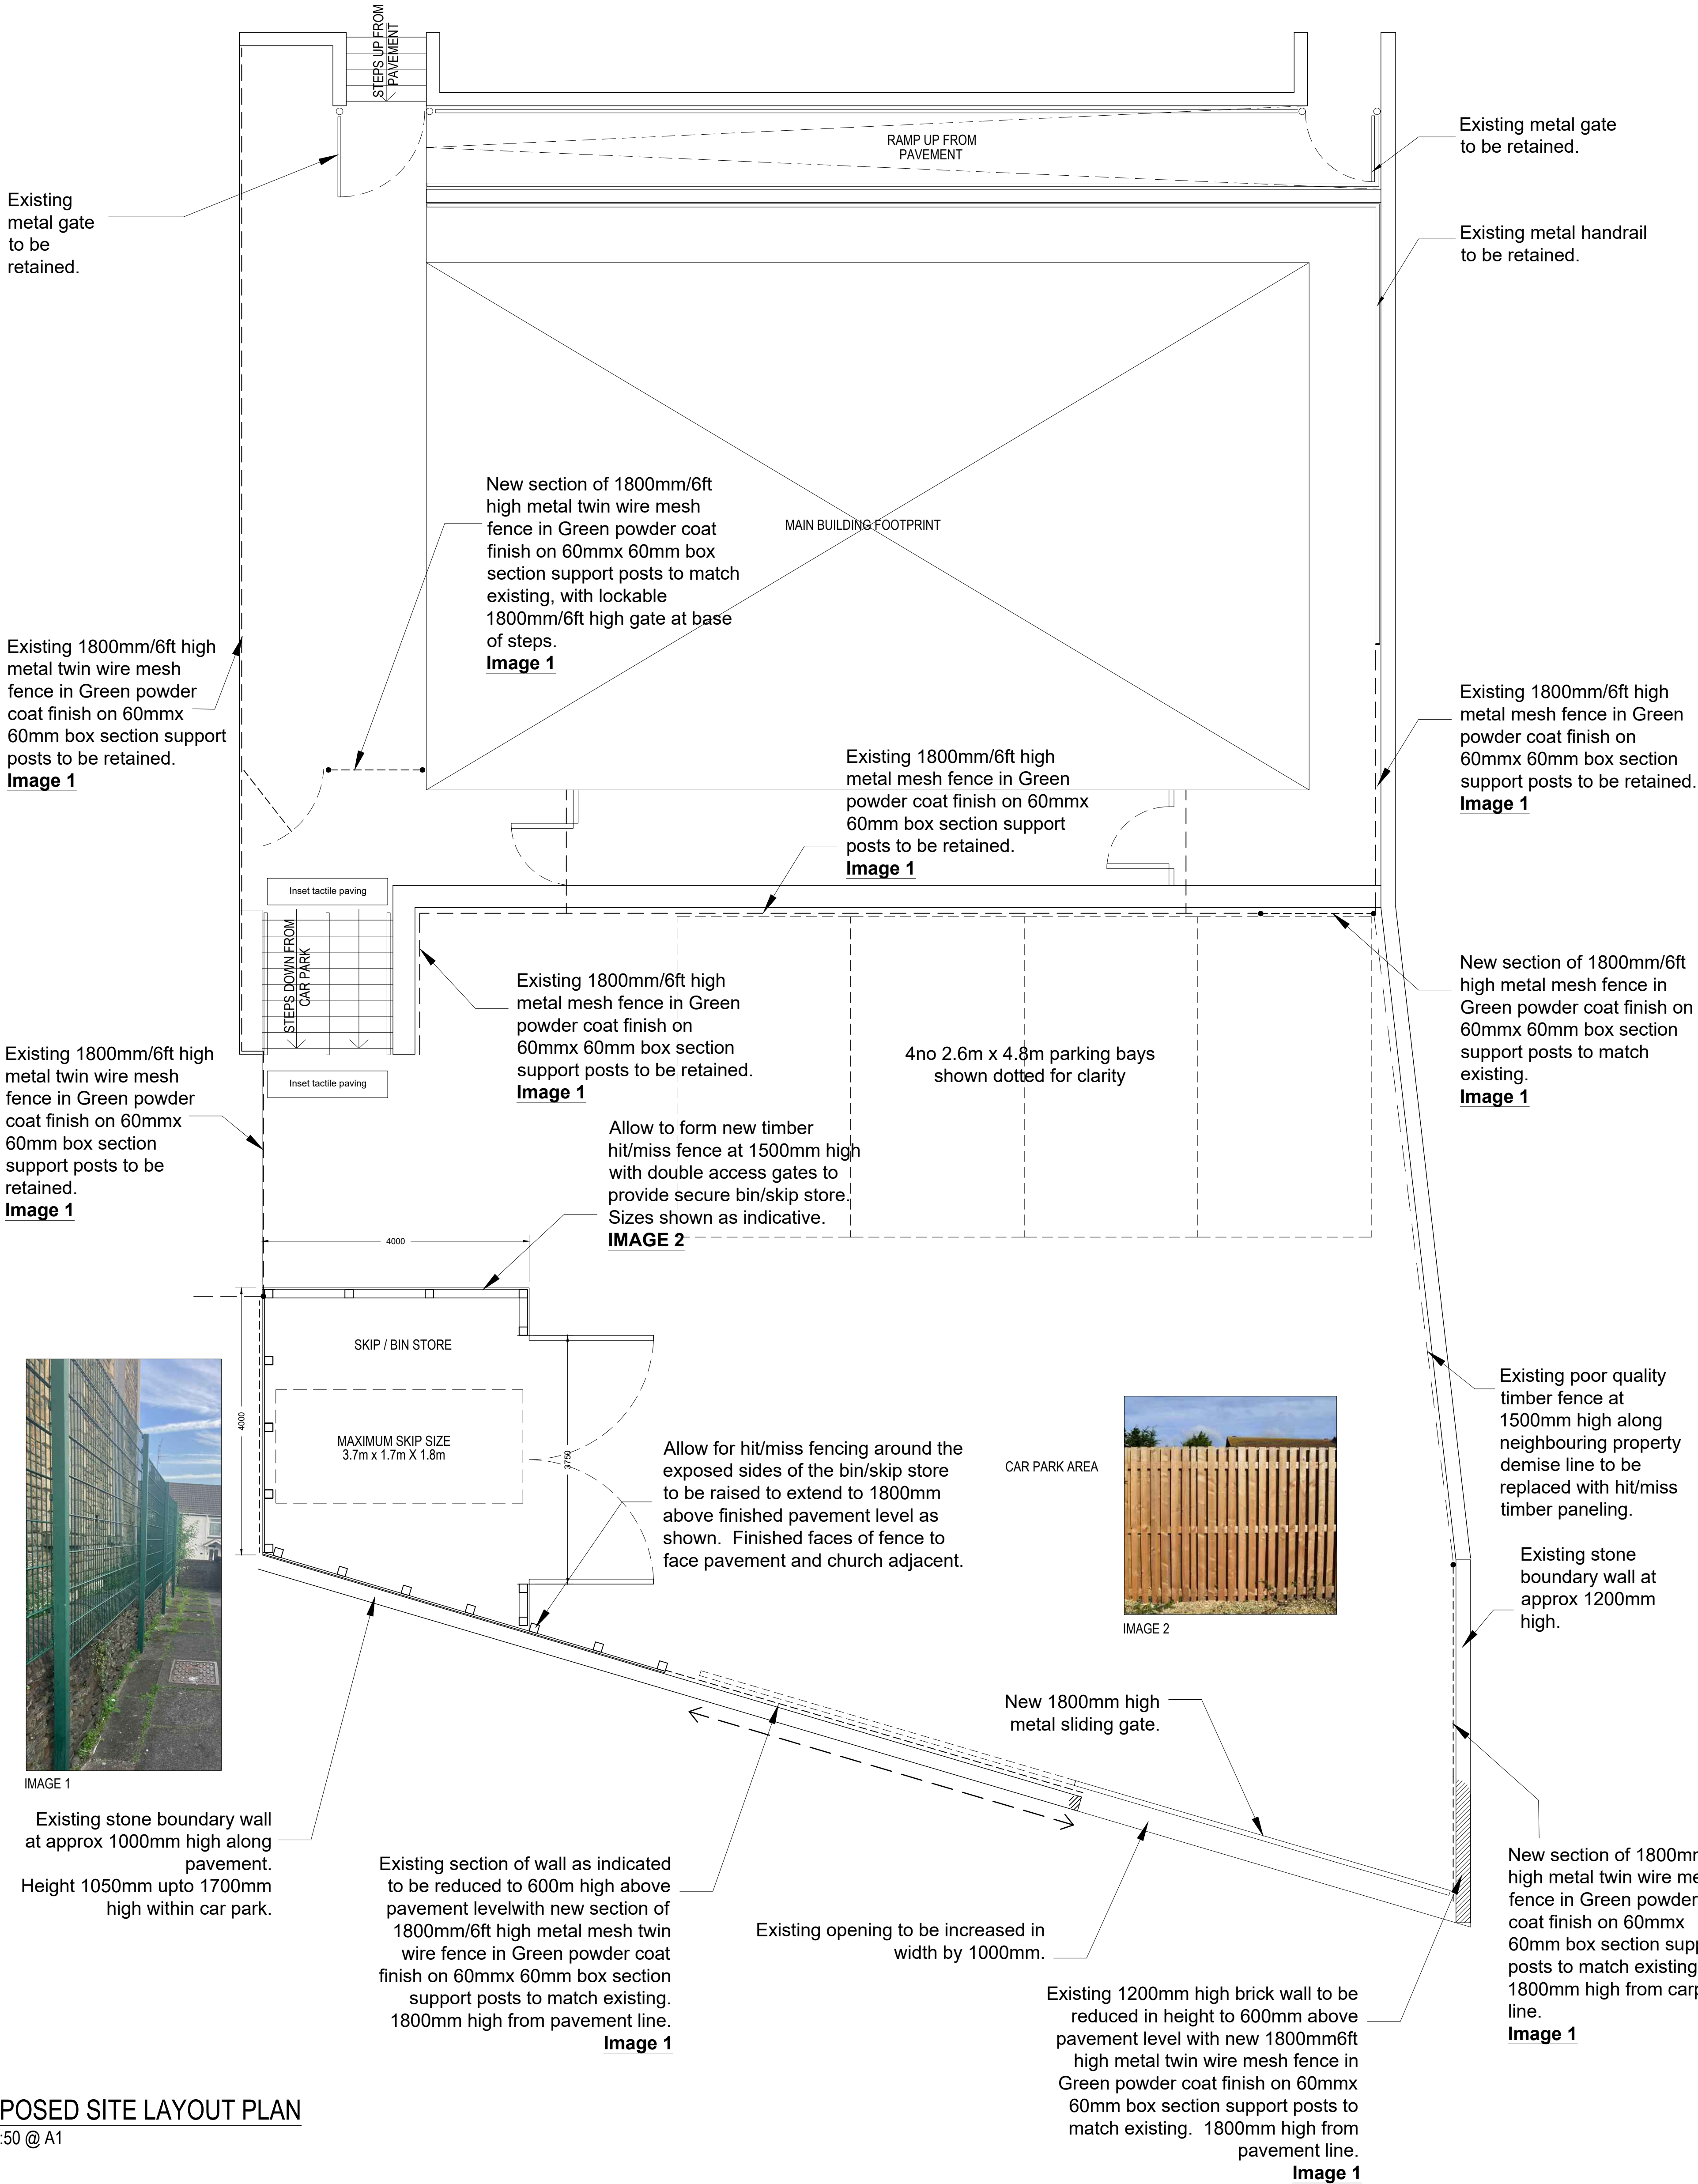

PROPOSED SITE LAYOUT PLAN
scale 1:50 @ A1

JOB: James Brothers office

ADDRESS: 225 New Rd,
Skewen,
Neath SA10 6UU

CLIENT: Carly James
James Brothers Plumbing

TITLE: PROPOSED SITE LAYOUT PLAN

SYSTEM No: H-M/1533-23/James Bros/CAD	DATE: 13.09.23	DRW-No.	Rev
JOB No: 1533-23	Checked by:	P03	F
SCALES: A1 @ 1:50	DRAWN BY: Matt Bailey		

REVISIONS DESCRIPTION:

- A - Amends as per client reqs - MB - 14.09.23
- B - Amendments following planning comments - DN - 08.11.23
- C - Notes amended - MB - 14.12.23
- D - Notes amended - MB - 21.12.23
- E - Indicative car parking bays added - MB - 25.01.24
- F - Boundary walls reduced in height - DN - 22.03.24

ALL DIMENSIONS TO BE CHECKED ON SITE. Contractor to check and verify all building and site dimensions. The contractor is to comply in all respects with the current Building Regulations whether specifically stated on this drawing or not. This drawing must be read and checked against any other specialist drawing provided.

1m

0

1m

2m

3m

4m

5m

1:50

Thomas Parry Design

The Old Sketty Coach House,
21 Gover Road, Sketty
Swansea, SA2 9BX

t: 01792 290755

e: design@thomasperry.co.uk
w: www.thomasperry.co.uk

© COPYRIGHT THOMAS PARRY DESIGN LIMITED