



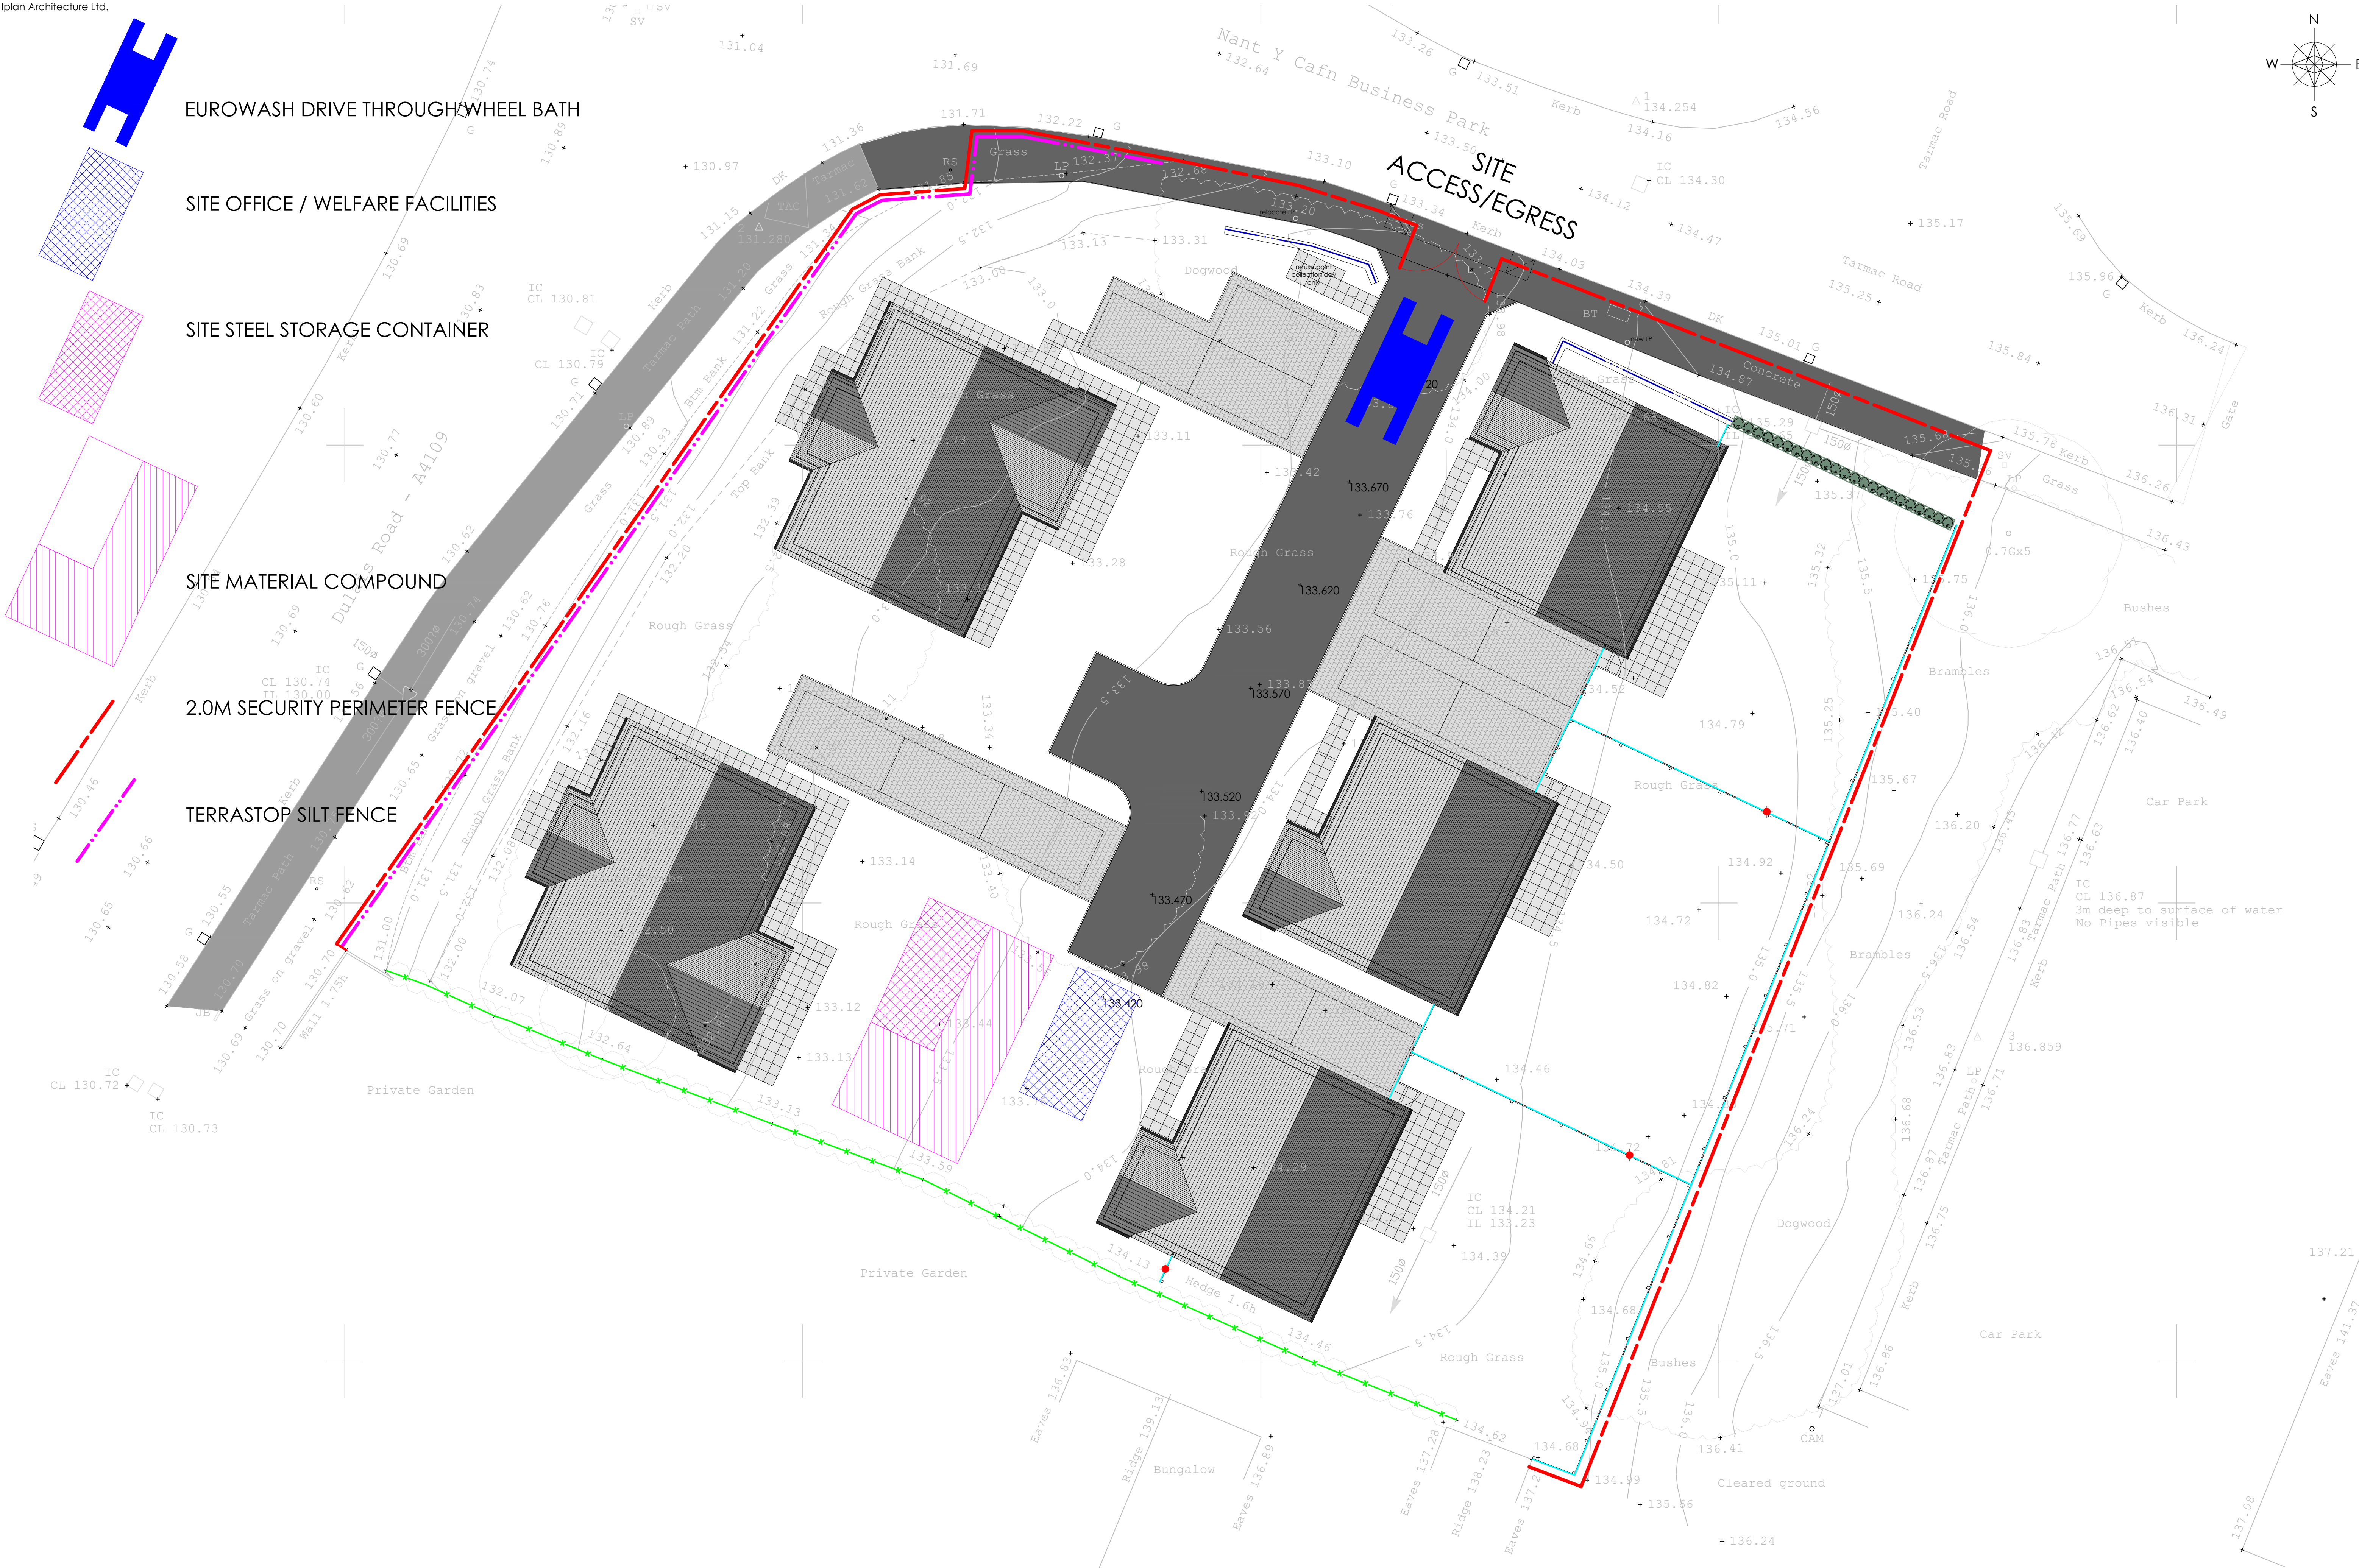

revision	
a	
b	
c	
d	
e	
f	
g	

construction	project	drawing	date
	LAND @ NANT Y CAFN, SEVEN SISTERS, NEATH	PROPOSED SITE SETUP	APRIL 2024
	client	drawing no.	scale
	SCULLY PROPERTY GROUP LTD	24.260.29	1 125 @ A1
	www.iplanarchitecture.co.uk	hello@iplanarchitecture.co.uk	07765 660189

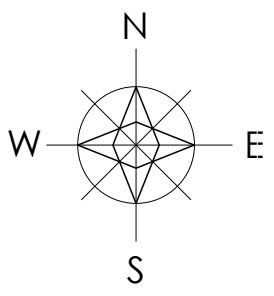