


Superseded



Scurr Architects
11012201000
ALC 102
email: scurr@scurr.co.uk
www.scurr.co.uk



Notes:
All drawings to be read in conjunction with all other drawings as noted on issue sheet.

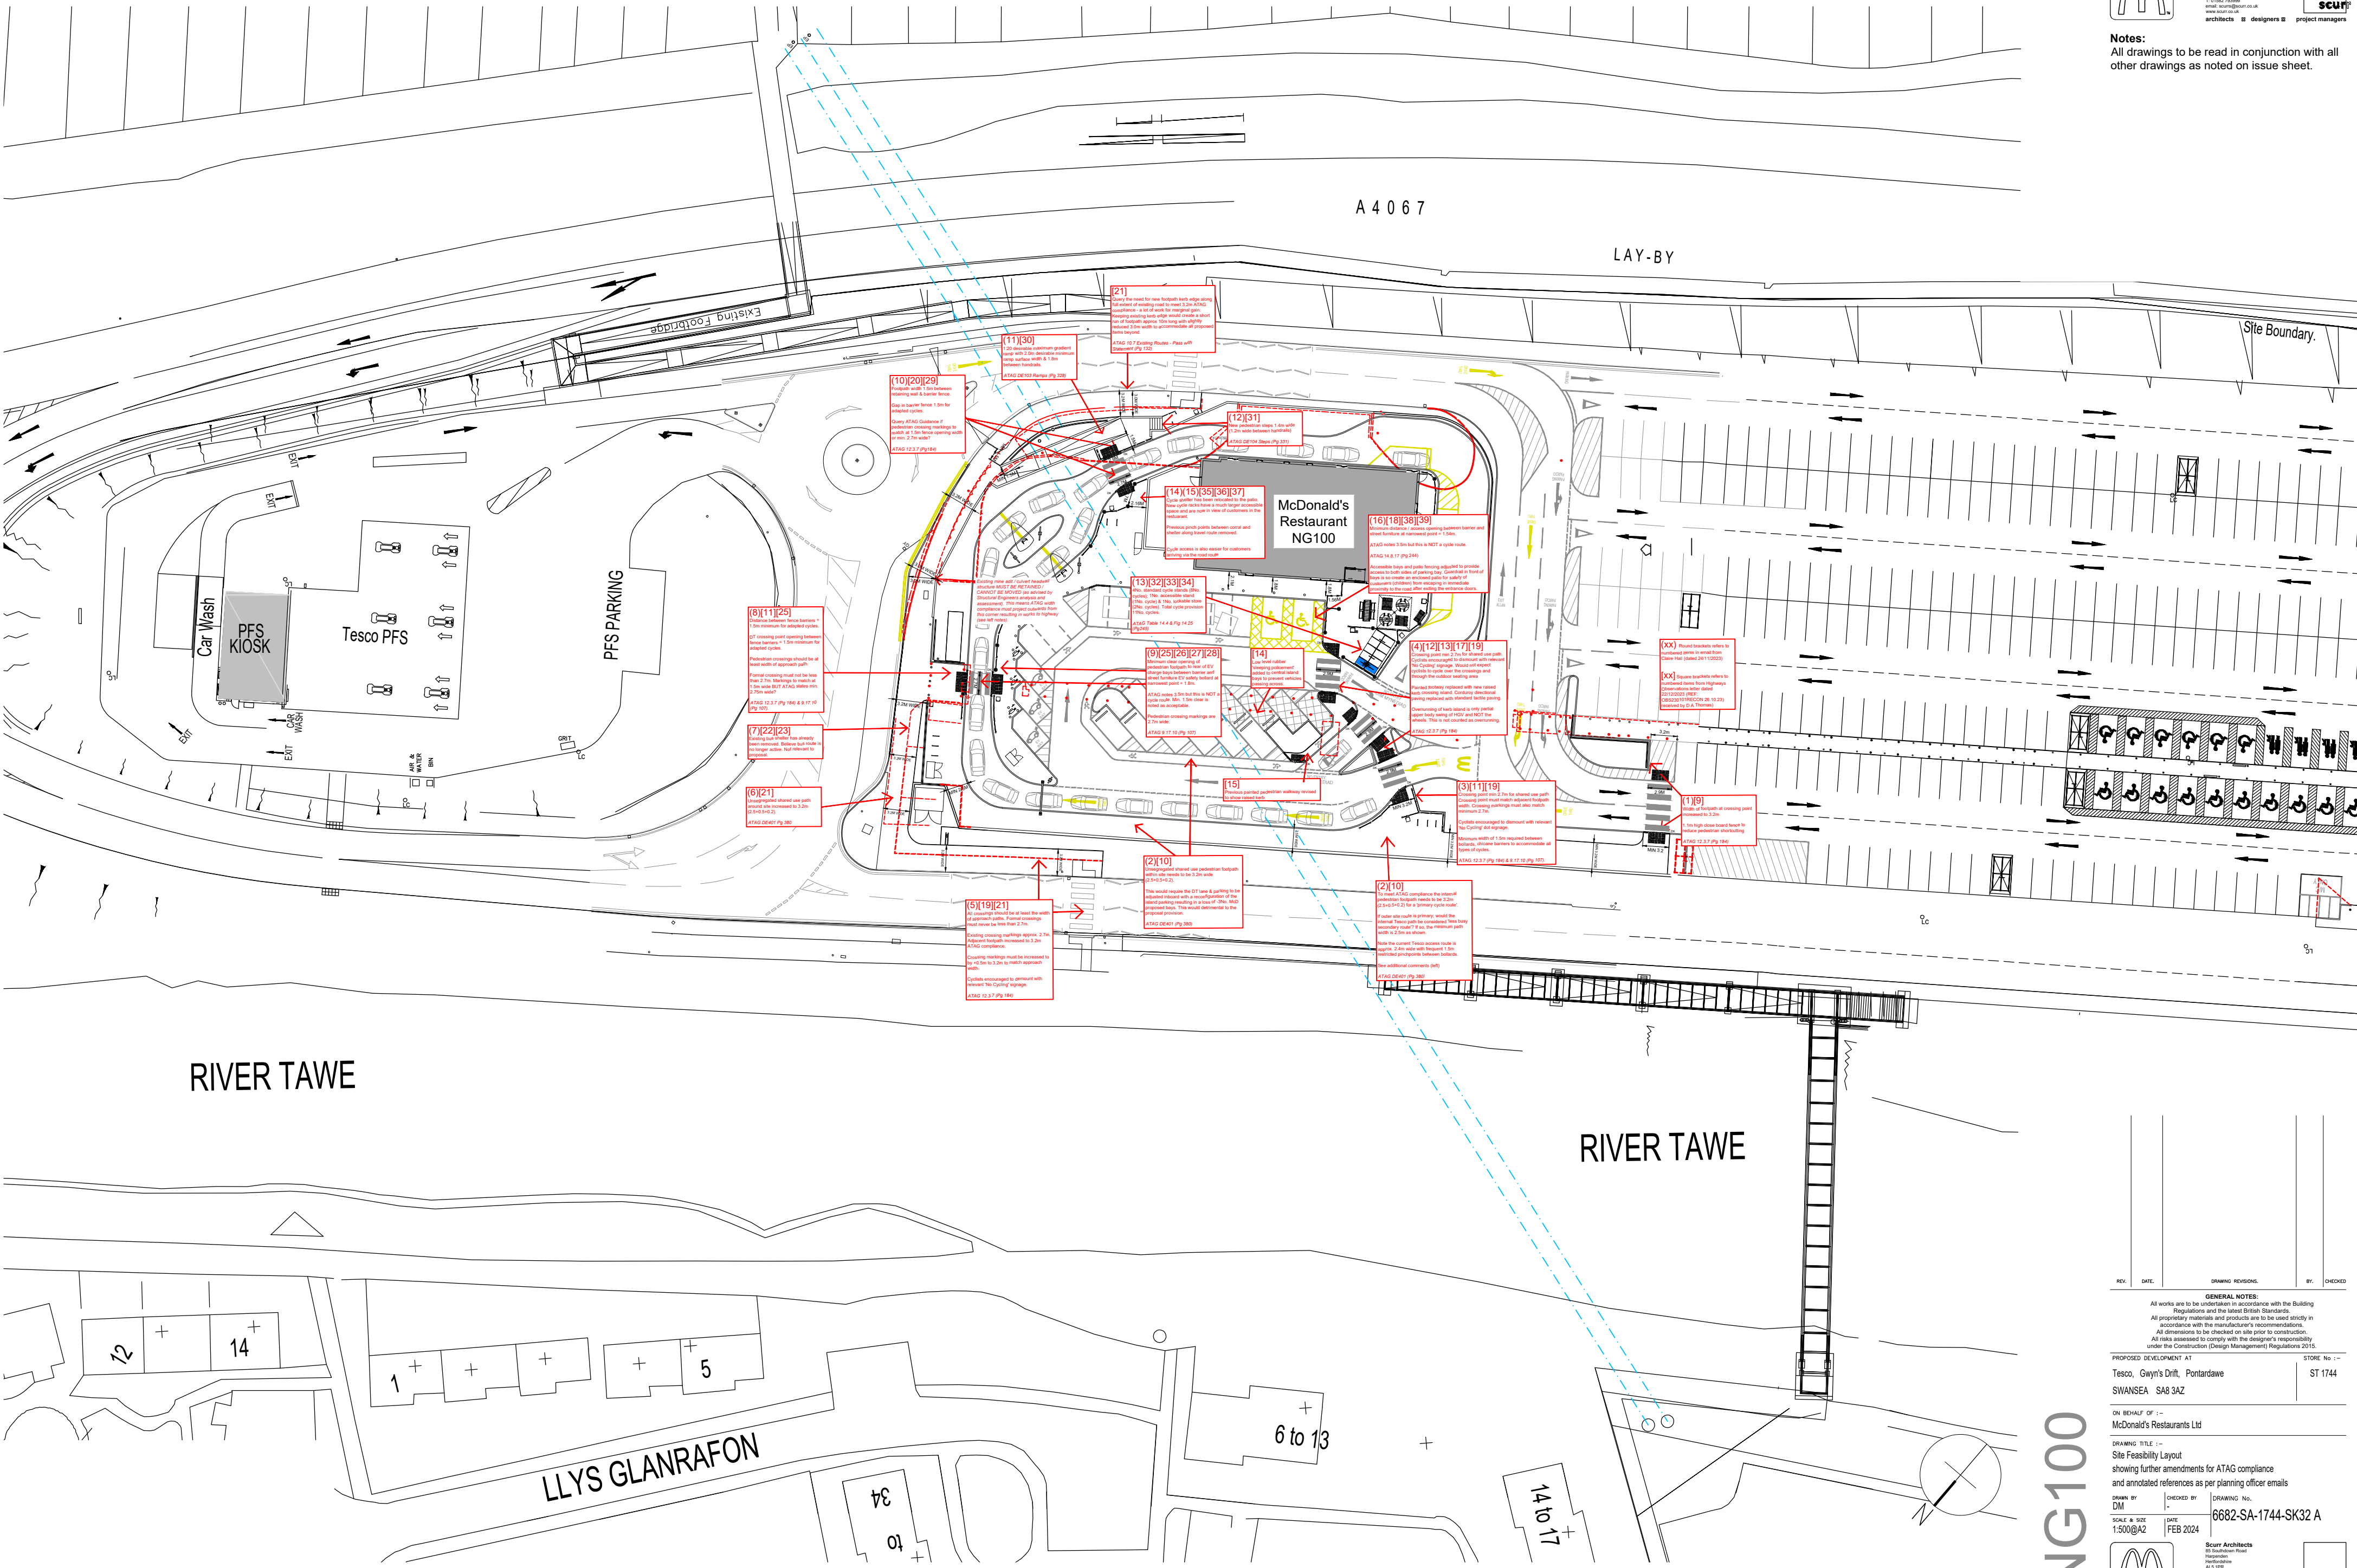

REV. DATE. DRAWING REVISIONS. BY. CHECKED

GENERAL NOTES:
All works are to be undertaken in accordance with the Building Regulations and the latest British Standards.
All proprietary materials and products are to be used strictly in accordance with the manufacturer's recommendations.
All dimensions to be checked on site prior to construction.
All risks assessed to comply with the designer's responsibility under the Construction (Design Management) Regulations 2015.

PROPOSED DEVELOPMENT AT
Tesco, Gwyn's Drift, Pontardawe
SWANSEA SA8 3AZ

ON BEHALF OF -
McDonald's Restaurants Ltd

DRAWING TITLE -
Site Feasibility Layout
showing further amendments for ATAG compliance
and annotated references as per planning officer emails

DRAWN BY -
DM

CHECKED BY -
FEB 2024

SCALE & SIZE
1:500@A2

6682-SA-1744-SK32 A

Copyright McDonald's Restaurants & Scurr Architects



Scurr Architects
11012201000
ALC 102
email: scurr@scurr.co.uk
www.scurr.co.uk



architects ■ designers ■ project managers