


- KEY
-  New Vehicle Crossover
 -  Existing Vehicle Layby reconstructed as Footway
 -  Existing Lighting Column to be repositioned

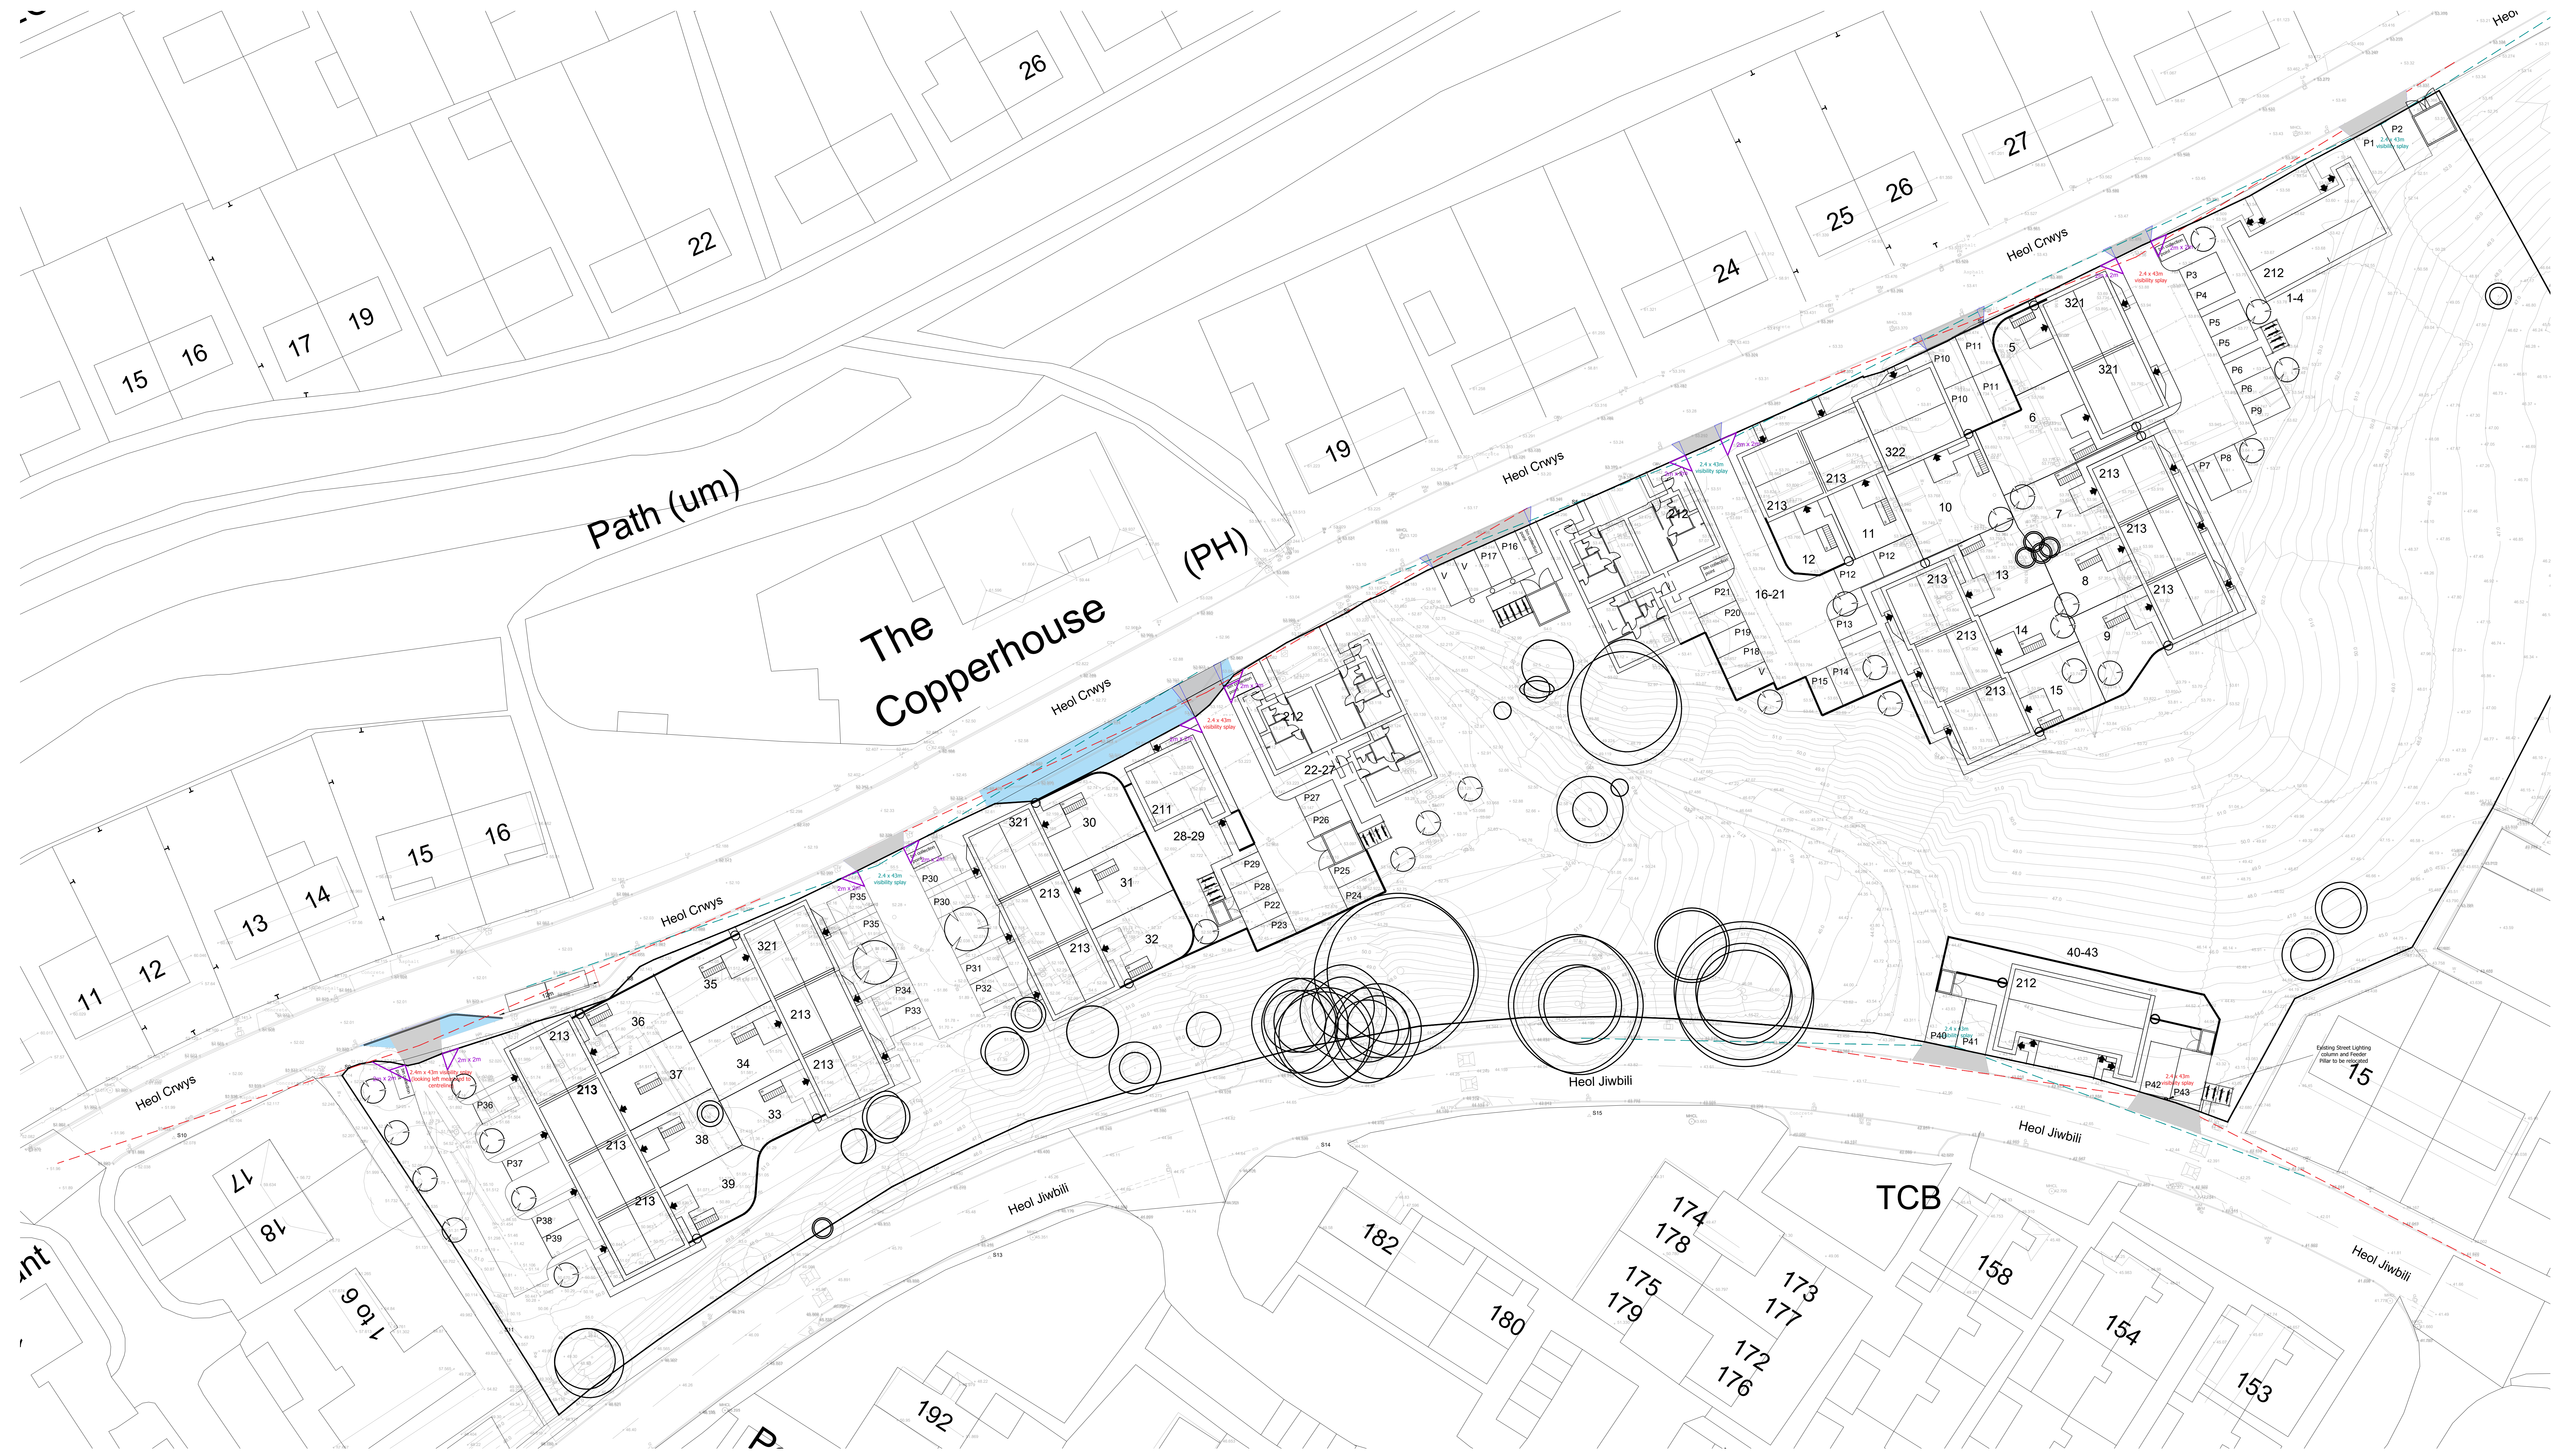

This drawing is copyright and its use or reproduction without the permission of Spring Design Consultancy Limited. All rights are reserved until invoices are paid in full. No responsibility will be taken for any design used for construction prior to receipt of relevant approvals.

rev	date	description	by
A	03.02.23	Updated to suit revised Site Layout.	MCC
B	06.06.23	Updated to suit revised Site Layout. Plots 28-29 handed	EA
C	11.08.24	Indicative Visibility Splays added.	VCH

Status:
PLANNING

Drawn:	MCC	Client:	Tai Tarian
Checked:	MCC	Project:	Heol Crwys, Cwmavon
Date:	October 2022	Title:	Highway Works Plan GA
Scale:	1:250 (A0)	Ref:	2575-550
		Rev:	C


Unit 2 Chapel Barne | Merthyr Mawr
Bridgend | CF32 0LS | 01656 656267
mail@spring-consultancy.co.uk