



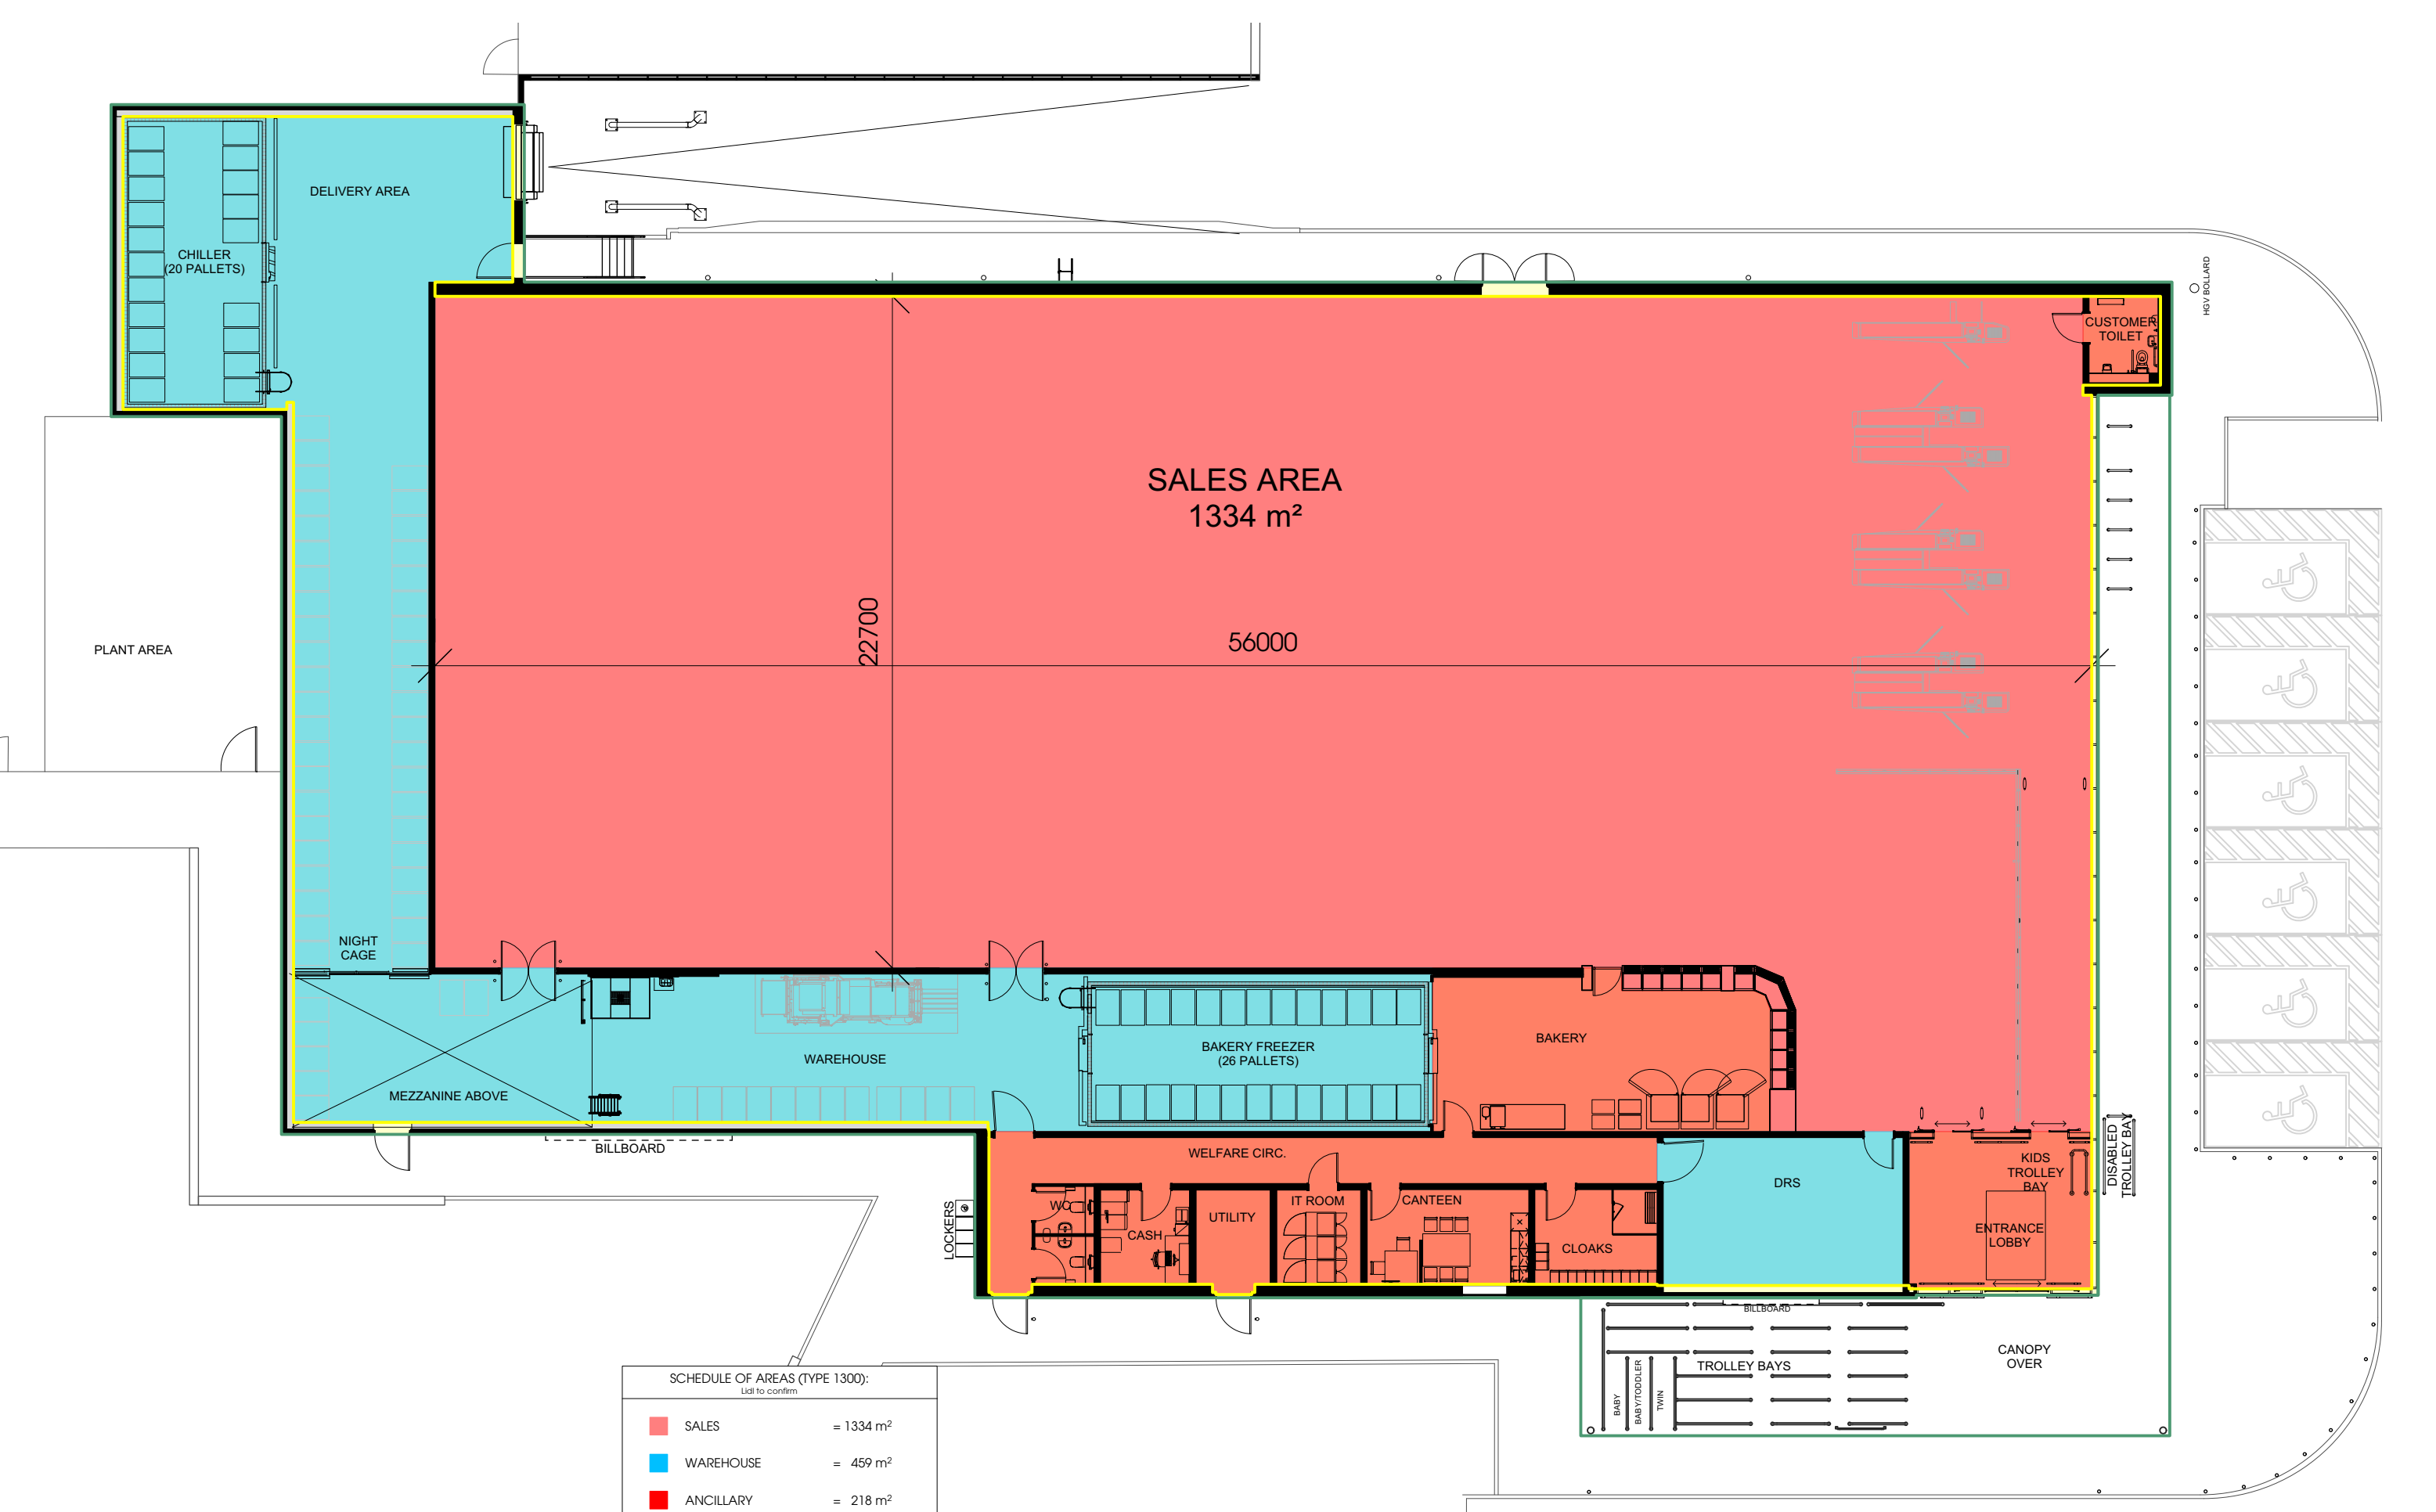

SCHEDULE OF AREAS (TYPE 1300):		
Lidl to confirm		
SALES	=	1334 m²
WAREHOUSE	=	459 m²
ANCILLARY	=	218 m²
GIA	=	2011 m²
GEA (EX. CANOPY)	=	2097 m²
GEA (INC. CANOPY)	=	2265 m²

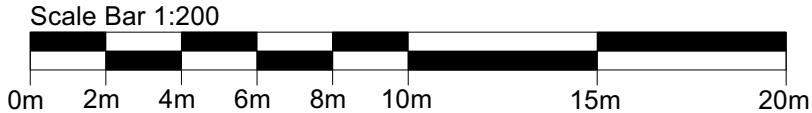

Rev	Date	Description	Drawn
-----	------	-------------	-------

htcarchitects
York Place Studio
8 Britannia Street
Leeds
LS1 2DZ
T: (0113) 244 3457
W: www.htcarchitects.co.uk
E: info@htcarchitects.co.uk

client
Lidl GB Ltd.



project
Briton Ferry

drawing title
Ground Floor Area Plan

date March 2024
status Planning
scale 1:200 @ A3
drawn NG checked LS
job no. 2782 dwg no. P4101 rev.

THIS DRAWING IS COPYRIGHT, AND REMAINS THE PROPERTY OF HTC ARCHITECTS. IT MUST NOT BE REPRODUCED, USED, DISCLOSED OR TRANSMITTED TO THIRD PARTIES IN ANY FORM, IN WHOLE OR IN PART, WITHOUT PRIOR WRITTEN PERMISSION.

DO NOT SCALE!
ALL DIMENSIONS SHOULD BE CHECKED ON SITE BEFORE WORK COMMENCES