


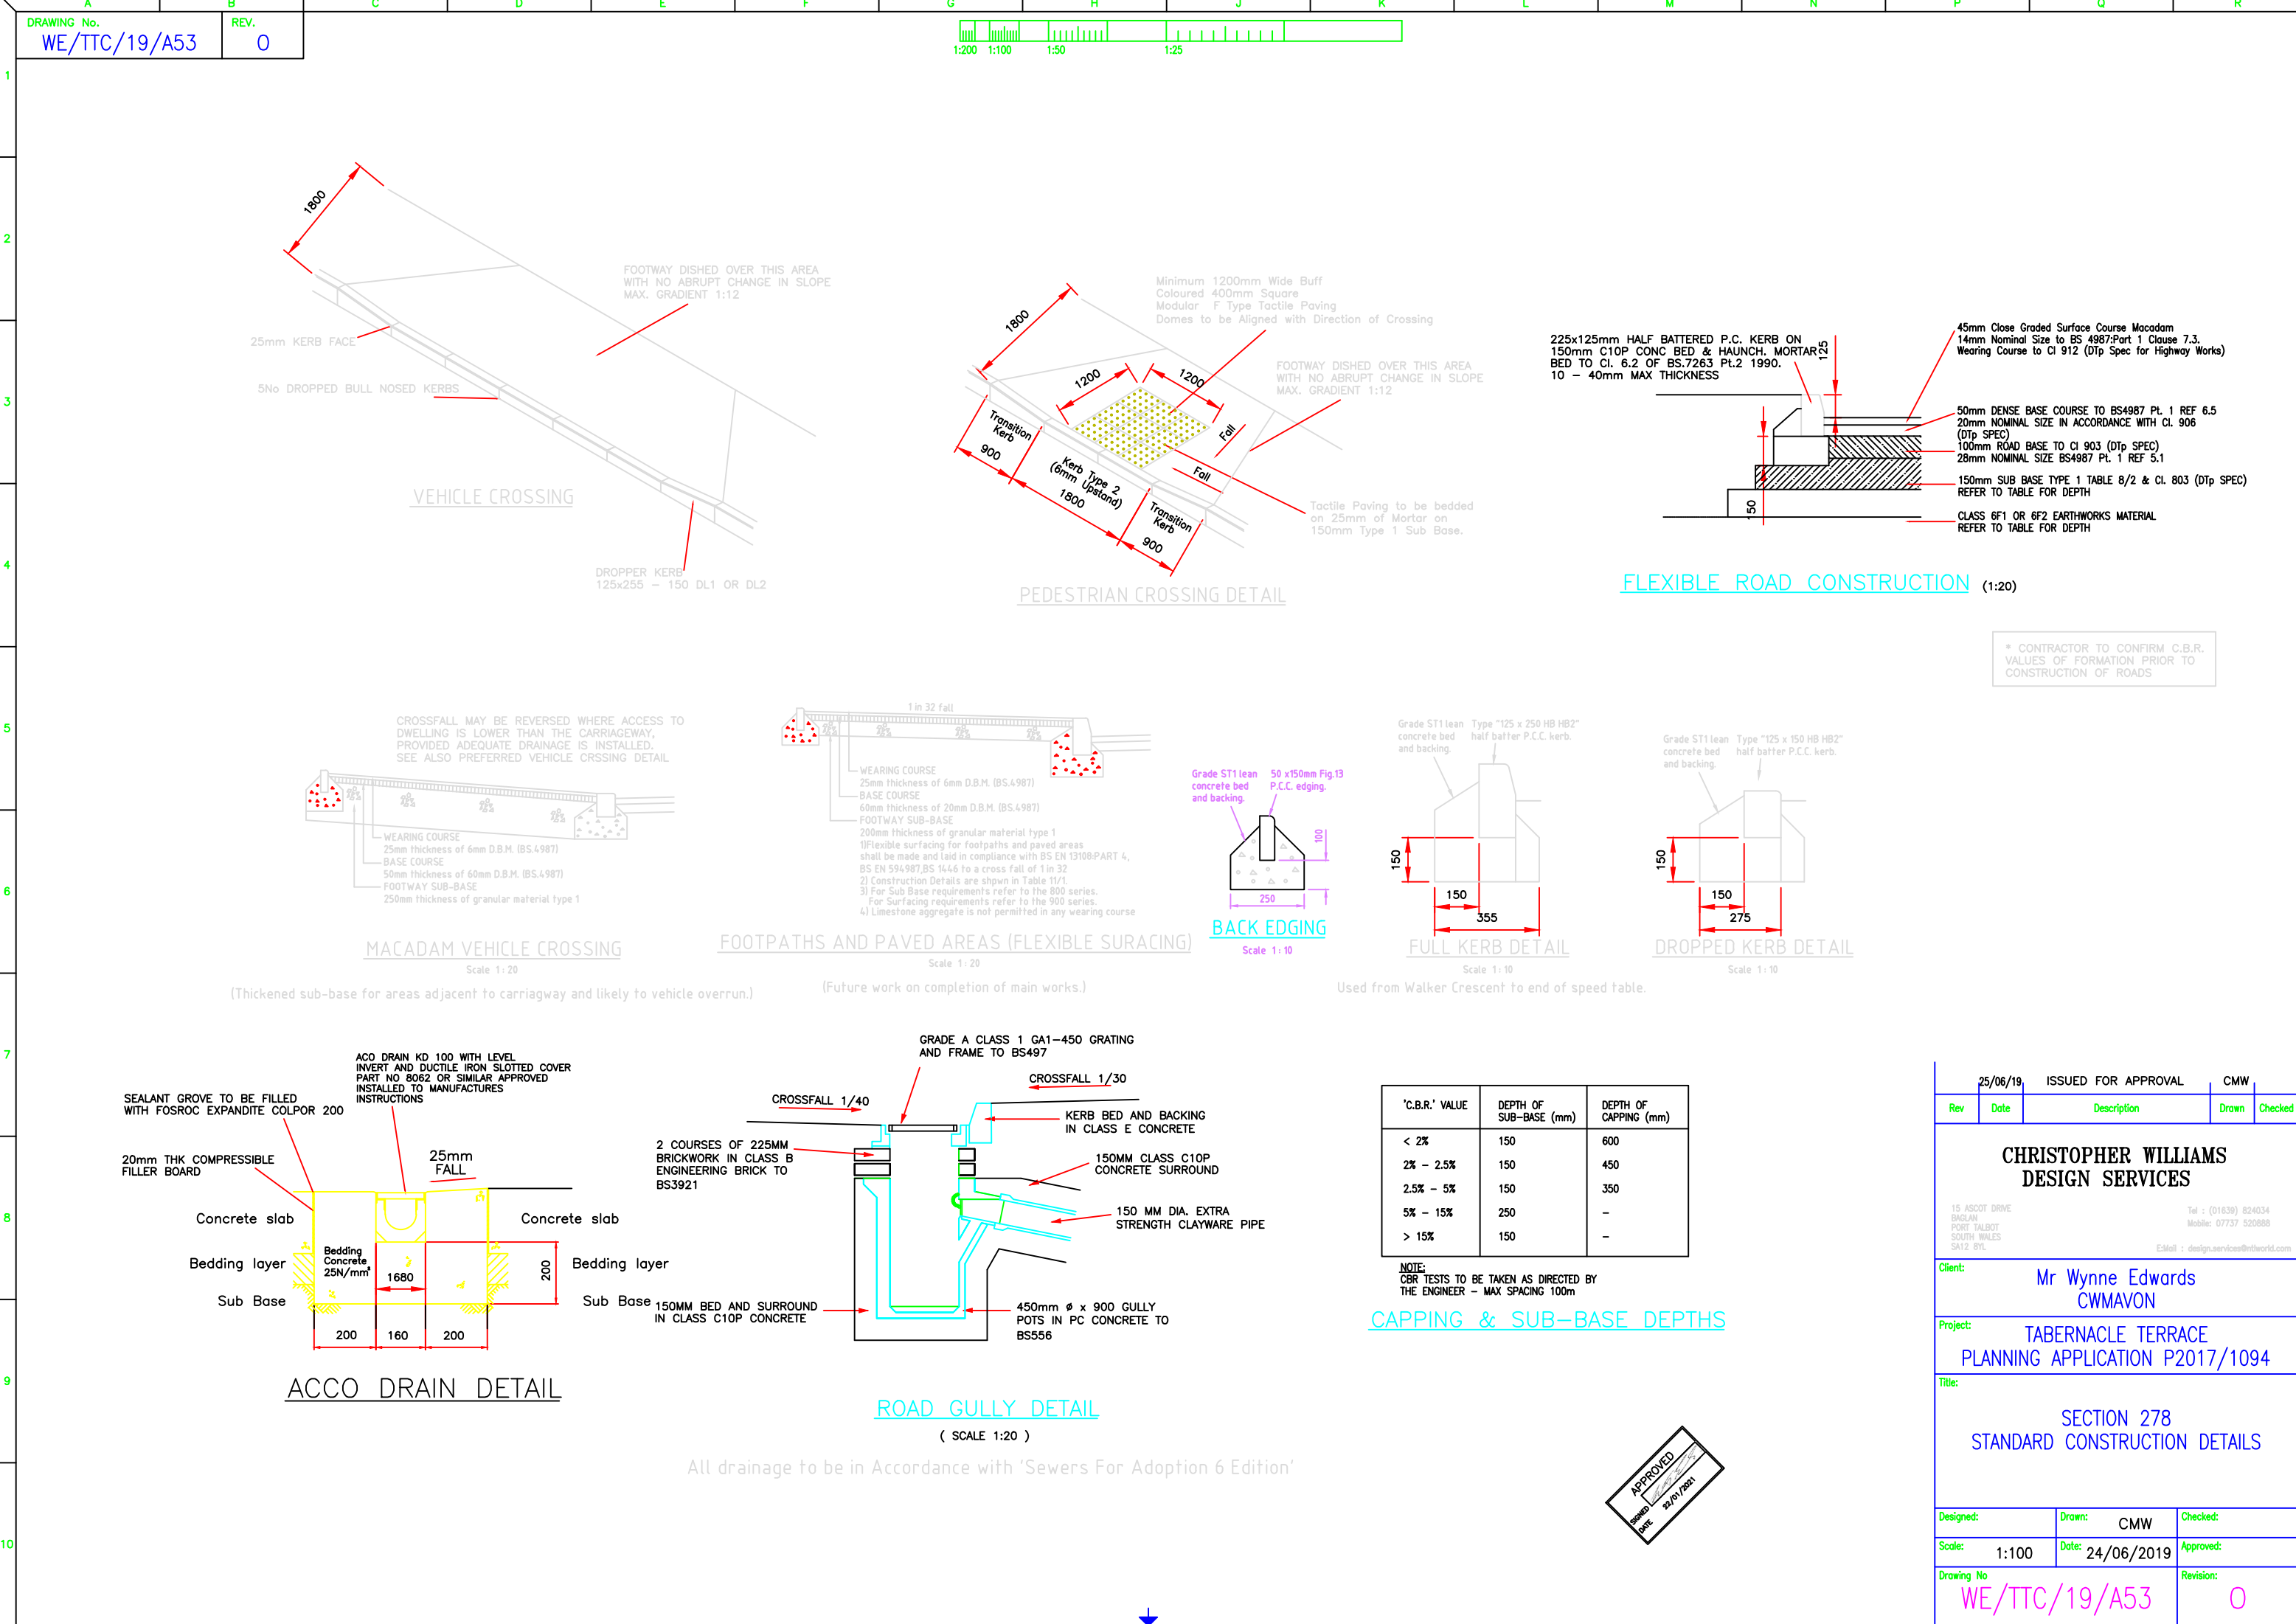

* CONTRACTOR TO CONFIRM C.B.R. VALUES OF FORMATION PRIOR TO CONSTRUCTION OF ROADS

'C.B.R.' VALUE	DEPTH OF SUB-BASE (mm)	DEPTH OF CAPPING (mm)
< 2%	150	600
2% - 2.5%	150	450
2.5% - 5%	150	350
5% - 15%	250	-
> 15%	150	-

NOTE:
CBR TESTS TO BE TAKEN AS DIRECTED BY THE ENGINEER - MAX SPACING 100m



25/06/19	ISSUED FOR APPROVAL	CMW
Rev	Date	Description
Drawn	Checked	
CHRISTOPHER WILLIAMS DESIGN SERVICES		
15 ASCOT DRIVE BAGLAN PORT TALBOT SOUTH WALES SA12 8YL		
Tel : (01639) 824034 Mobile: 07737 520888 Email : design.services@ntlworld.com		
Client: Mr Wynne Edwards CWMAVON		
Project: TABERNALE TERRACE PLANNING APPLICATION P2017/1094		
Title: SECTION 278 STANDARD CONSTRUCTION DETAILS		
Designed:	Drawn: CMW	Checked:
Scale: 1:100	Date: 24/06/2019	Approved:
Drawing No: WE/TTC/19/A53	Revision: 0	