
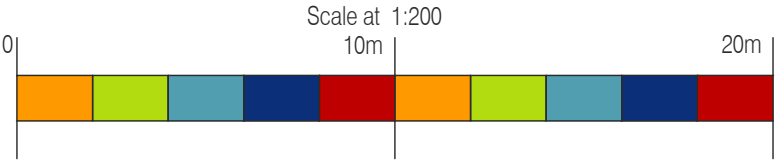


ABERAVON SEAFRONT PLAYGROUND REFURBISHMENT

Neath & Port Talbot Council


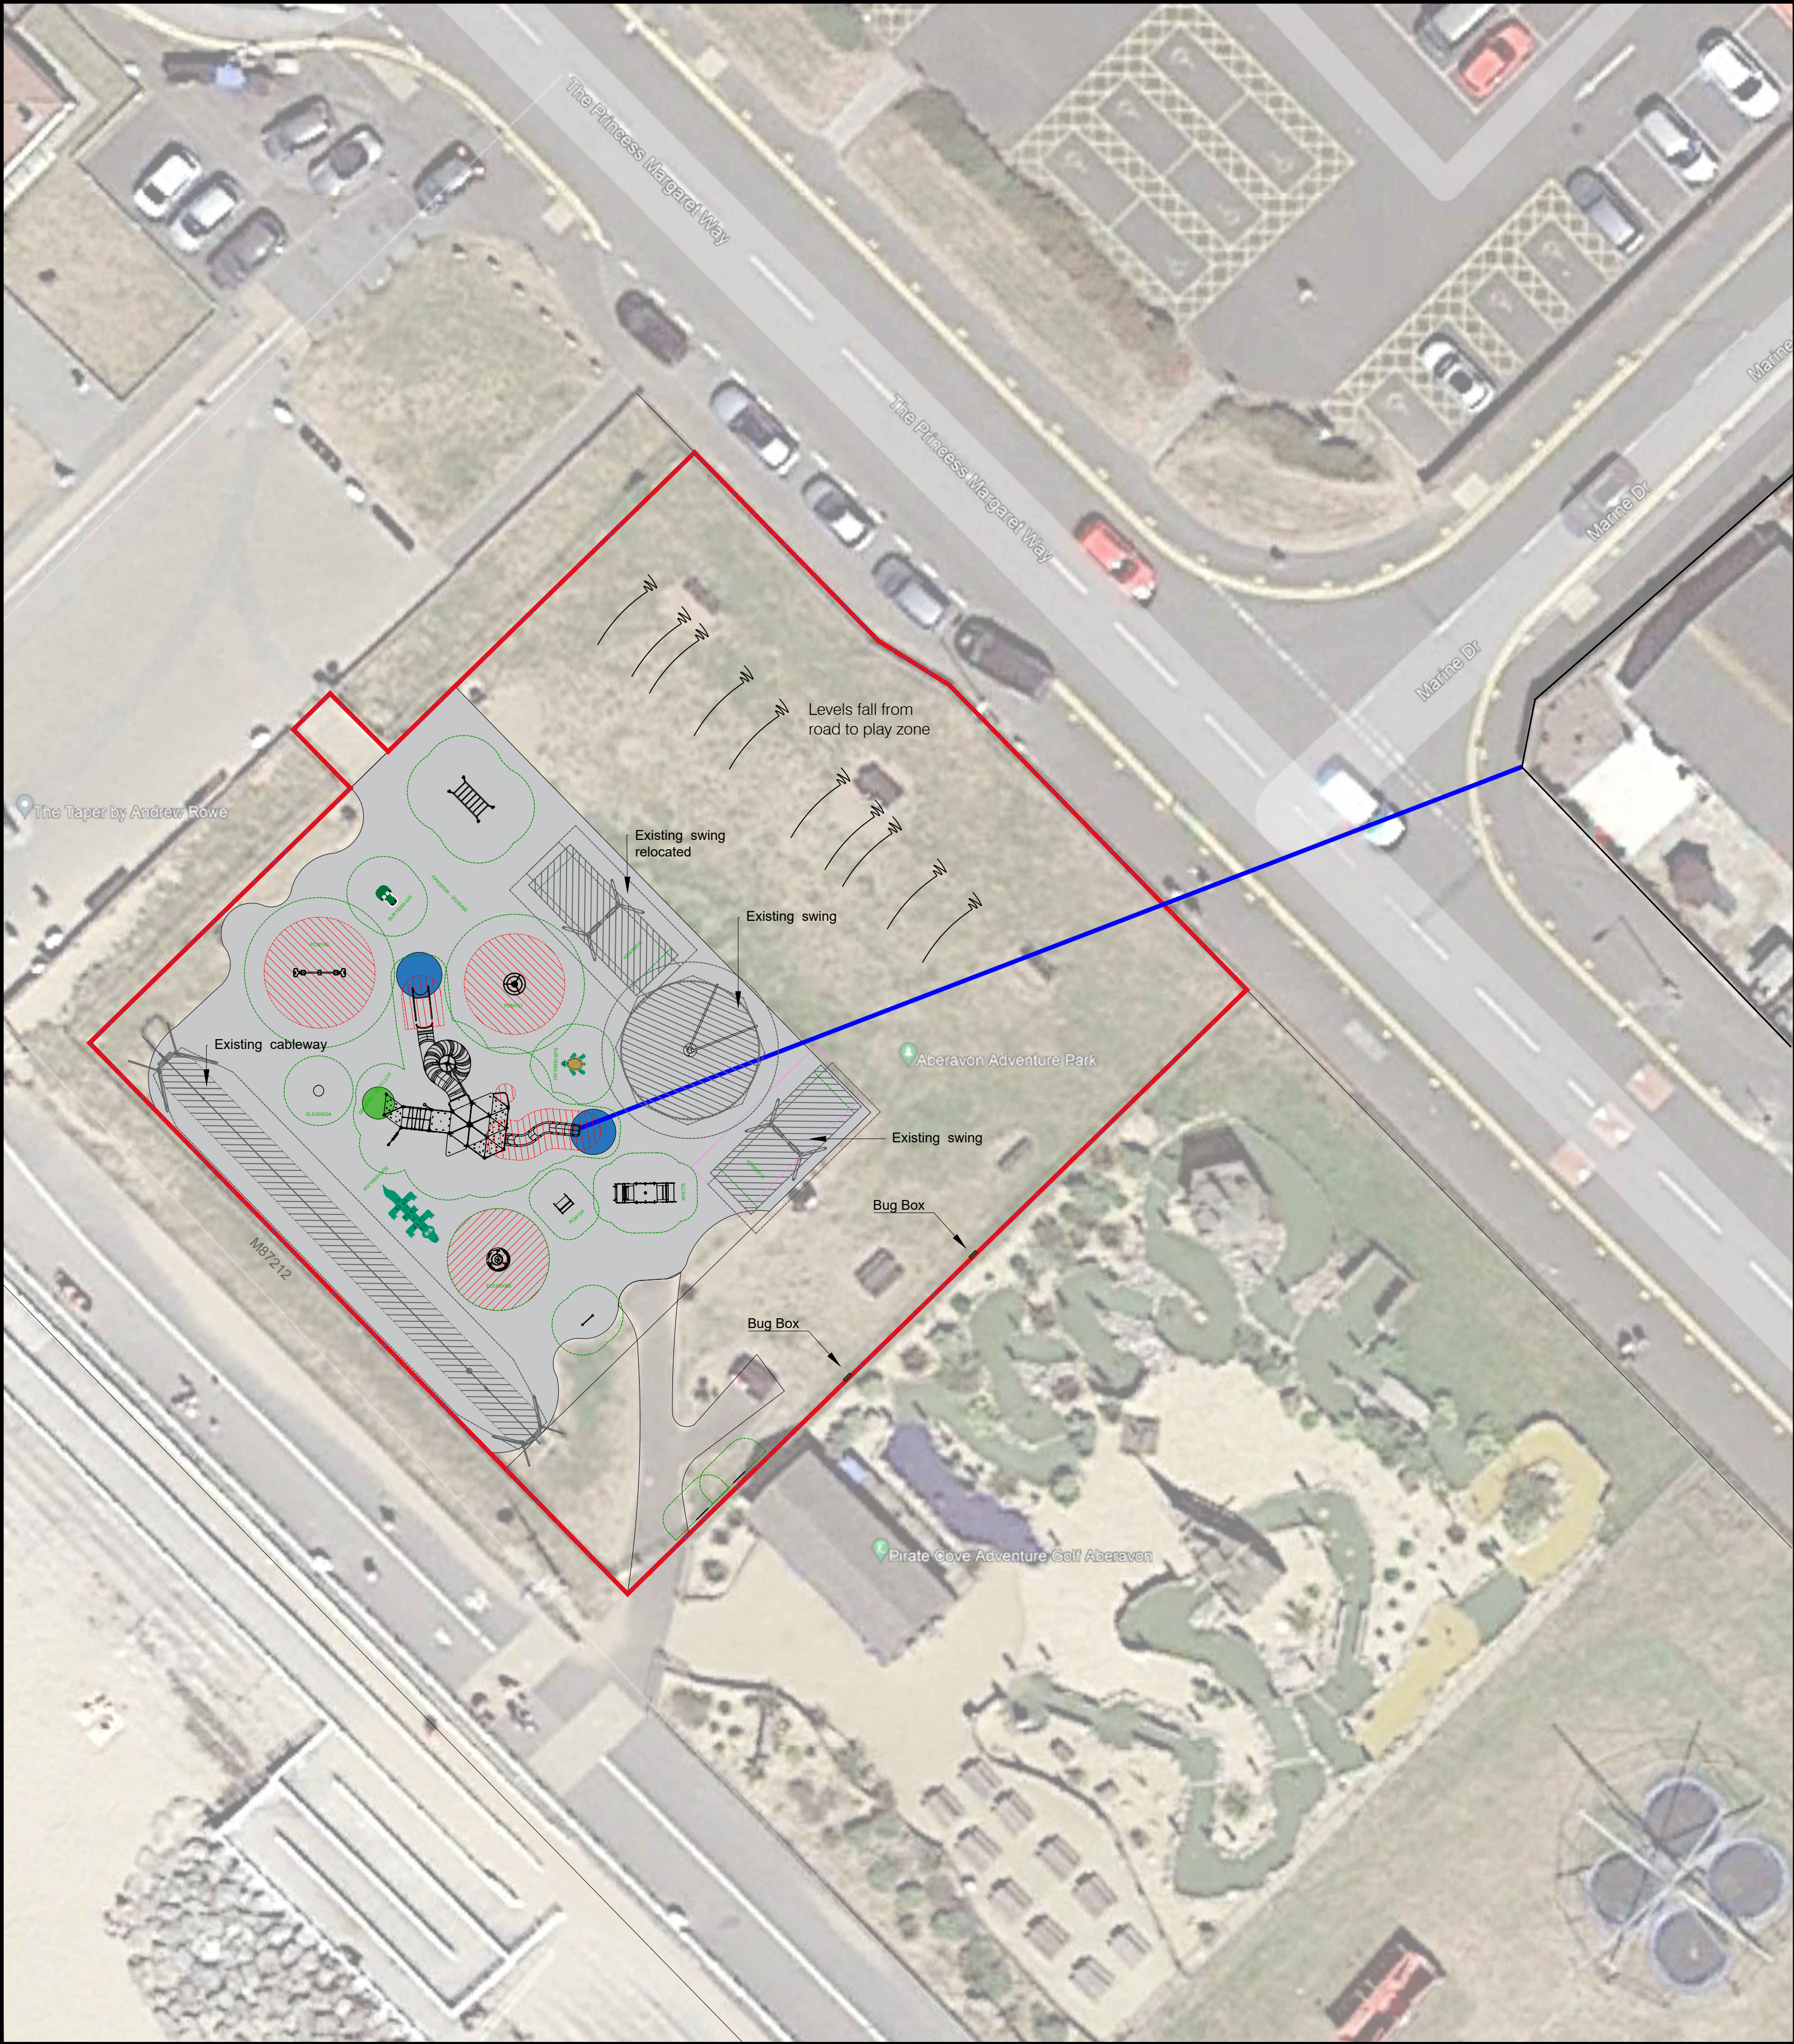


Red line indicates 51 l/m from property boundary to new play structure for planning approval

New black wet pour surfacing

New blue wet pour surfacing

New green wet pour surfacing

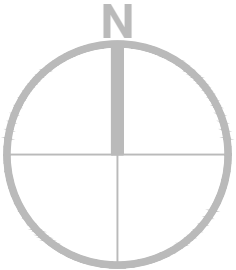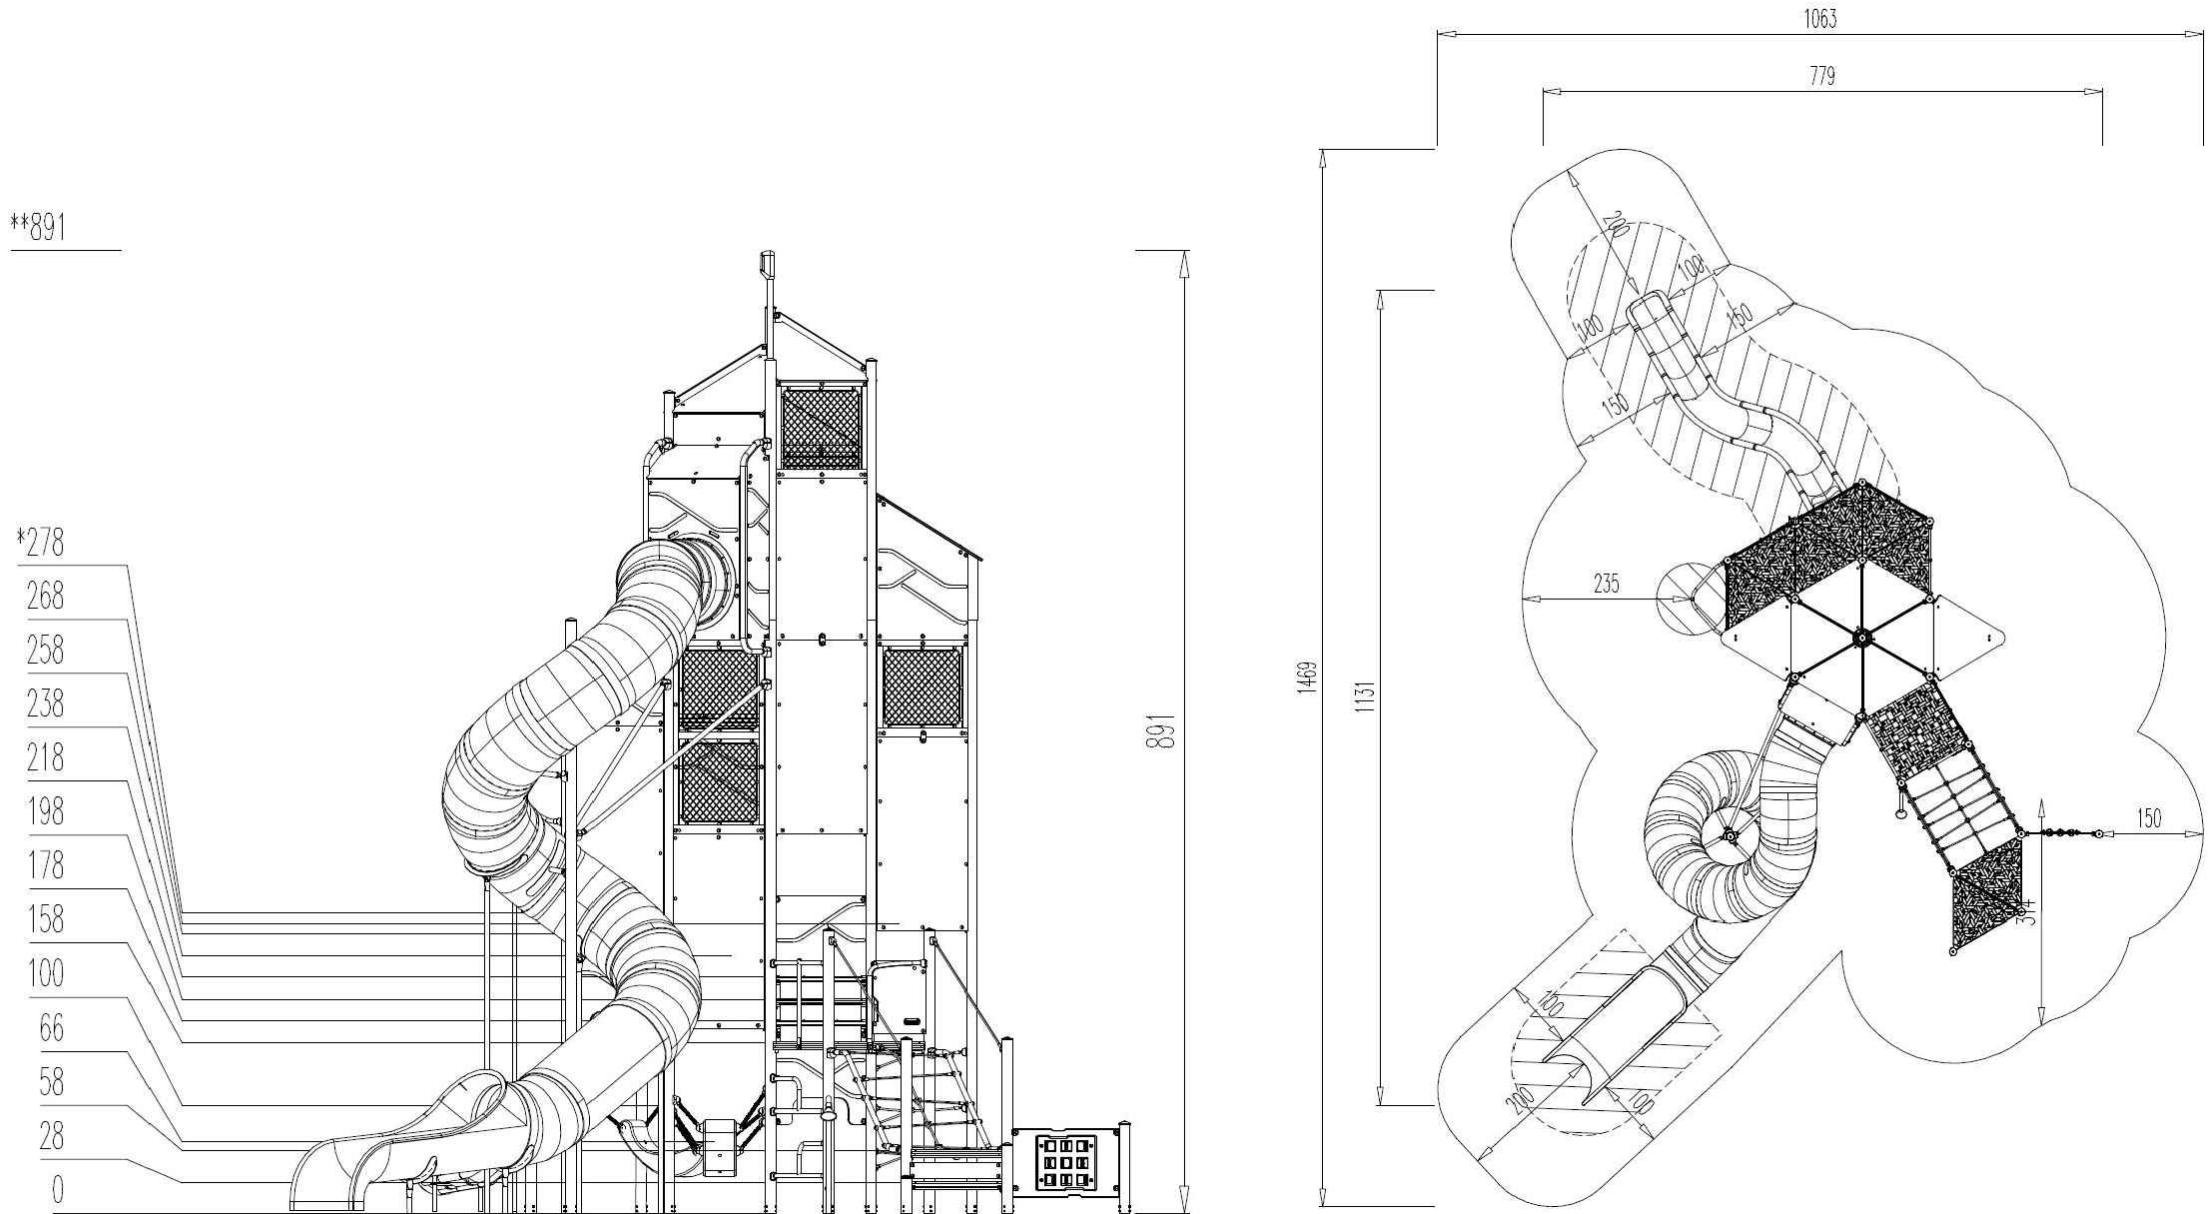

KOMPAN Ltd.  
Serenity House  
Furzon Lake  
Milton Keynes  
MK4 1GA

www.KOMPAN.co.uk  
T:01908 201002  
F:01908 201007  
E:KOMPAN.UK@KOMPAN.com

©copyright of this drawing remains the property of KOMPAN Ltd. and the KOMPAN group. This drawing may not be reproduced without prior permission of KOMPAN Ltd. Any infringement will be pursued.

Design assumes the site will be levelled by other (max. gradient 1:100), free draining and with good access

Quotation and design is submitted site unseen, we reserve the right, following a full site survey to amend the design appropriately.

Areas and dimensions shown are critical for compliance with European safety standards EN1176 & EN1177, if in doubt ask.

Grass areas should be well established prior to grass mat safety surfacing being laid.

|             |                                       |             |            |
|-------------|---------------------------------------|-------------|------------|
| Project     | ABERAVON_SEAFRONT_PLAYGROUND_PLANNING | Designed by | R.B/C.O    |
| Client      | NEATH_&_PORT_TALBOT_COUNCIL           | Date        | 19/04/2024 |
| Drawing No. | CAS-256239-B5J4V6_002                 | Scale       | 1:200@A1   |
|             |                                       | Revision    | B          |