



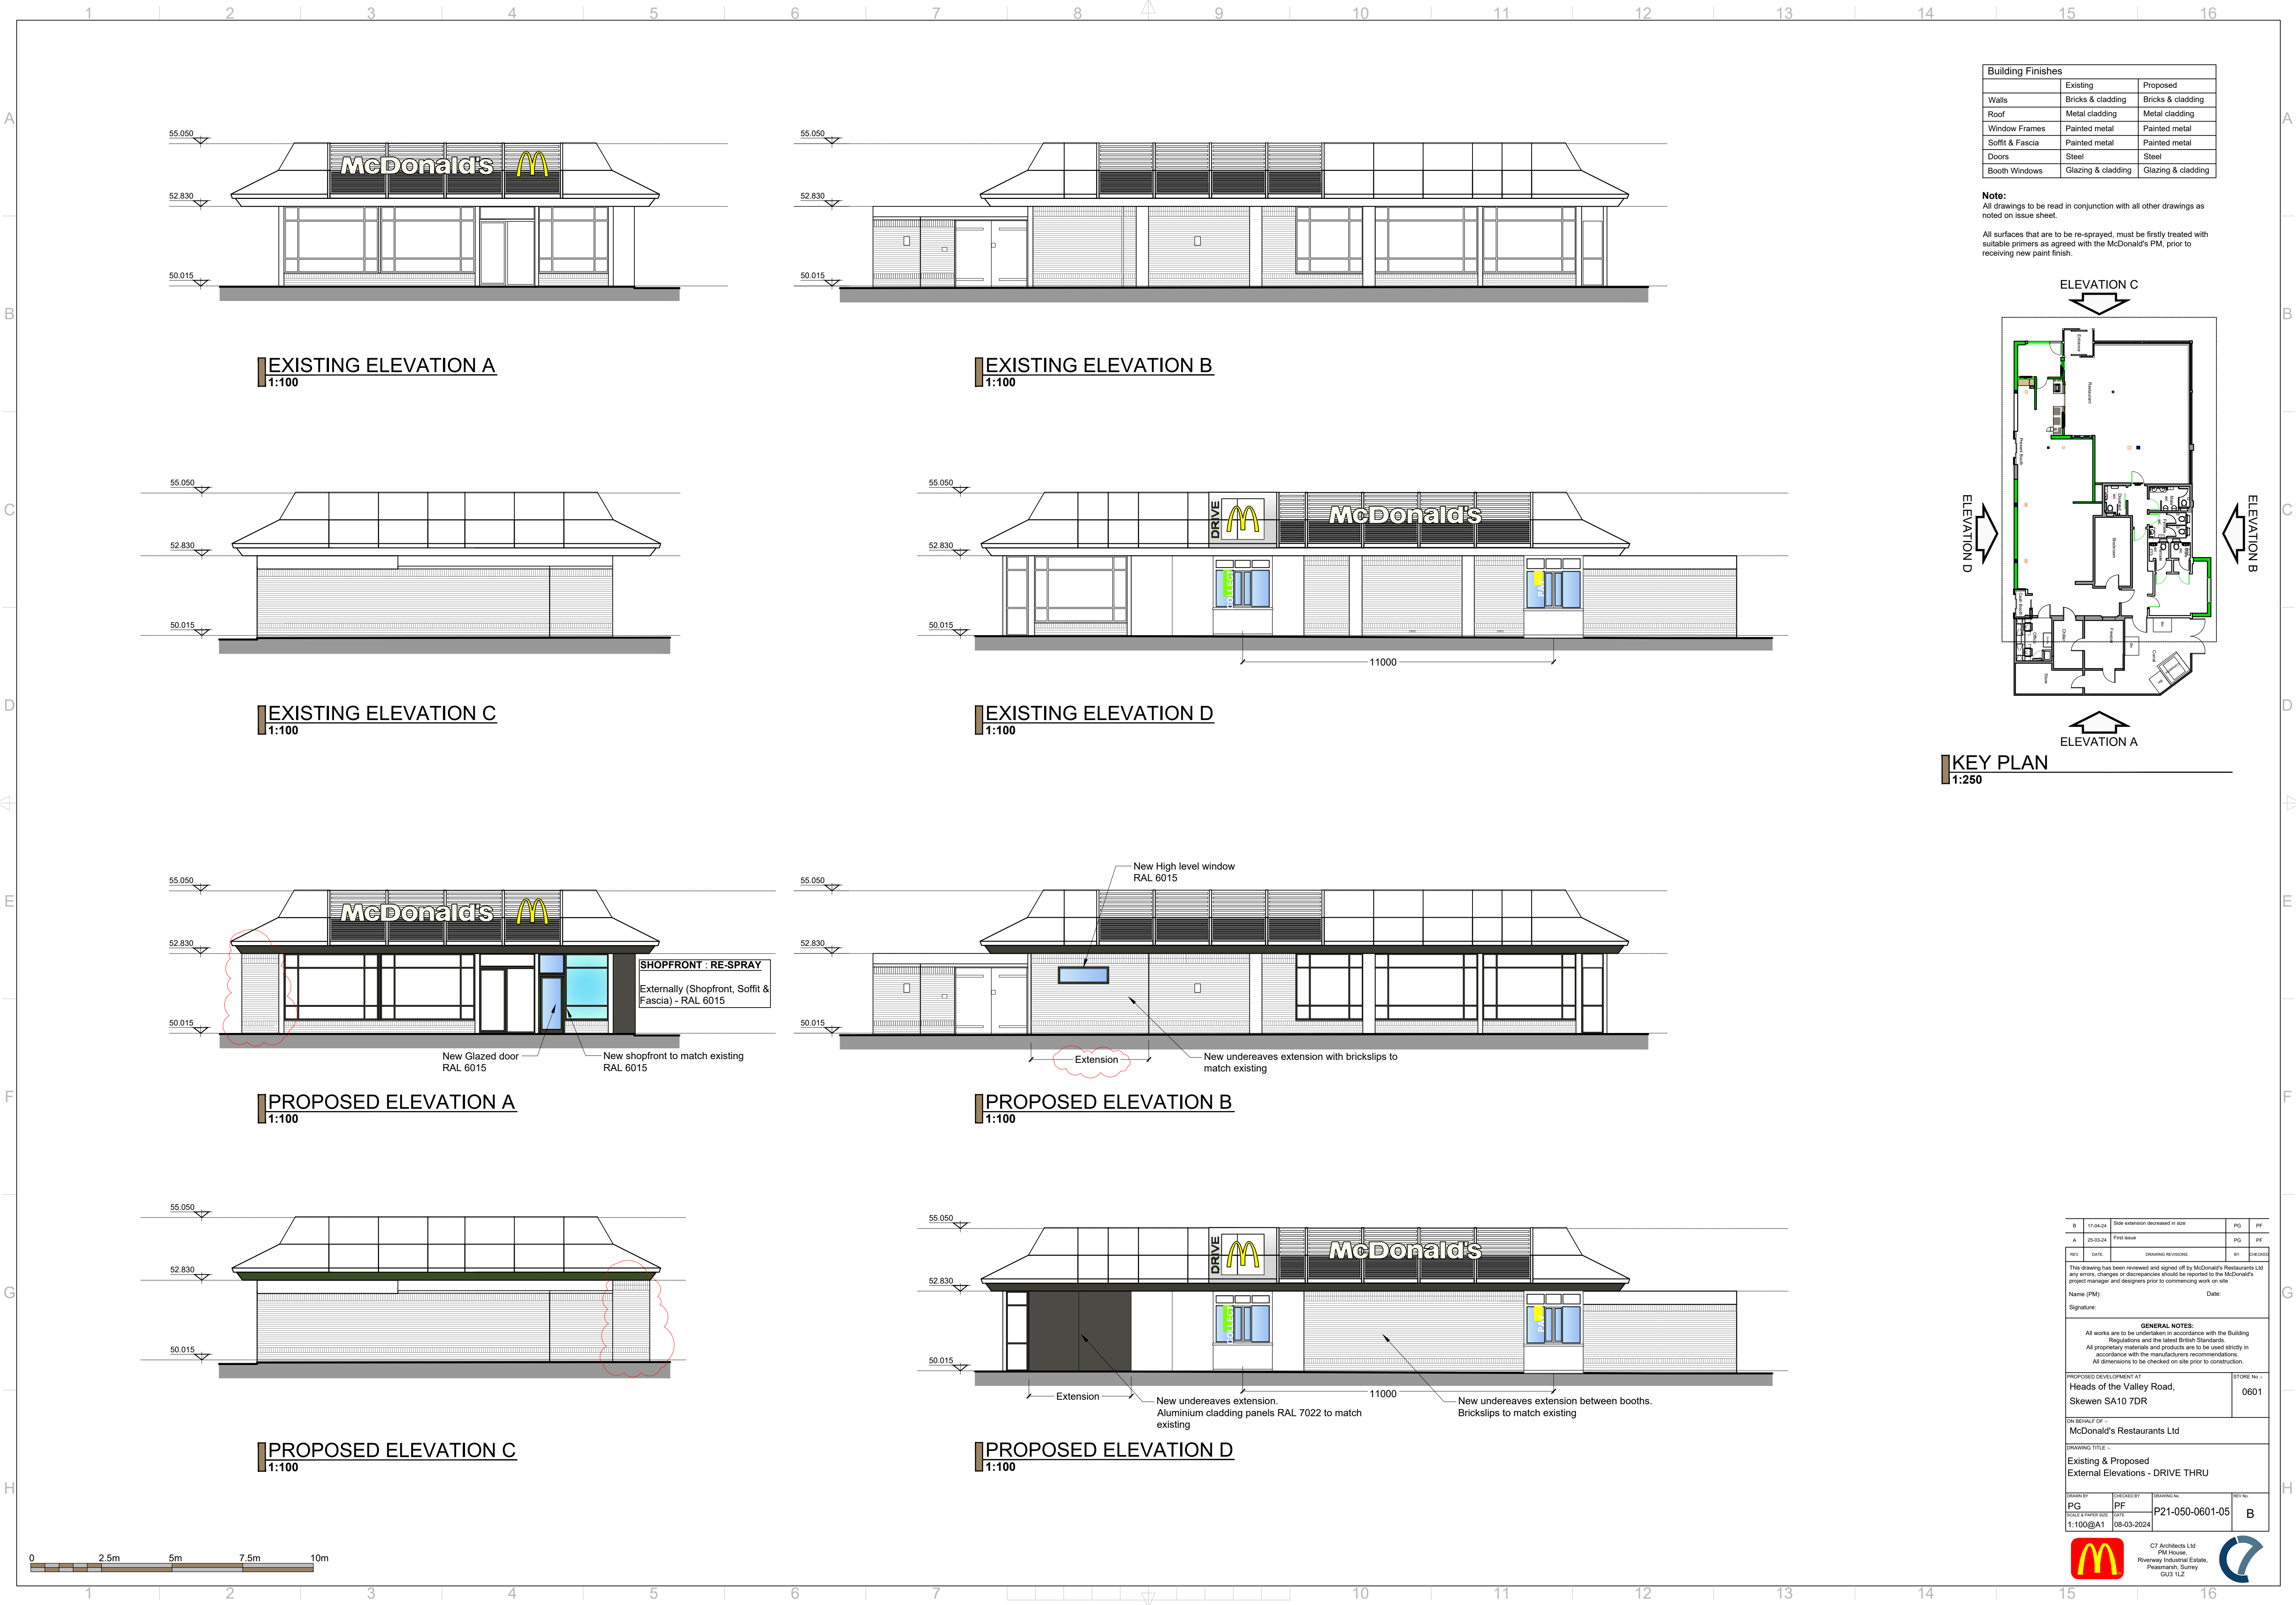

Building Finishes		
	Existing	Proposed
Walls	Bricks & cladding	Bricks & cladding
Roof	Metal cladding	Metal cladding
Window Frames	Painted metal	Painted metal
Soffit & Fascia	Painted metal	Painted metal
Doors	Steel	Steel
Booth Windows	Glazing & cladding	Glazing & cladding

Note:
All drawings to be read in conjunction with all other drawings as noted on issue sheet.
All surfaces that are to be re-sprayed, must be firstly treated with suitable primers as agreed with the McDonald's PM, prior to receiving new paint finish.

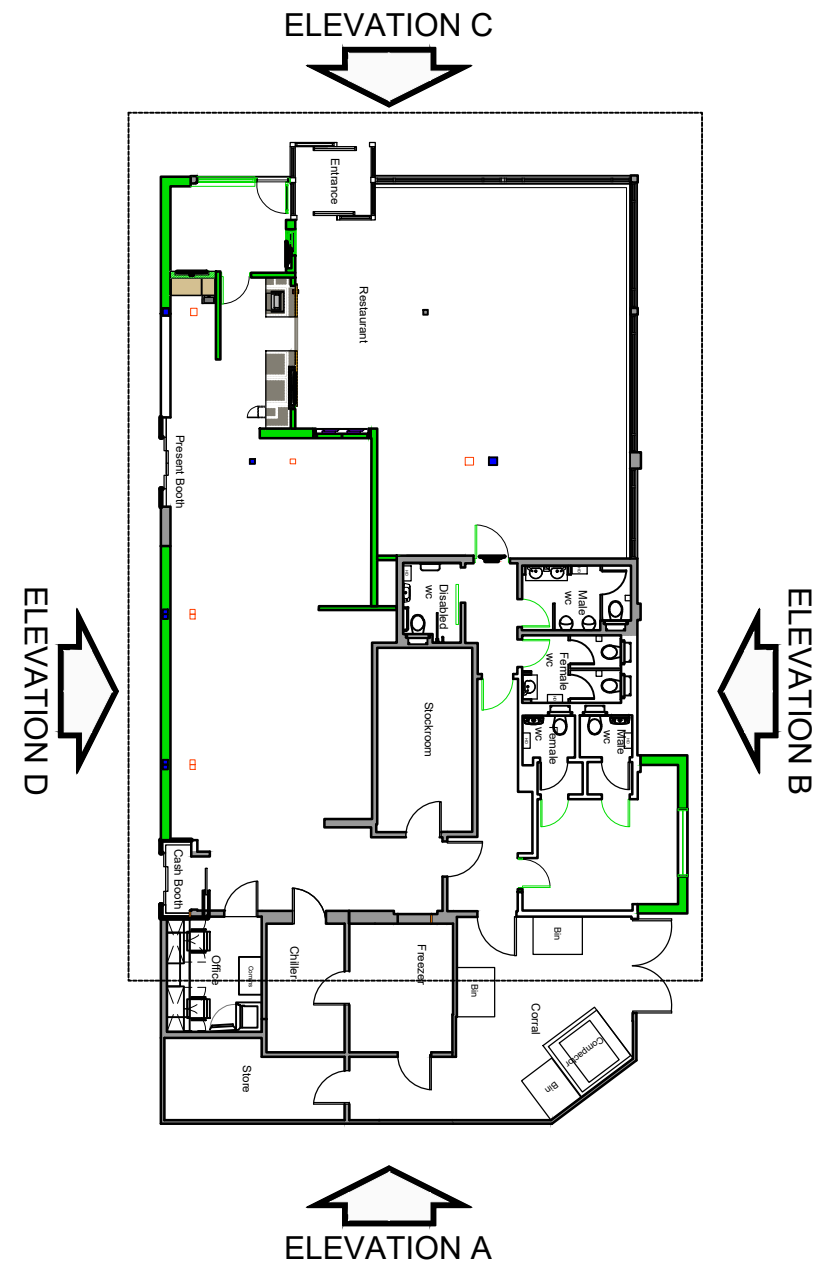

KEY PLAN
1:250

B	17-04-24	Side extension decreased in size	PG	PF
A	25-03-24	First Issue	PG	PF
REV.	DATE	DRAWING REVISIONS	BY	CHECKED
This drawing has been reviewed and signed off by McDonald's Restaurants Ltd any errors, changes or discrepancies should be reported to the McDonald's project manager and designers prior to commencing work on site.				
Name (PM):		Date:		
Signature:				
GENERAL NOTES: All works are to be undertaken in accordance with the Building Regulations and the latest British Standards. All proprietary materials and products are to be used strictly in accordance with the manufacturers recommendations. All dimensions to be checked on site prior to construction.				
PROPOSED DEVELOPMENT AT Heads of the Valley Road, Skewen SA10 7DR			STORE No :- 0601	
ON BEHALF OF :- McDonald's Restaurants Ltd				
DRAWING TITLE :- Existing & Proposed External Elevations - DRIVE THRU				
DRAWN BY PG	CHECKED BY PF	DRAWING No. P21-050-0601-05	REV No. B	
PROJECT NUMBER 1:100@A1	DATE 08-03-2024			



C7 Architects Ltd
Riverside Industrial Estate,
Peasmarsh, Surrey
GU13 1LZ

