


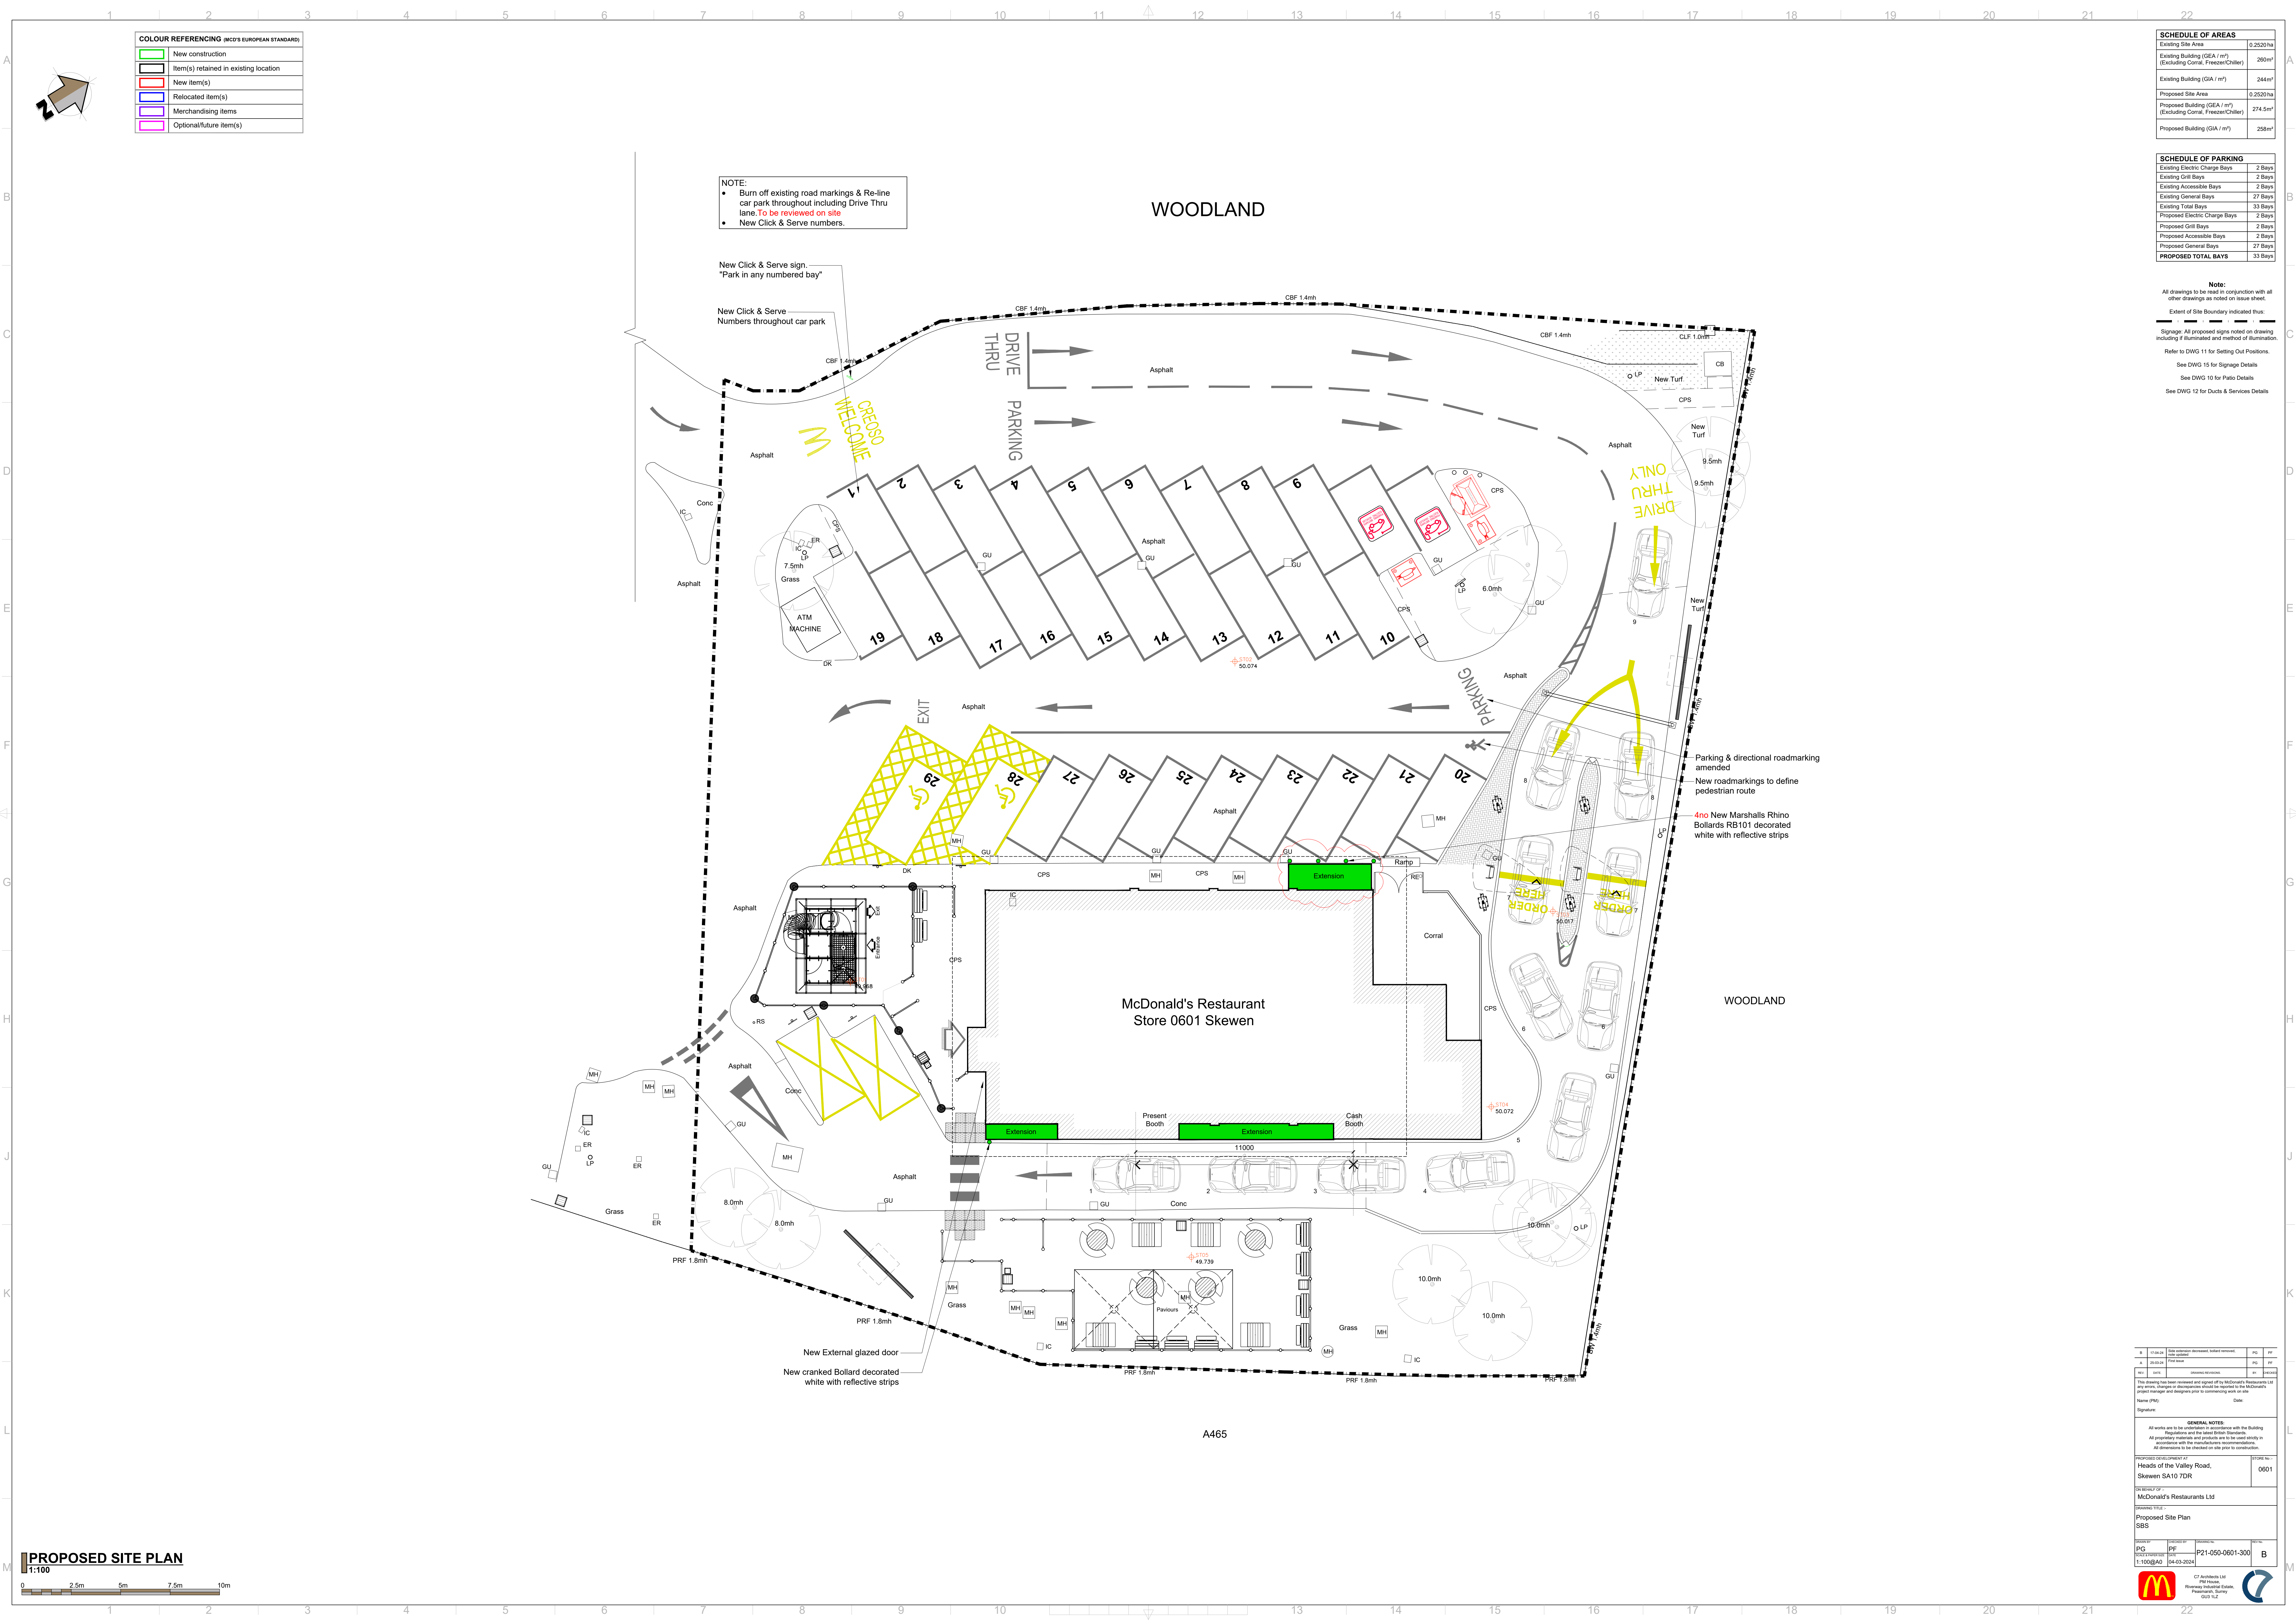

COLOUR REFERENCING (MCD'S EUROPEAN STANDARD)	
	New construction
	Item(s) retained in existing location
	New item(s)
	Relocated item(s)
	Merchandising items
	Optional/future item(s)

NOTE:

- Burn off existing road markings & Re-line car park throughout including Drive Thru lane. **To be reviewed on site**
- New Click & Serve numbers.

New Click & Serve sign.
"Park in any numbered bay"

New Click & Serve
Numbers throughout car park

WOODLAND

WOODLAND

SCHEDULE OF AREAS	
Existing Site Area	0.2520 ha
Existing Building (GFA / m ²) (Excluding Corral, Freezer/Chiller)	260m ²
Existing Building (GFA / m ²)	244m ²
Proposed Site Area	0.2520 ha
Proposed Building (GFA / m ²) (Excluding Corral, Freezer/Chiller)	274.5m ²
Proposed Building (GFA / m ²)	258m ²

SCHEDULE OF PARKING	
Existing Electric Charge Bays	2 Bays
Existing Grill Bays	2 Bays
Existing Accessible Bays	2 Bays
Existing General Bays	27 Bays
Existing Total Bays	33 Bays
Proposed Electric Charge Bays	2 Bays
Proposed Grill Bays	2 Bays
Proposed Accessible Bays	2 Bays
Proposed General Bays	27 Bays
PROPOSED TOTAL BAYS	33 Bays

Note:
All drawings to be read in conjunction with all other drawings as noted on issue sheet.

Extent of Site Boundary indicated thus:

Signage: All proposed signs noted on drawing including if illuminated and method of illumination.

Refer to DWG 11 for Setting Out Positions.

See DWG 15 for Signage Details

See DWG 10 for Patio Details

See DWG 12 for Ducts & Services Details

Parking & directional roadmarking amended
New roadmarkings to define pedestrian route
4no New Marshalls Rhino Bollards RS101 decorated white with reflective strips

REV	DESCRIPTION	DATE	BY	CHKD
1	ISSUED FOR CONSTRUCTION	04-03-2024	PG	PF
2	REVISION		PG	PF

Signature: _____ Date: _____

GENERAL NOTES:
All works are to be undertaken in accordance with the Building Regulations and the latest British Standards.
All proposed materials and products are to be used strictly in accordance with the manufacturer's recommendations.
All dimensions to be checked on site prior to construction.

PROJECT NO: 0601
HEADS OF THE VALLEY ROAD, SKEWEN SA10 7DR

DESIGNED BY: McDonald's Restaurants Ltd
PROPOSED SITE PLAN
SBS

PG: 1:100 (BAO)
PF: P21-050-0601-300
REV: B

McDonald's Restaurants Ltd
P21-050-0601-300
04-03-2024