


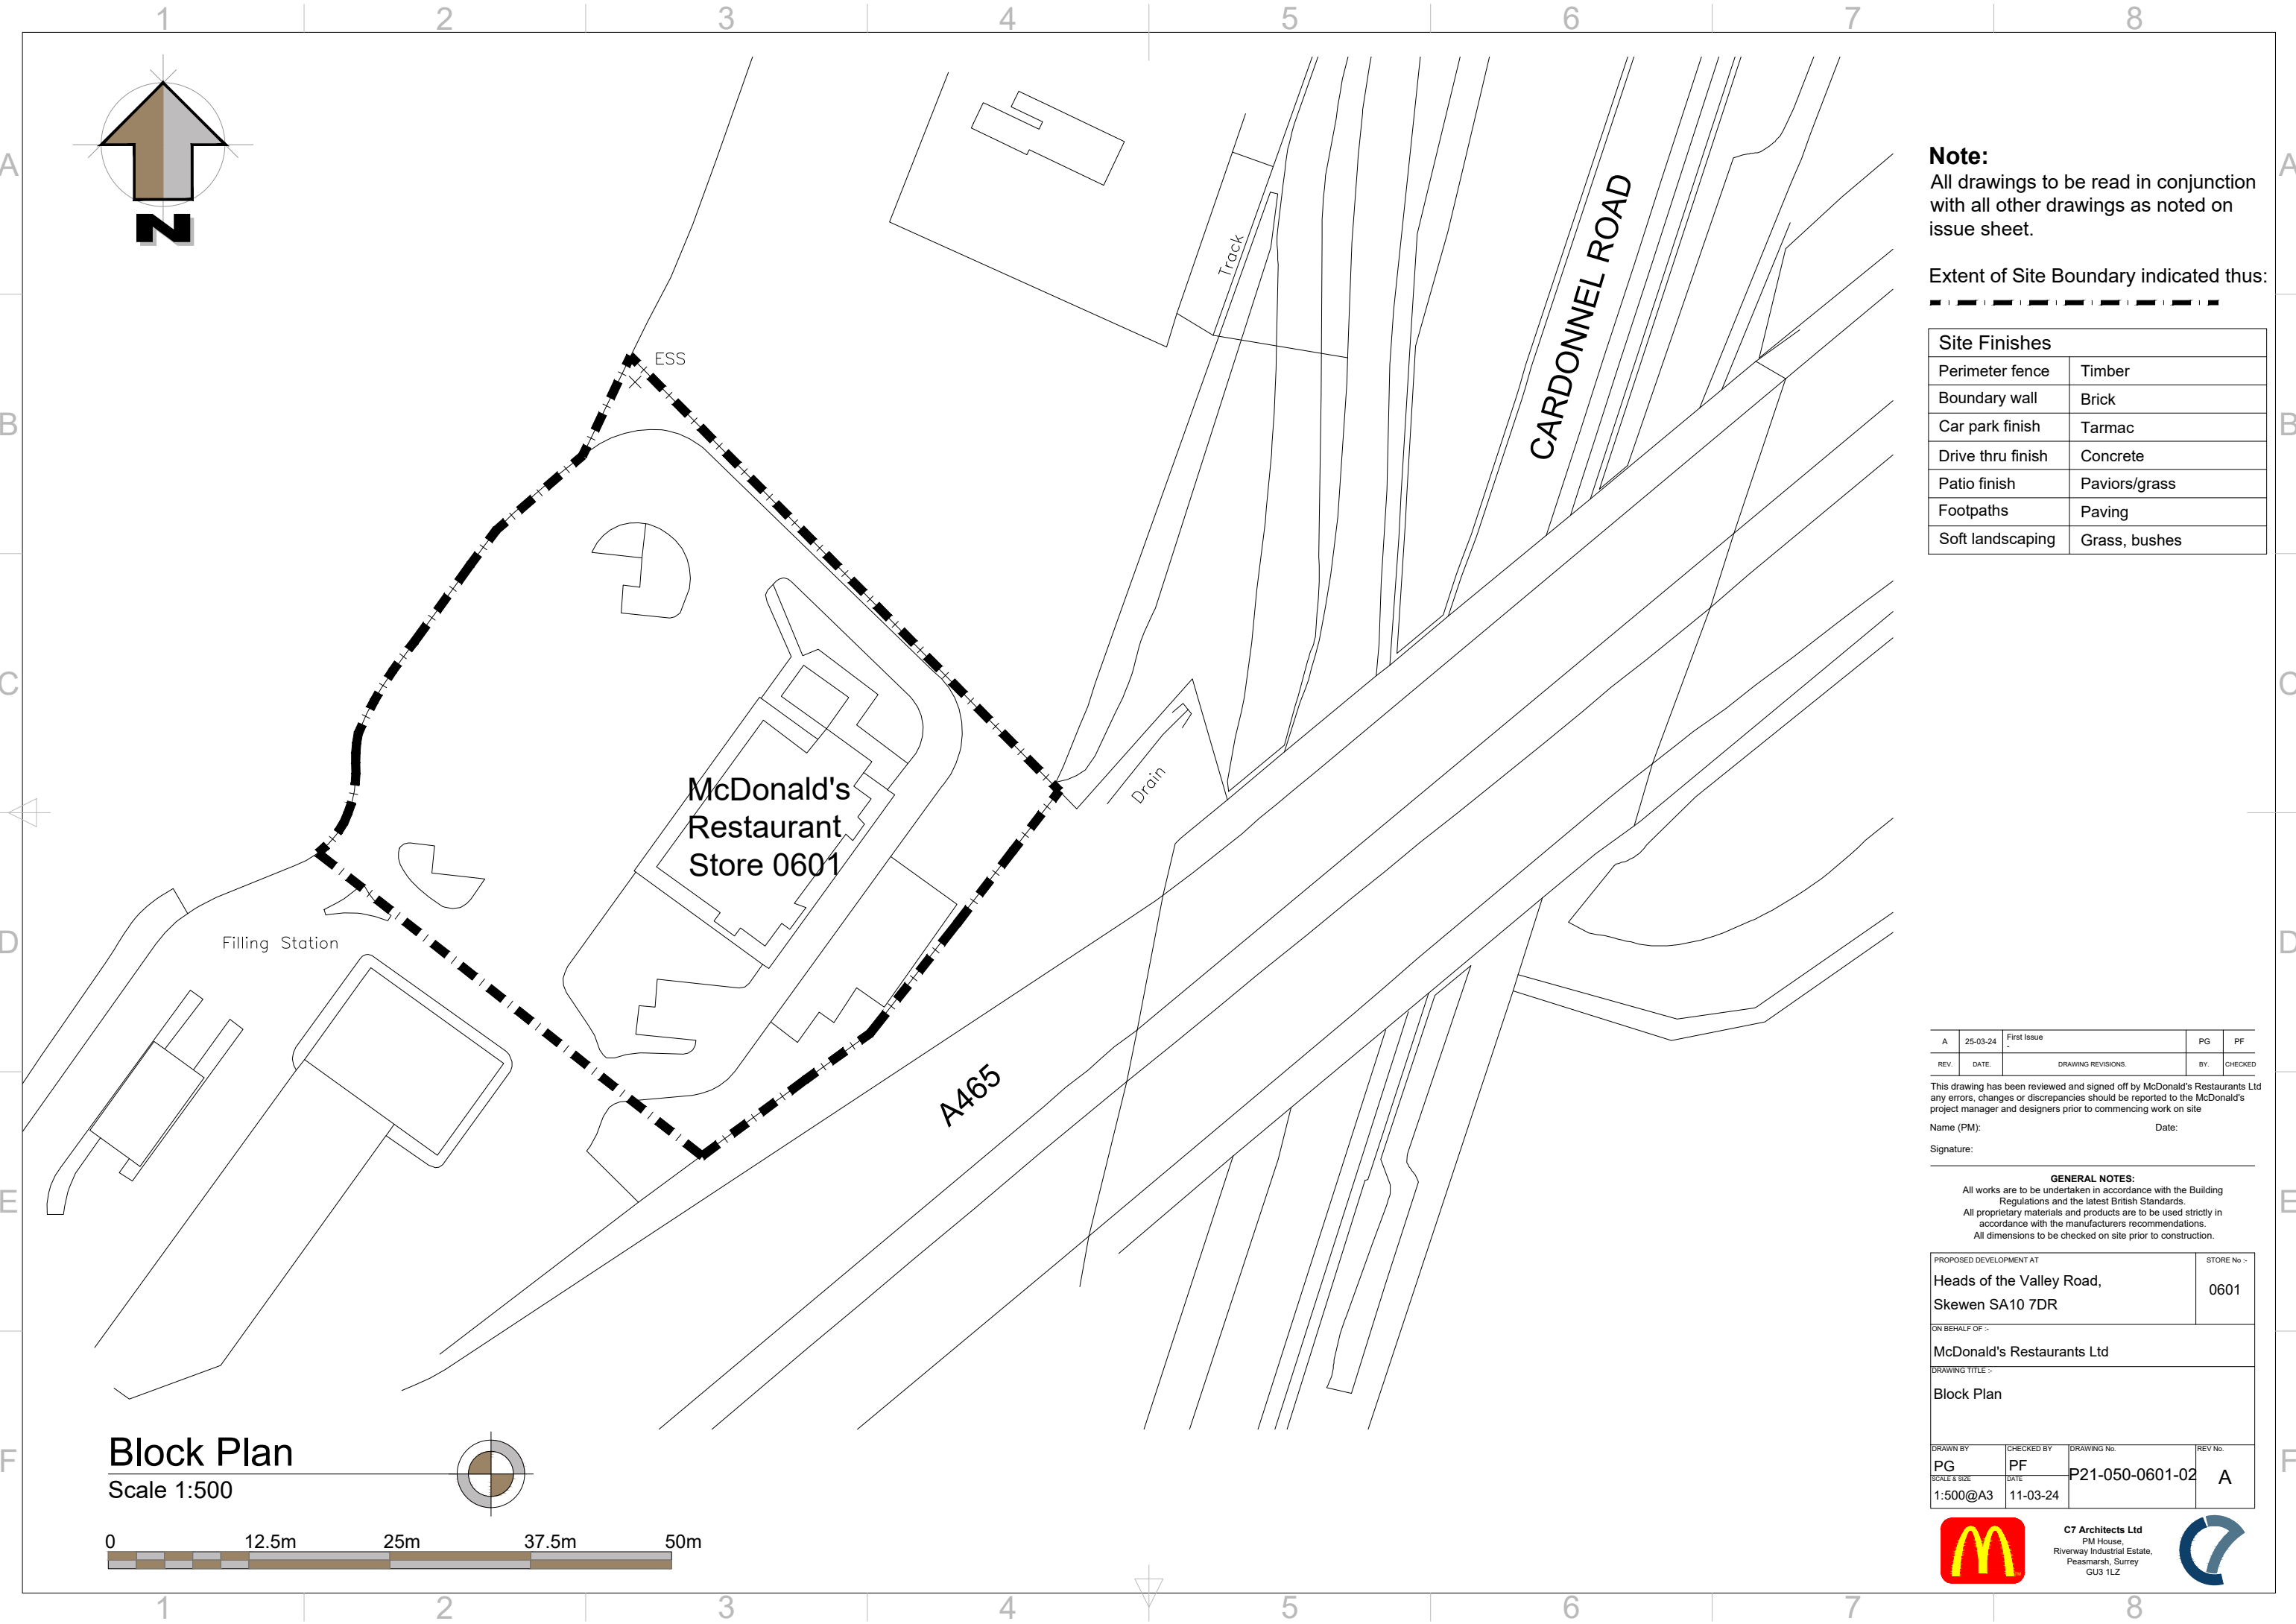

Note:
All drawings to be read in conjunction with all other drawings as noted on issue sheet.

Extent of Site Boundary indicated thus:



Site Finishes	
Perimeter fence	Timber
Boundary wall	Brick
Car park finish	Tarmac
Drive thru finish	Concrete
Patio finish	Paviors/grass
Footpaths	Paving
Soft landscaping	Grass, bushes

A	25-03-24	First Issue	PG	PF
REV.	DATE	DRAWING REVISIONS	BY	CHECKED

This drawing has been reviewed and signed off by McDonald's Restaurants Ltd any errors, changes or discrepancies should be reported to the McDonald's project manager and designers prior to commencing work on site

Name (PM): Date:

Signature:

GENERAL NOTES:
All works are to be undertaken in accordance with the Building Regulations and the latest British Standards.
All proprietary materials and products are to be used strictly in accordance with the manufacturers recommendations.
All dimensions to be checked on site prior to construction.

PROPOSED DEVELOPMENT AT		STORE No :-	
Heads of the Valley Road, Skewen SA10 7DR		0601	
ON BEHALF OF :-			
McDonald's Restaurants Ltd			
DRAWING TITLE :-			
Block Plan			
DRAWN BY	CHECKED BY	DRAWING No.	REV No.
PG	PF	P21-050-0601-02	A
SCALE & SIZE	DATE		
1:500@A3	11-03-24		



C7 Architects Ltd
PM House,
Riverway Industrial Estate,
Peasmarsh, Surrey
GU3 1LZ

