


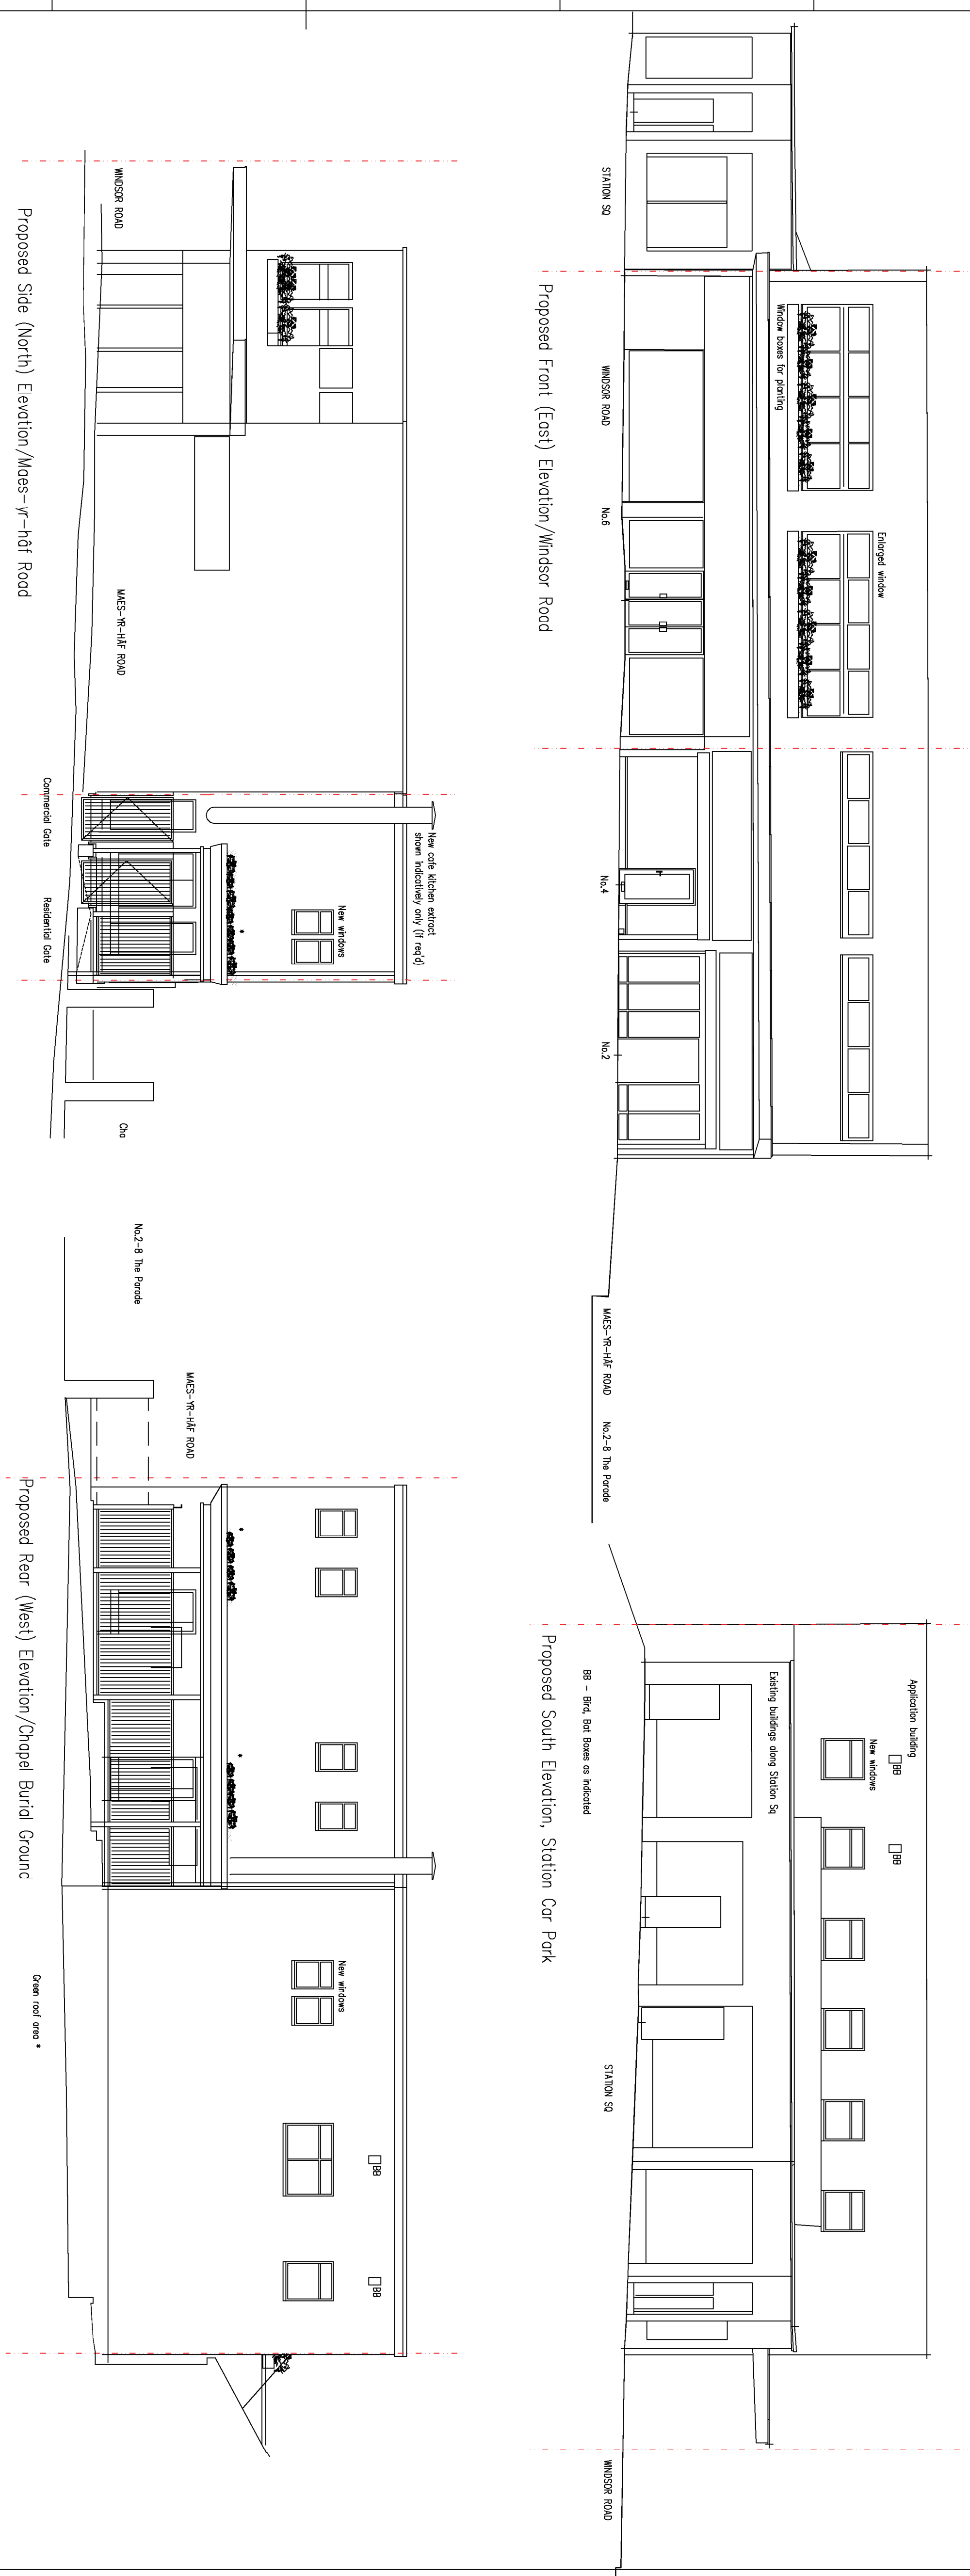




Notes

-	PLANNING ISSUE	xx/04/24
Revision	Author & Description	Date

MAJOR ARCHITECT

Client

Jacob Gross

Project
6 Windsor Road
and land to rear,
Neath SA11 1DA

Proposed External Elevations & Section

Drawing:	44-06-23 P02		
Date:	xx/04/2024	By:	MM
Scale:	1:100@A1	Check:	MM