



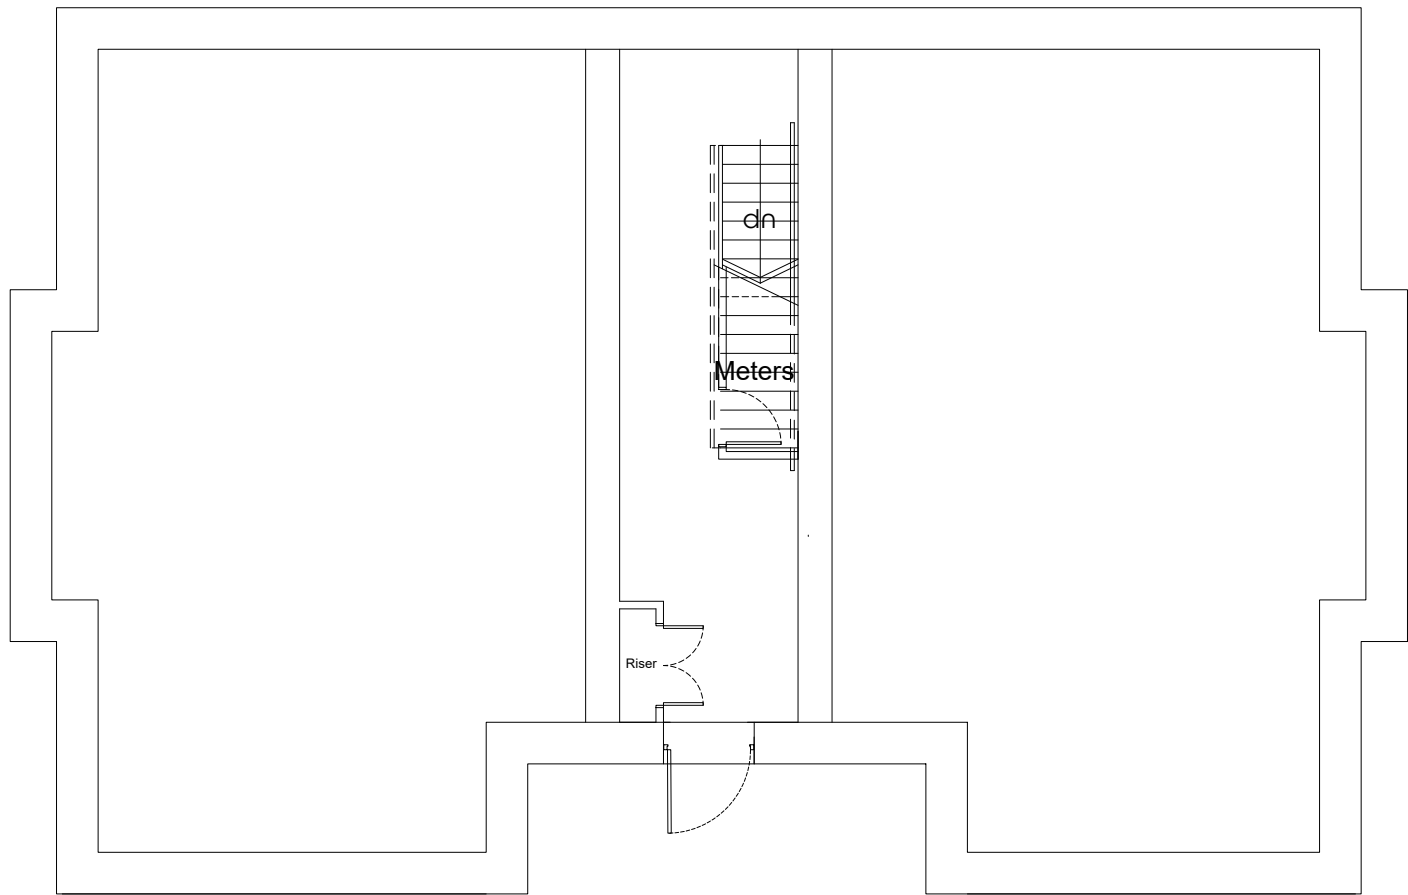

BUILDING TYPE A: LOWER GROUND FLOOR PLAN

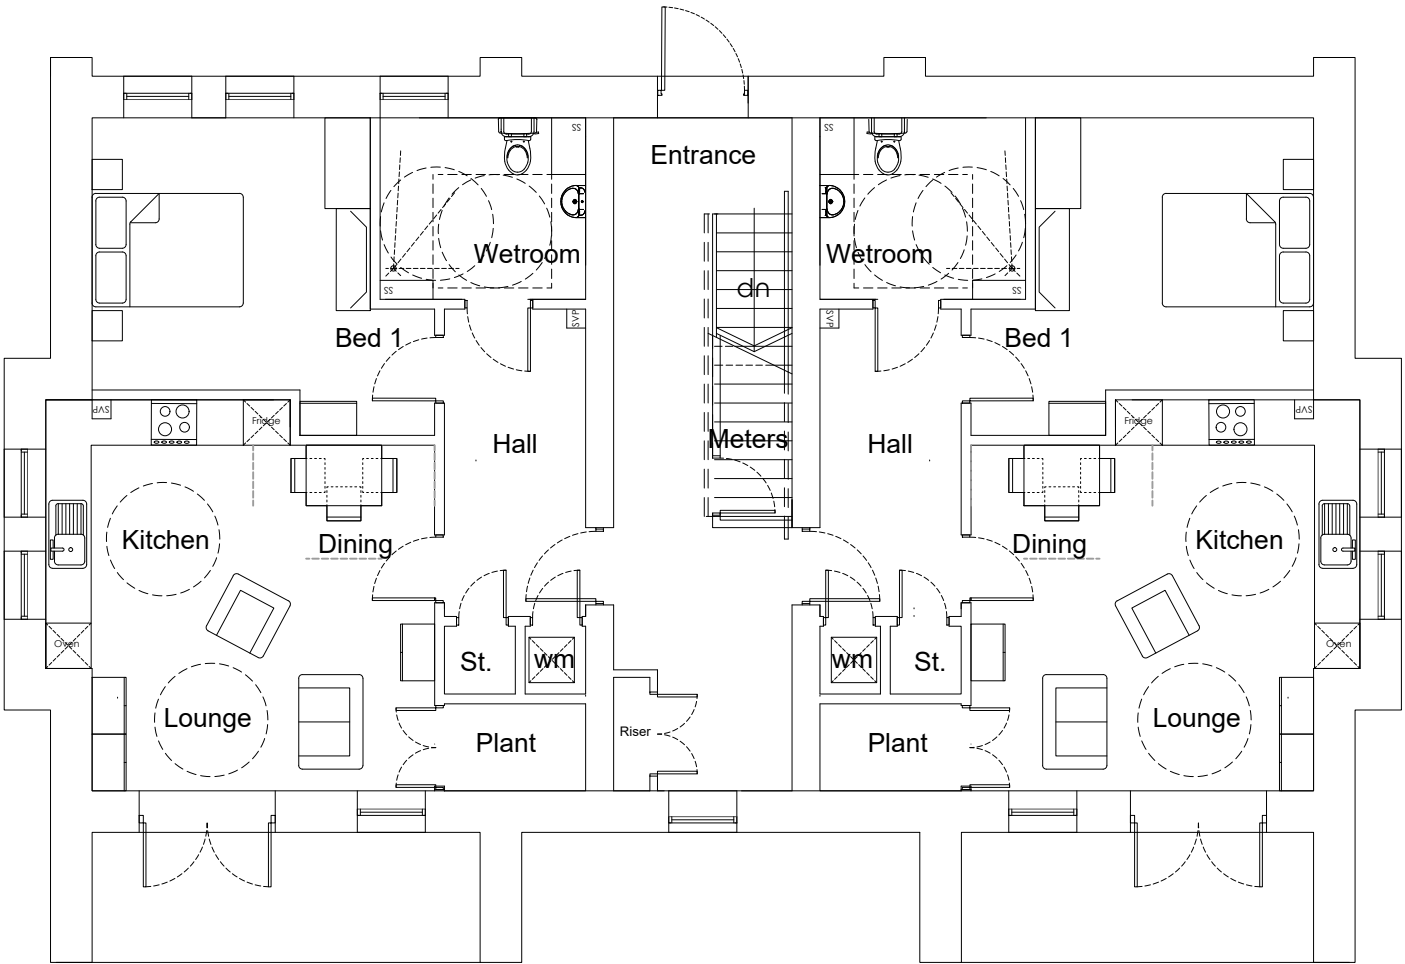

BUILDING TYPE A: GROUND FLOOR PLAN