


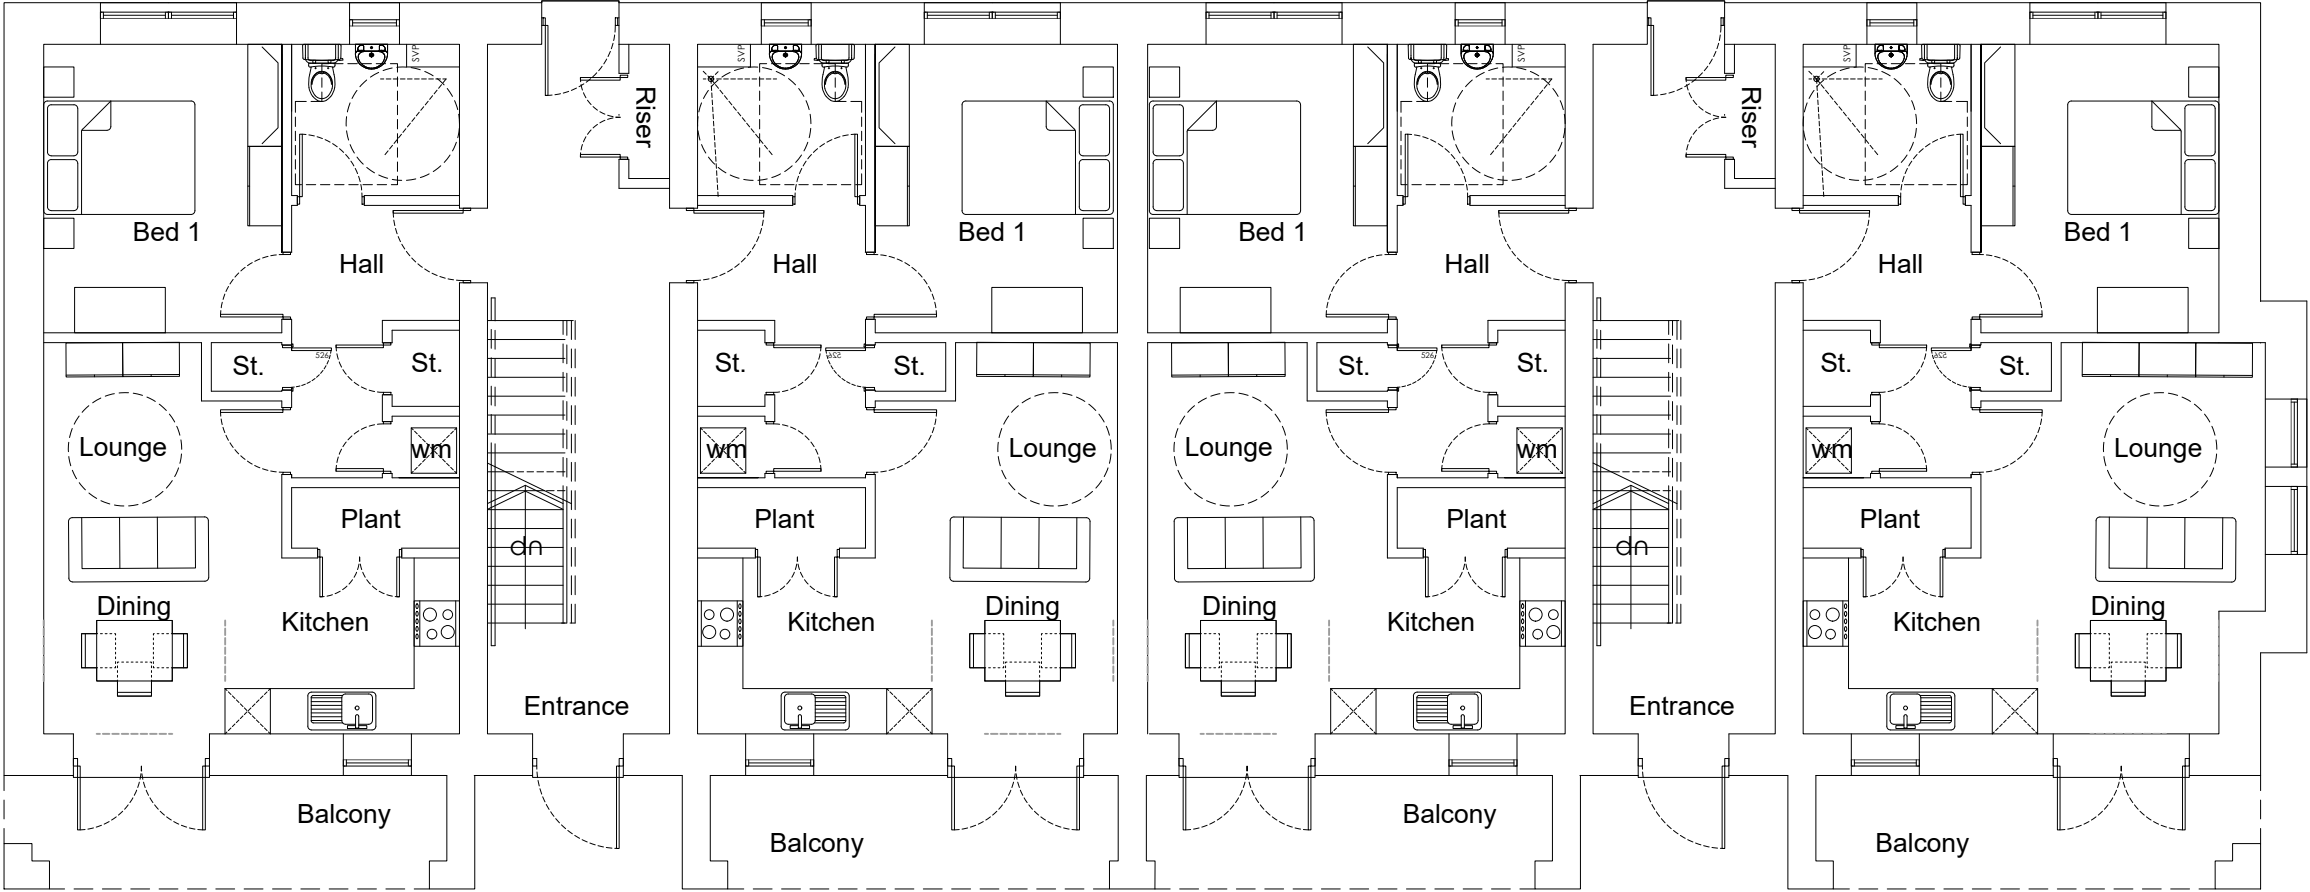

BUILDING TYPE C: GROUND FLOOR PLAN