


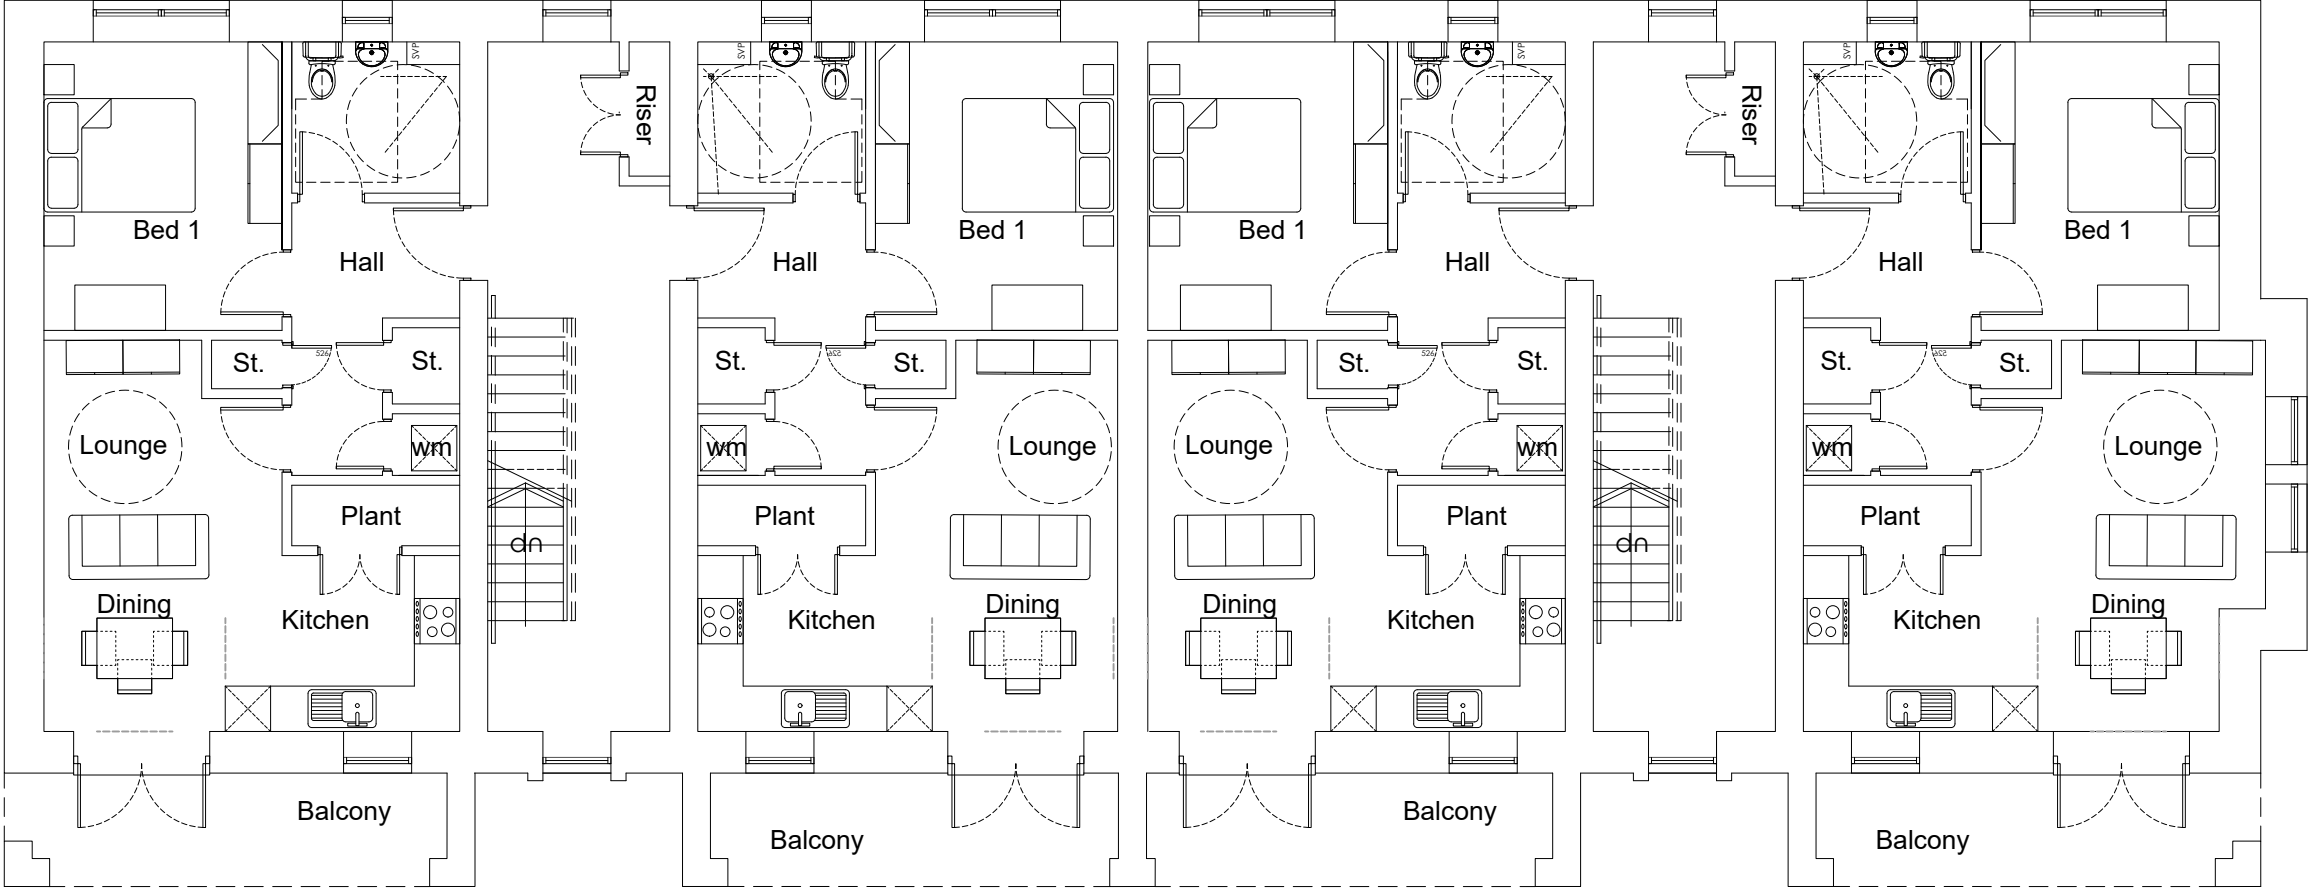

BUILDING TYPE C: SECOND FLOOR PLAN