




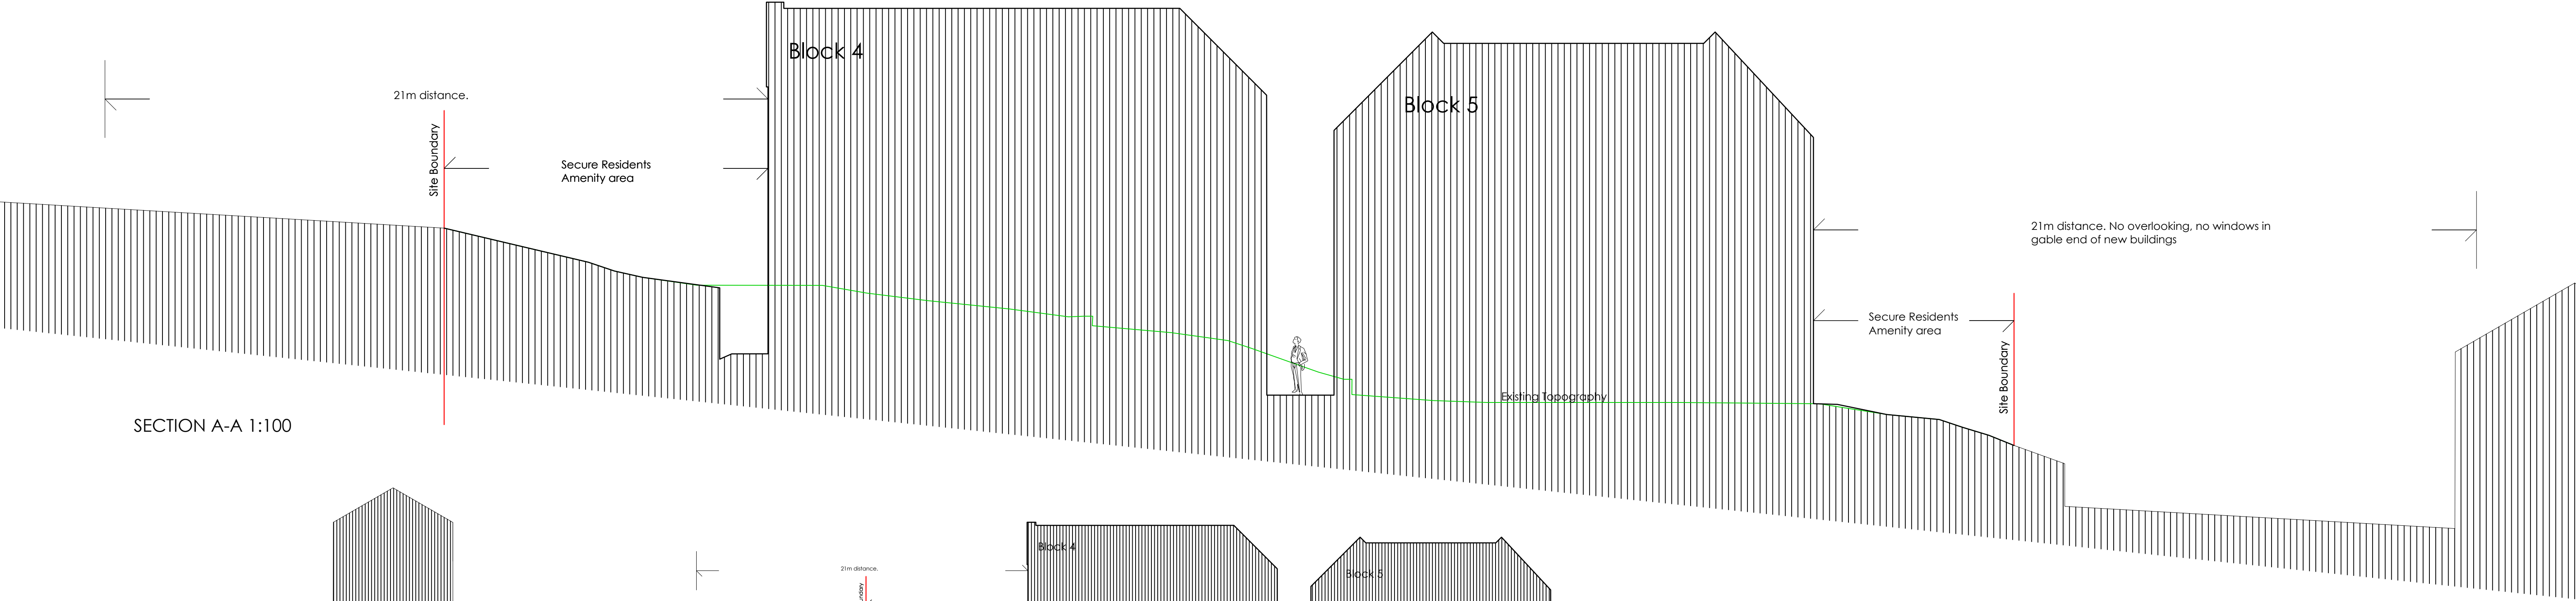


SECTION A-A 1:100

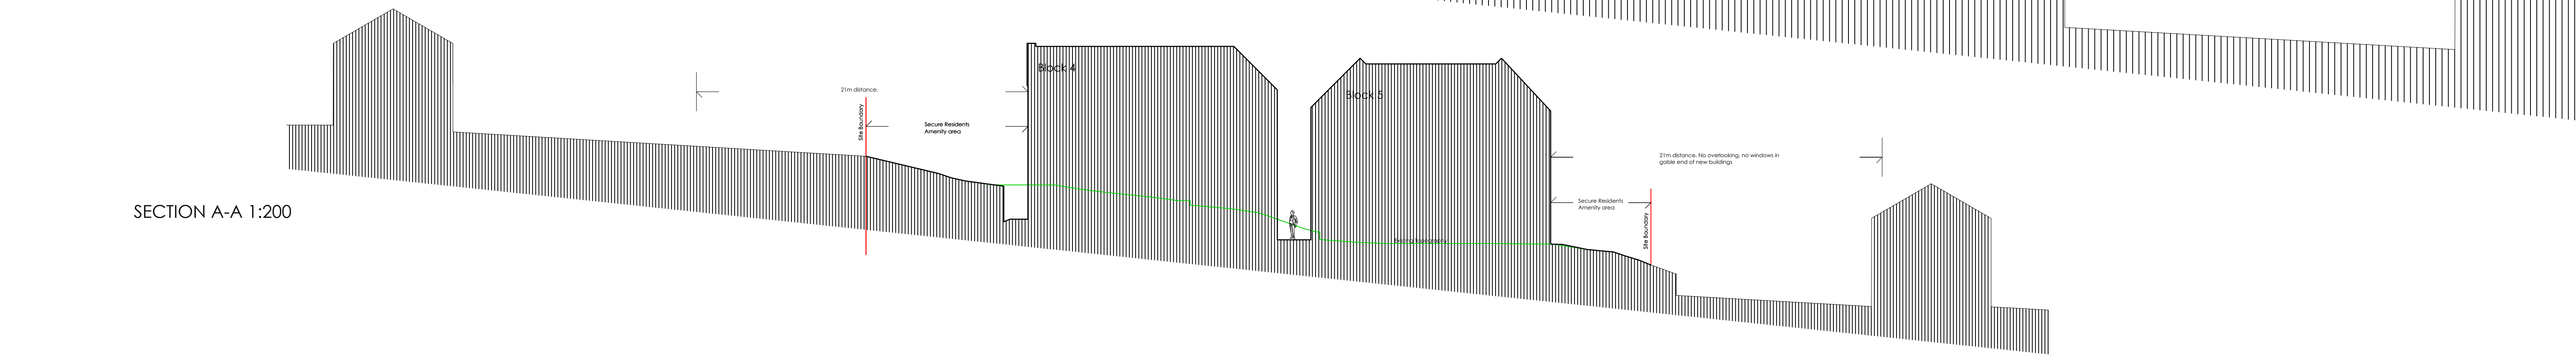

SECTION A-A 1:200

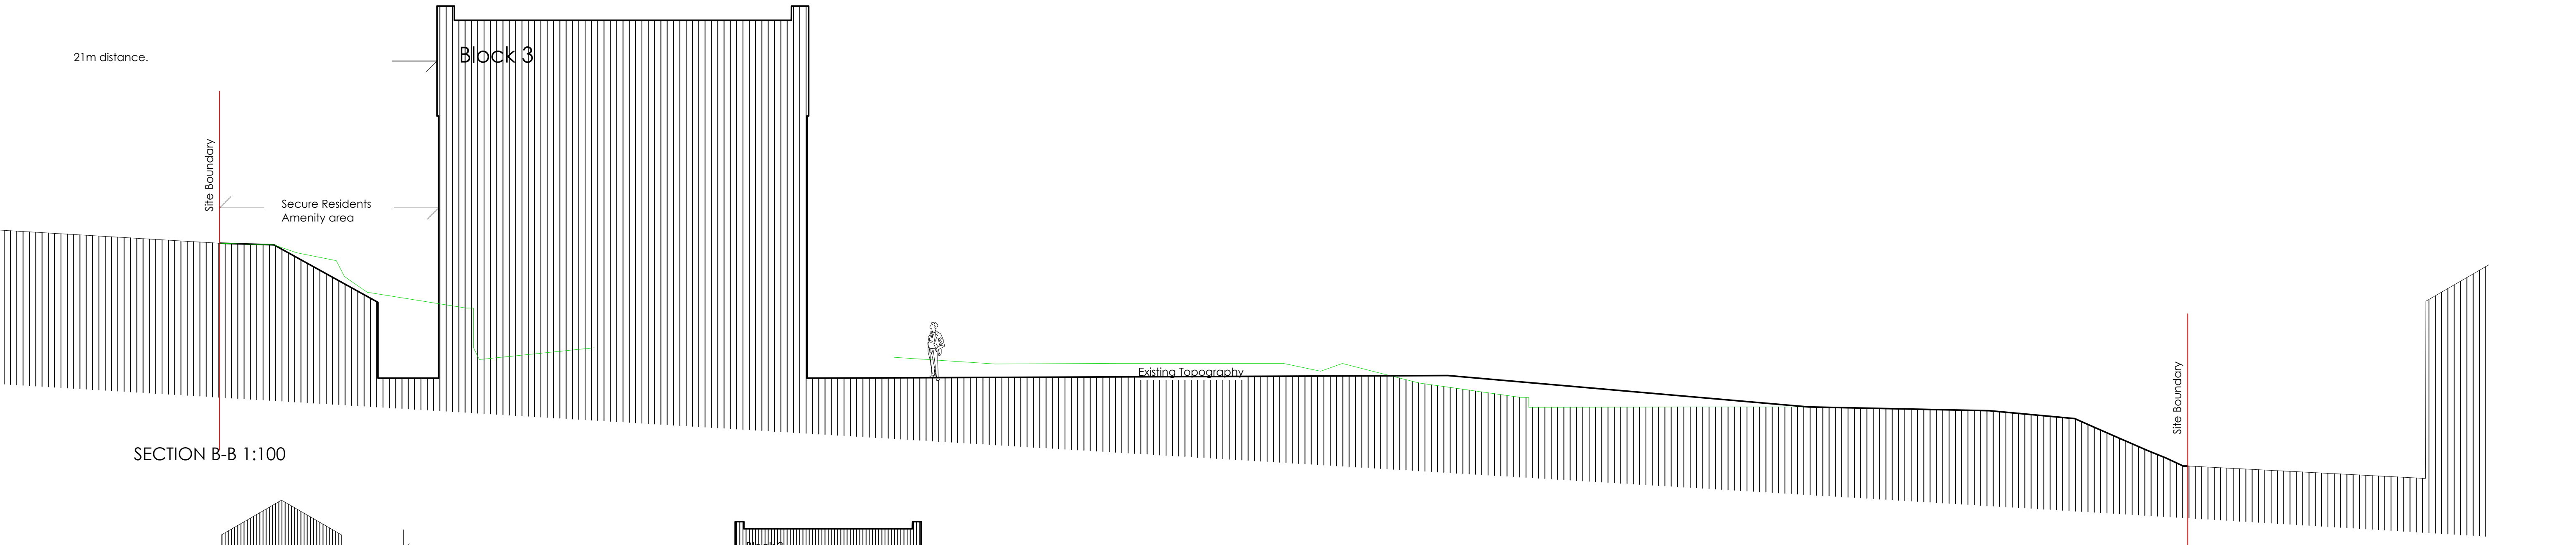

SECTION B-B 1:100

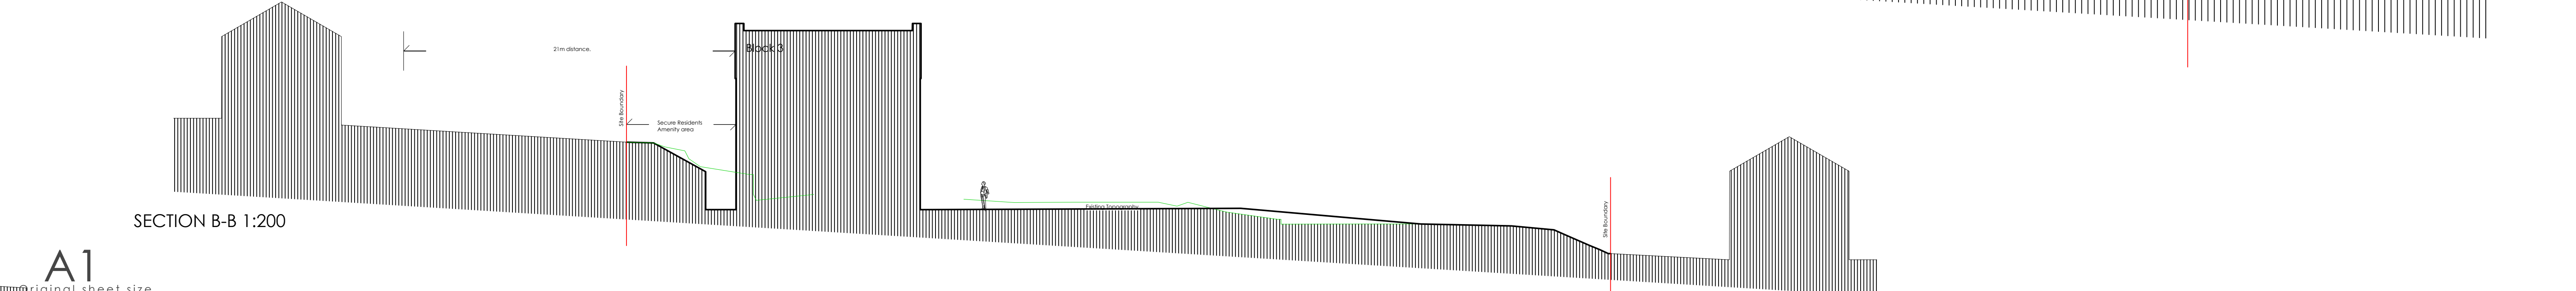

SECTION B-B 1:200

A1
original sheet size

Note: This Drawing is copyright, its use or reproduction is subject to permission from Spring Design Consultancy Limited. All rights are reserved until invoices are paid in full. Contact SDC regarding terms & conditions. Check printed scale, responsibility is not accepted for reproduction of digital media or measuring from this document. Only figured dimensions to be used for construction. No responsibility will be taken for any design used for construction prior to receipt of relevant approvals. Report doubts/discrepancies to project Architect.

Client:	Project:	Drawing Title:
LINC Cymru	Caewern House, Neath	Proposed Site Sections A & B
Drawing Status:	Date:	Drawn By: Checked: Director: Scale:
PLANNING SUBMISSION	14/12/22	CL JM JM 1:100 & 1:200 @ 2609
Job No:	Drawing No:	Rev.
2609	00(03)410	C
Unit 2 Chapel Barns Merthyr Mawr Bridgend CF32 0LS t: 01656 656267 e: mail@spring-consultancy.co.uk		

