


Caewern House, Neath

Arboricultural Impact Assessment



10m

Arboricultural Impact Assessment

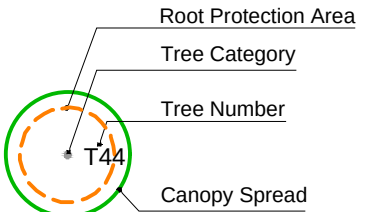


- Trees to be Removed for Arboricultural Reasons
- Trees to be Removed for Development Reasons
- Category A Trees to be Retained
- Category B Trees to be Retained
- Category C Trees to be Retained

Scale 1:600 @A3
05/2024



N

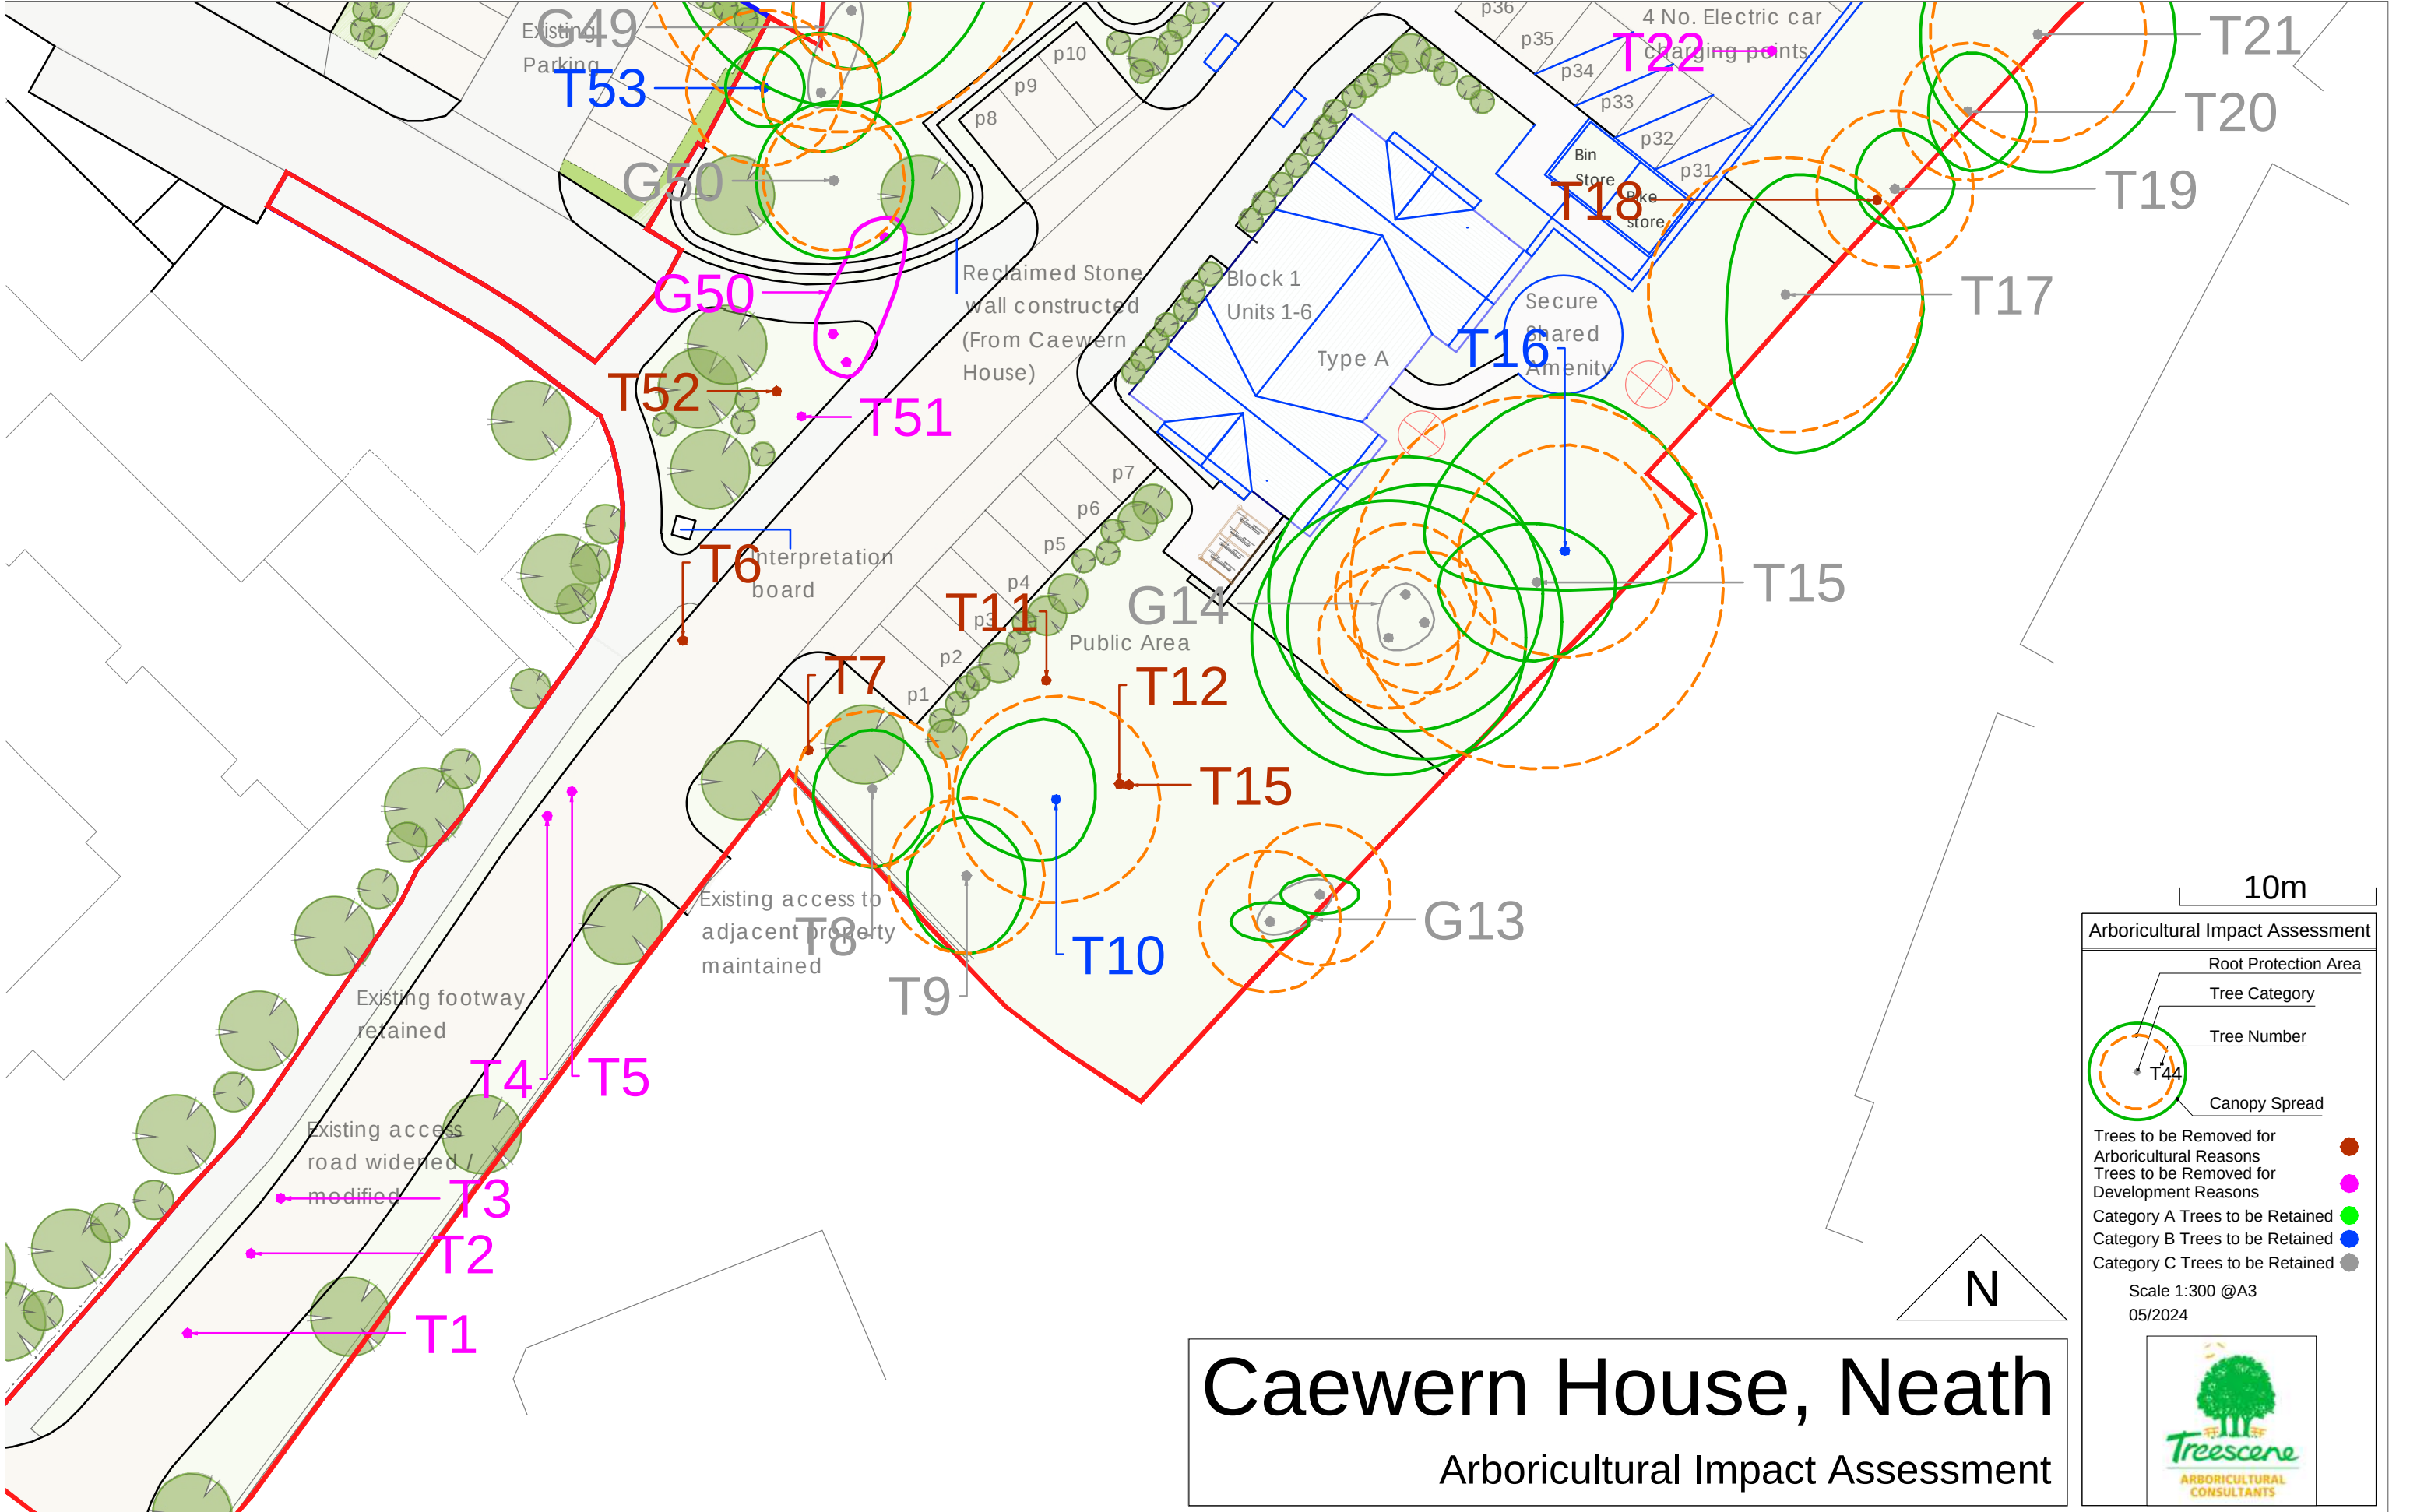

Arboricultural Impact Assessment

10m

