


Caewern House, Neath

Draft Tree Protection Plan



10m

Draft Tree Protection Plan

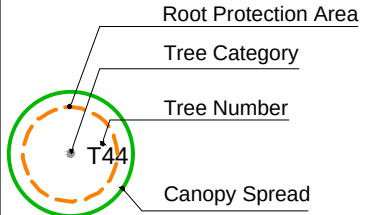


Protective Fencing


- Category A Trees
- Category B Trees
- Category C Trees

Scale 1:600 @ A3
05/2024



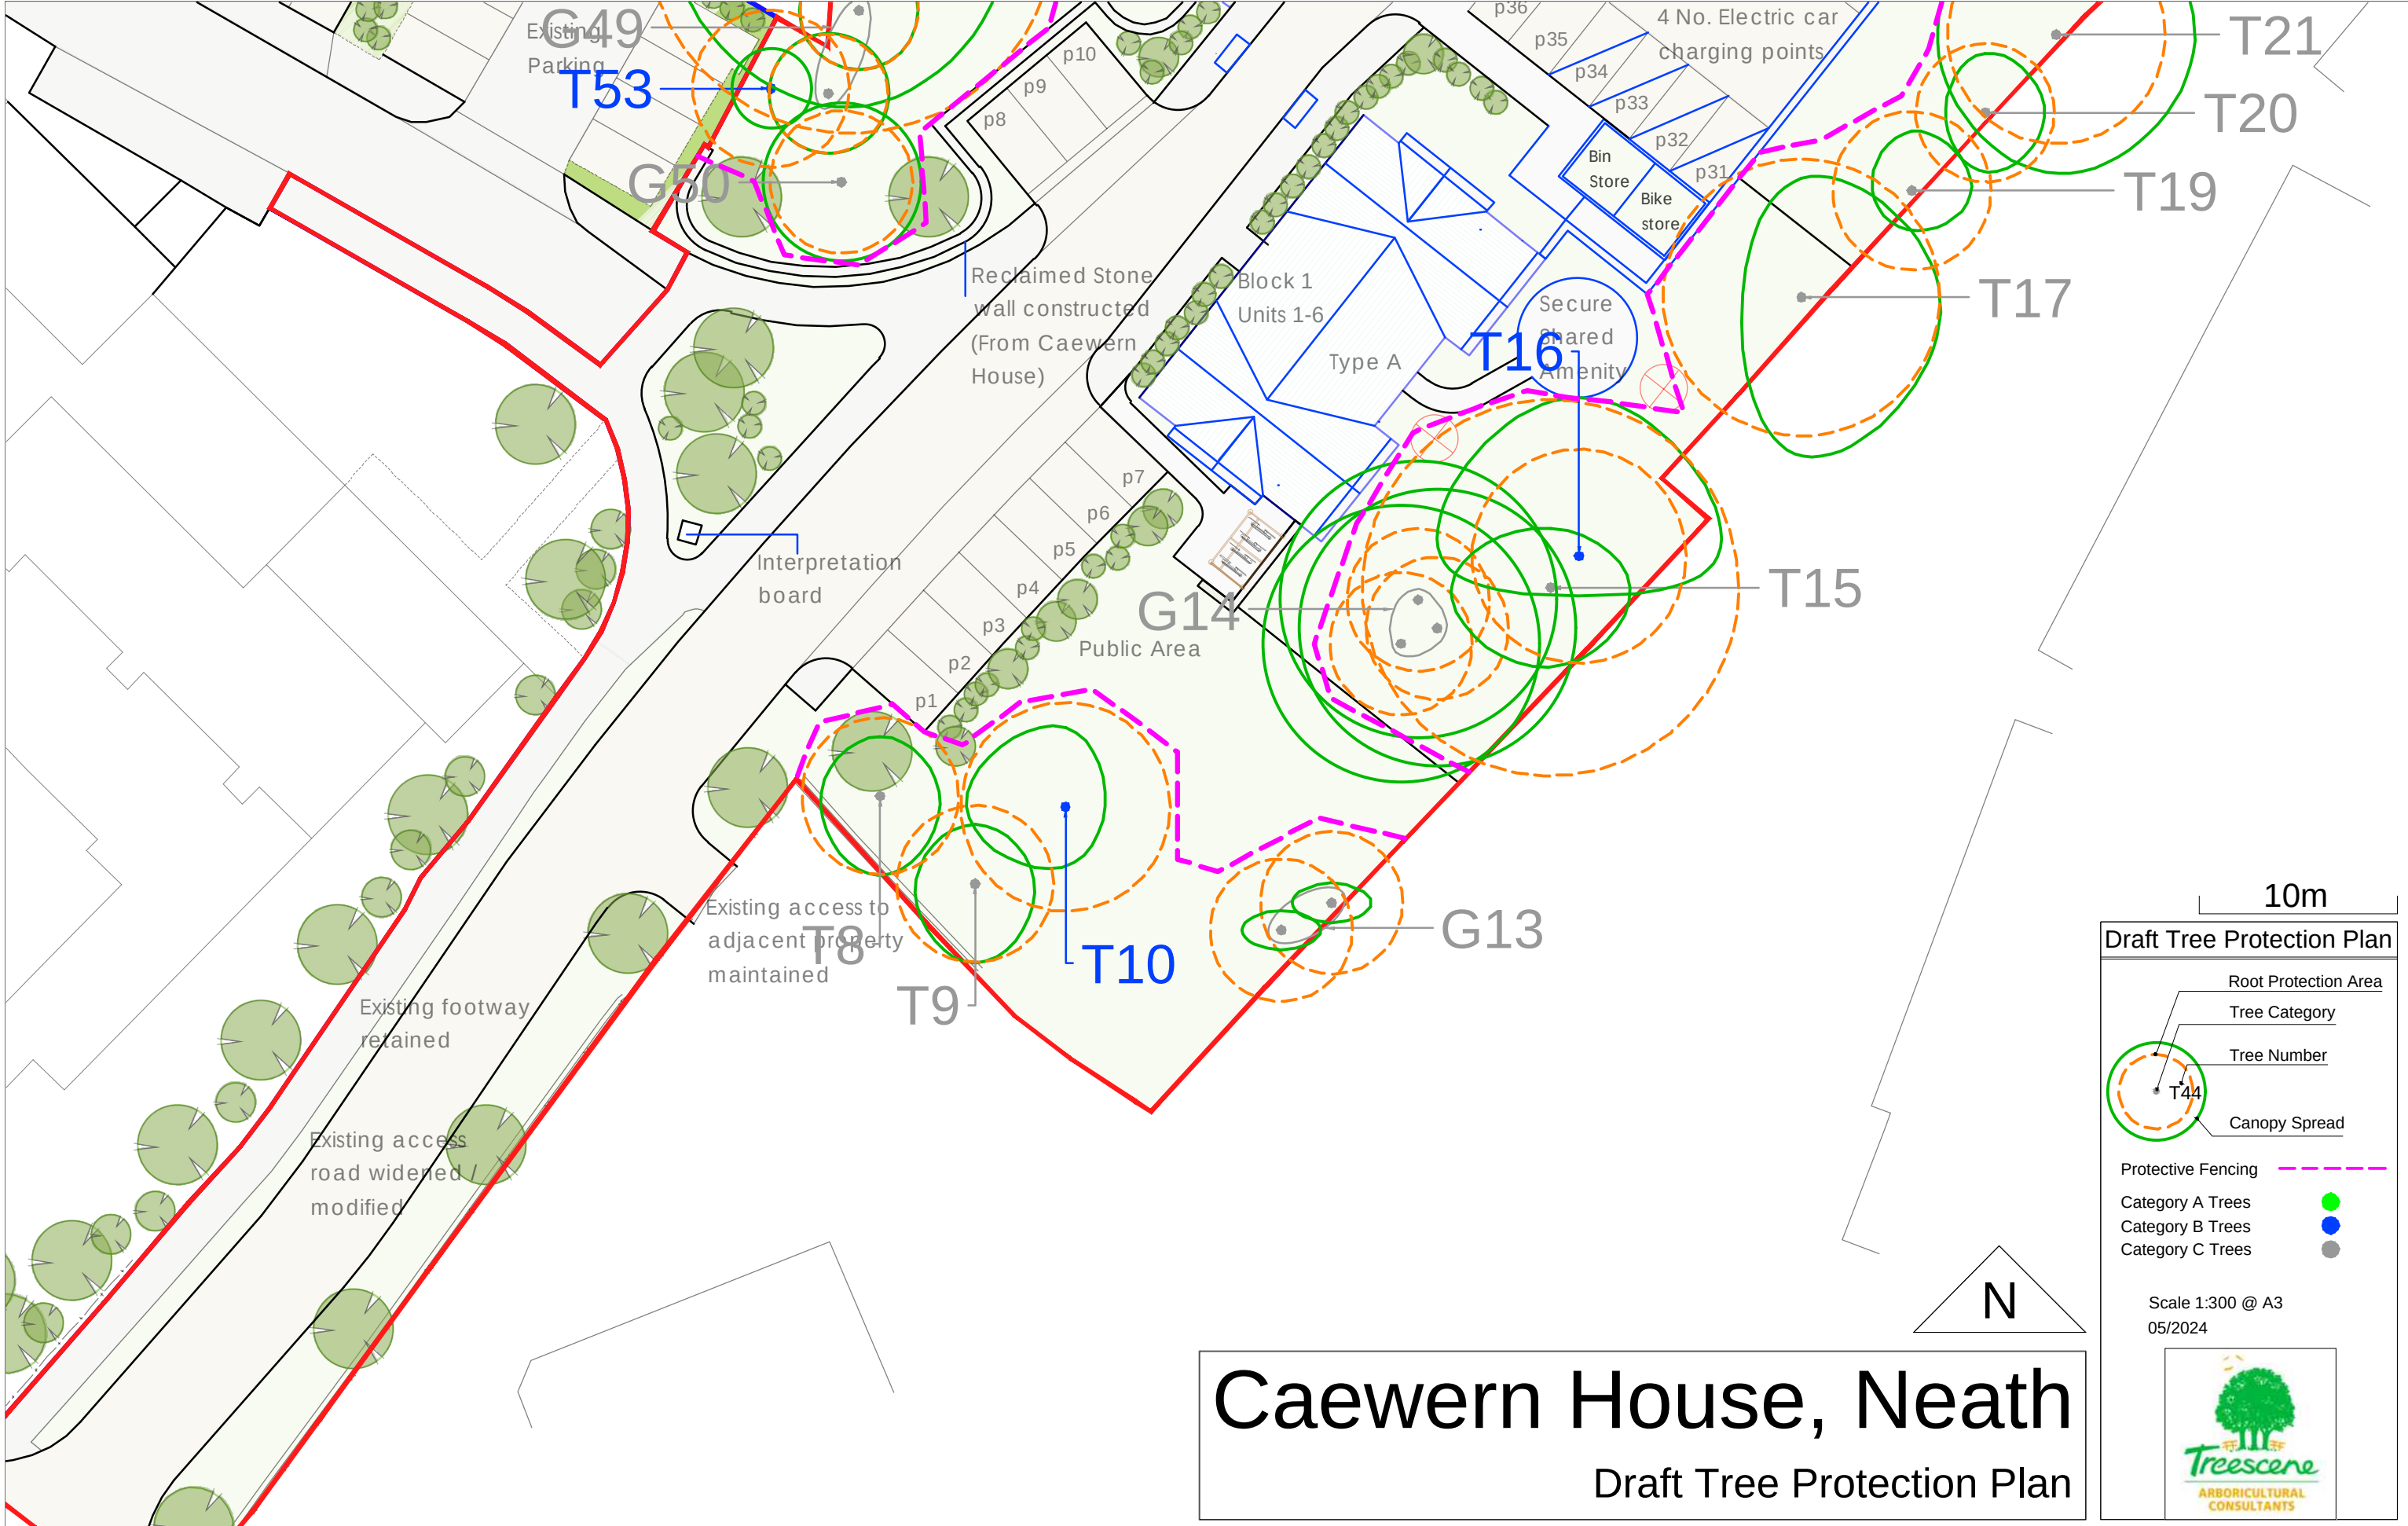

Draft Tree Protection Plan

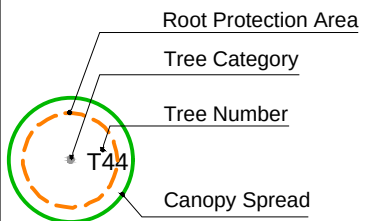

Protective Fencing

Category A Trees

Category B Trees

Category C Trees

Scale 1:300 @ A3
05/2024




Caewern House, Neath

Draft Tree Protection Plan

Draft Tree Protection Plan

10m

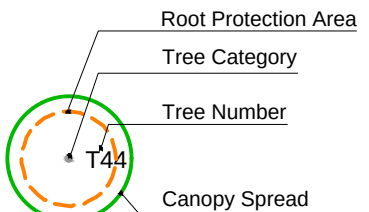


Protective Fencing (dashed pink line)

Category A Trees (green dot)

Category B Trees (blue dot)

Category C Trees (grey dot)

Scale 1:300 @ A3
05/2024

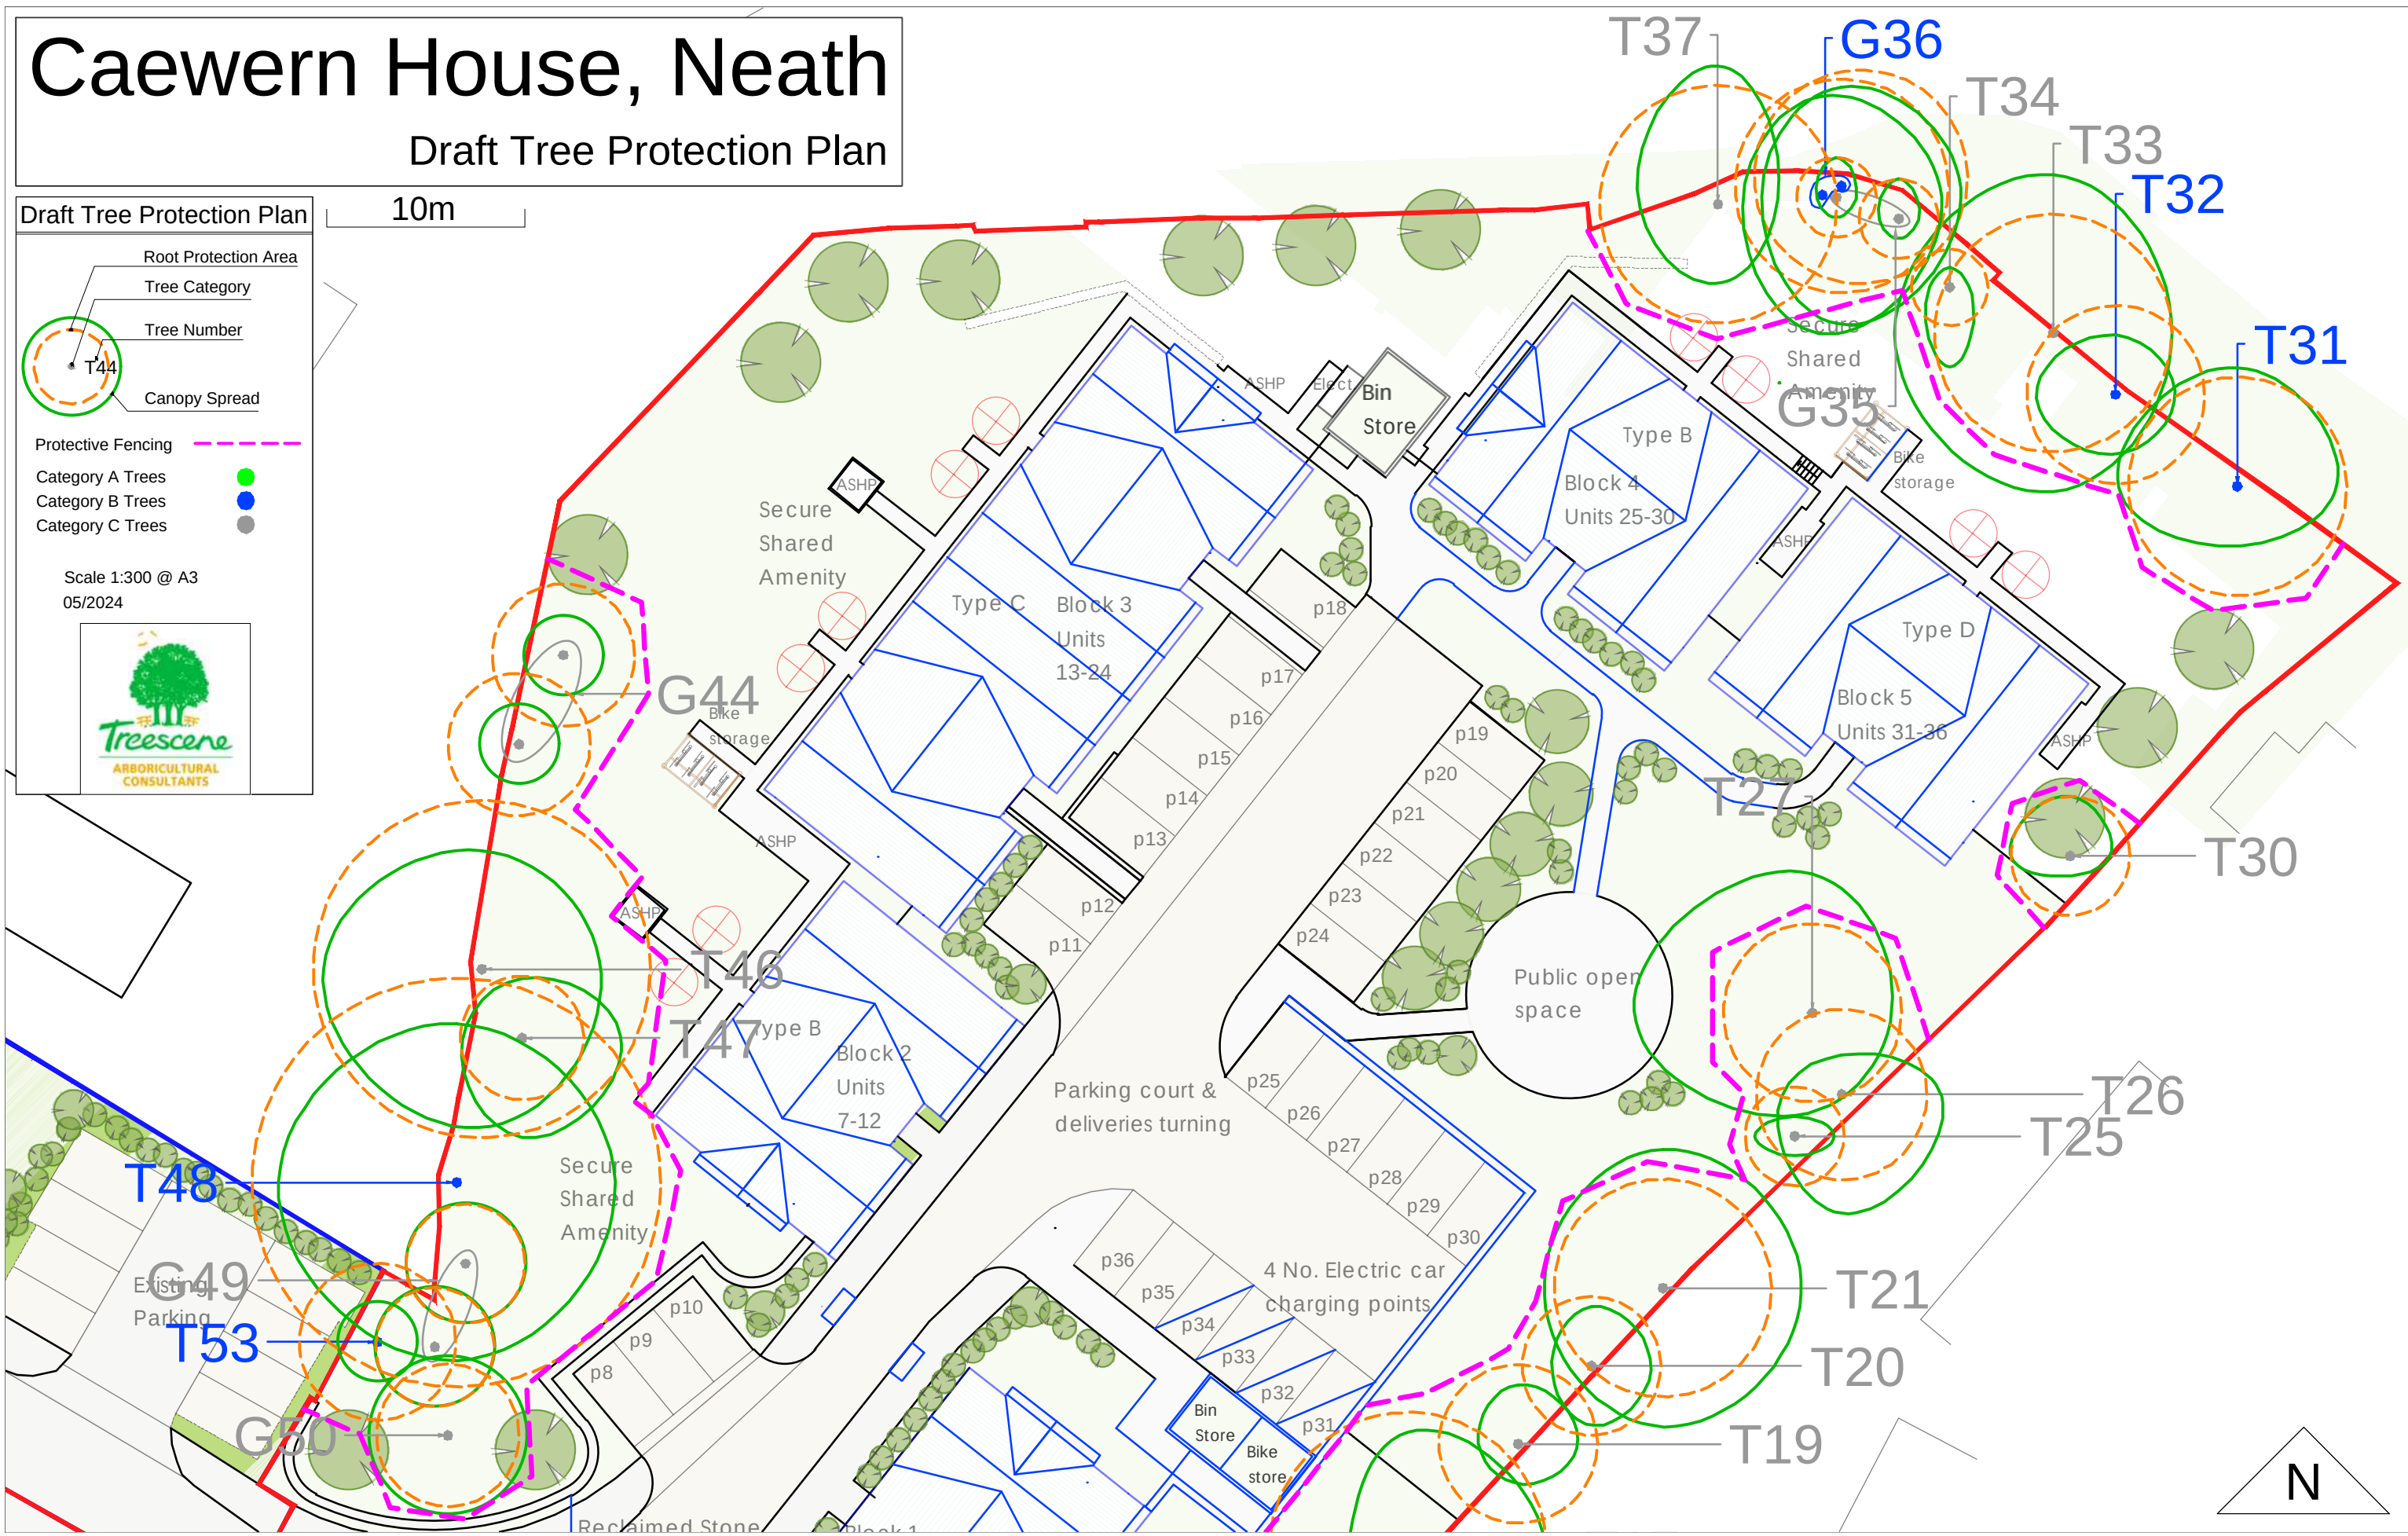

N