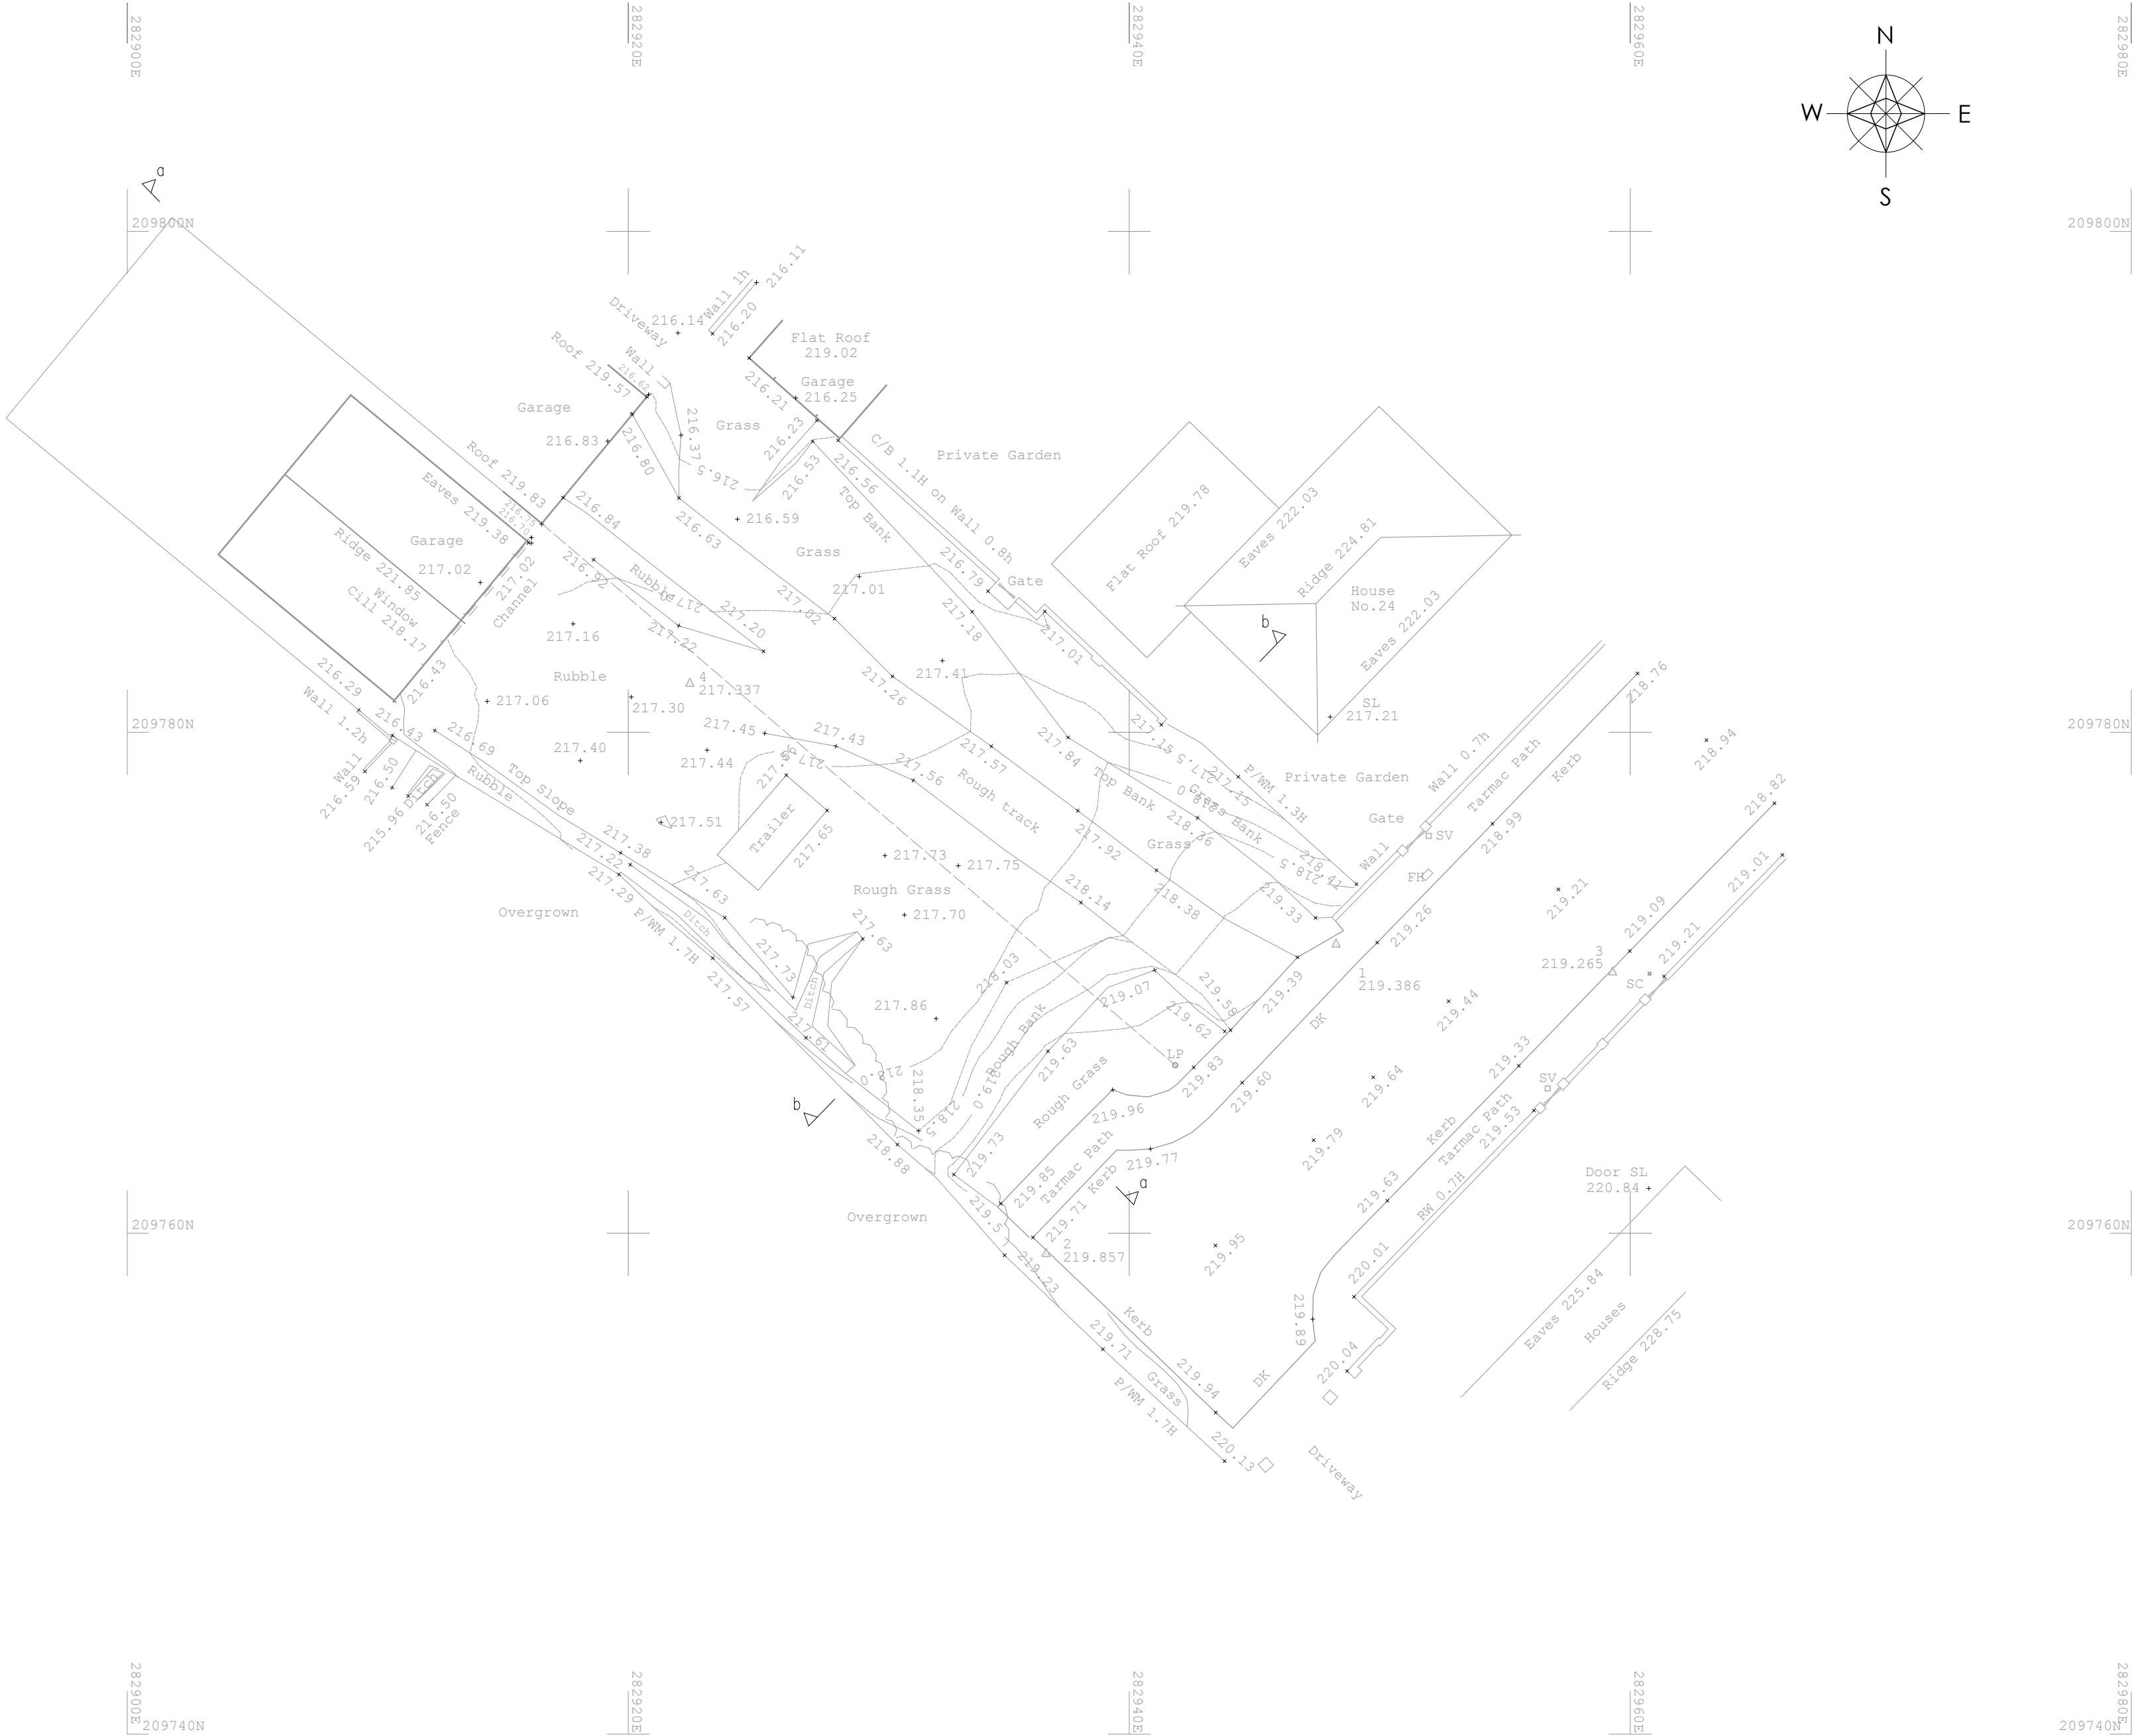


Station coordinates

Station	Easting	Northing	Level
1	282948.254	209771.534	219.386
2	282936.681	209759.178	219.857
3	282959.294	209770.423	219.265
4	282922.457	209781.948	217.337

ABBREVIATIONS

AV	– Air valve	P	– Post
B	– Bollard	PS	– Paving
BB	– Bellisha beacon	P/R	– Post/rail fence
BH	– Bore hole	P/W	– Post/wire fence
BM	– Site bench mark	RE	– Rodding eye
BT	– British telecom	RW	– Retaining wall
B/W	– Barbed wire fence	RS	– Road Sign
CAM	– Camera	SAP	– Sapling
CB	– Phone box	SC	– Stop Cock
CDP	– Cable draw pit	SE	– Services entry point
CL	– Cover level	SL	– Step Level
Conc	– Concrete	SOF	– Soffit level
C/B	– Closed board fence	SP	– Sign Post
C/I	– Corrugated fence	SV	– Stop Valve
DP	– Down pipe	TAC	– Tactile Paving
DK	– Drop kerb	TH	– Trial Hole
EIC	– Electric inspection cover	T.O.W	– Top of Wall
EL	– Eaves level	TP	– Telegraph Pole
EP	– Electricity pole	TS	– Traffic signal
ER	– Earthing rod	TSC	– Traffic signal cover
FL	– Floor level	TV	– Cable television
FH	– Fire hydrant	UTL	– Unable To Lift
FP	– Flag pole	VP	– Vent Pipe
G	– Gully	WL	– Water Level
G1,2	– Tree girth (m)	WM	– Water Meter
GV	– Gas valve	Δ	– Survey Station
IC	– Inspection cover	Ø	– Pipe Diameter(m)
IL	– Invert Level		
I/R	– Iron Railings		
JB	– Junction box		
KO	– Kerb outlet		
LB	– Letter box		
LP	– Lamp post		
Mkr	– Utility marker		
MP	– Mile post		
OSBM	– Ordnance Survey bench mark		
O/B	– Open board fence		

LINE TYPES

Building	—
Kerbs, Walls	—
Fences	—
Iron railings	—
Top of banks	—
Bottom of banks	—
Hedges	—
Overhead Wires	—
Change of surface	—

Survey Details

- OS grid & datum determined by GPS
- North arrow indicates approximate North.
- Scale factor 1.00000
- Contour interval 0.5m
- All internal manhole details to be checked prior to site works

Rev.	By	Date	Description of update
Sheet Layout			
One Sheet Only			

Scale:	1:200 at A2	CLS Job No.	22–1230
Drawing No.	22–1230/200A2/1.1	Surveyor:	Adrian Catling
Date:	07/06/2022	Checked:	Adrian Catling

CLIENT
Leighton Williams

Land adjacent to
24 Hedd Aberth
Severn Sisters

C
LS

Catling's Land Surveys
A Passion for Mapping.

47 Heol Las, Pontardawe, Swansea, SA8 4PR
Tel / Mobile 07790 588323
email: CLSLandsurveys@gmail.com

IPLAN ARCHITECTURE

revision	
a	
b	
c	
d	
e	
f	
g	

project	drawing	date
LAND ADJACENT 24 HEDD ABERTH, PANTYFFORD, SEVEN SISTERS	EXISTING TOPOGRAPHICAL SITE LAYOUT	MAY 2024
client	drawing no.	scale
LEIGHTON & DEBORAH WILLIAMS	24.HA.02	1 200 @ A2
www.iplanarchitecture.co.uk	hello@iplanarchitecture.co.uk	07765 660189