
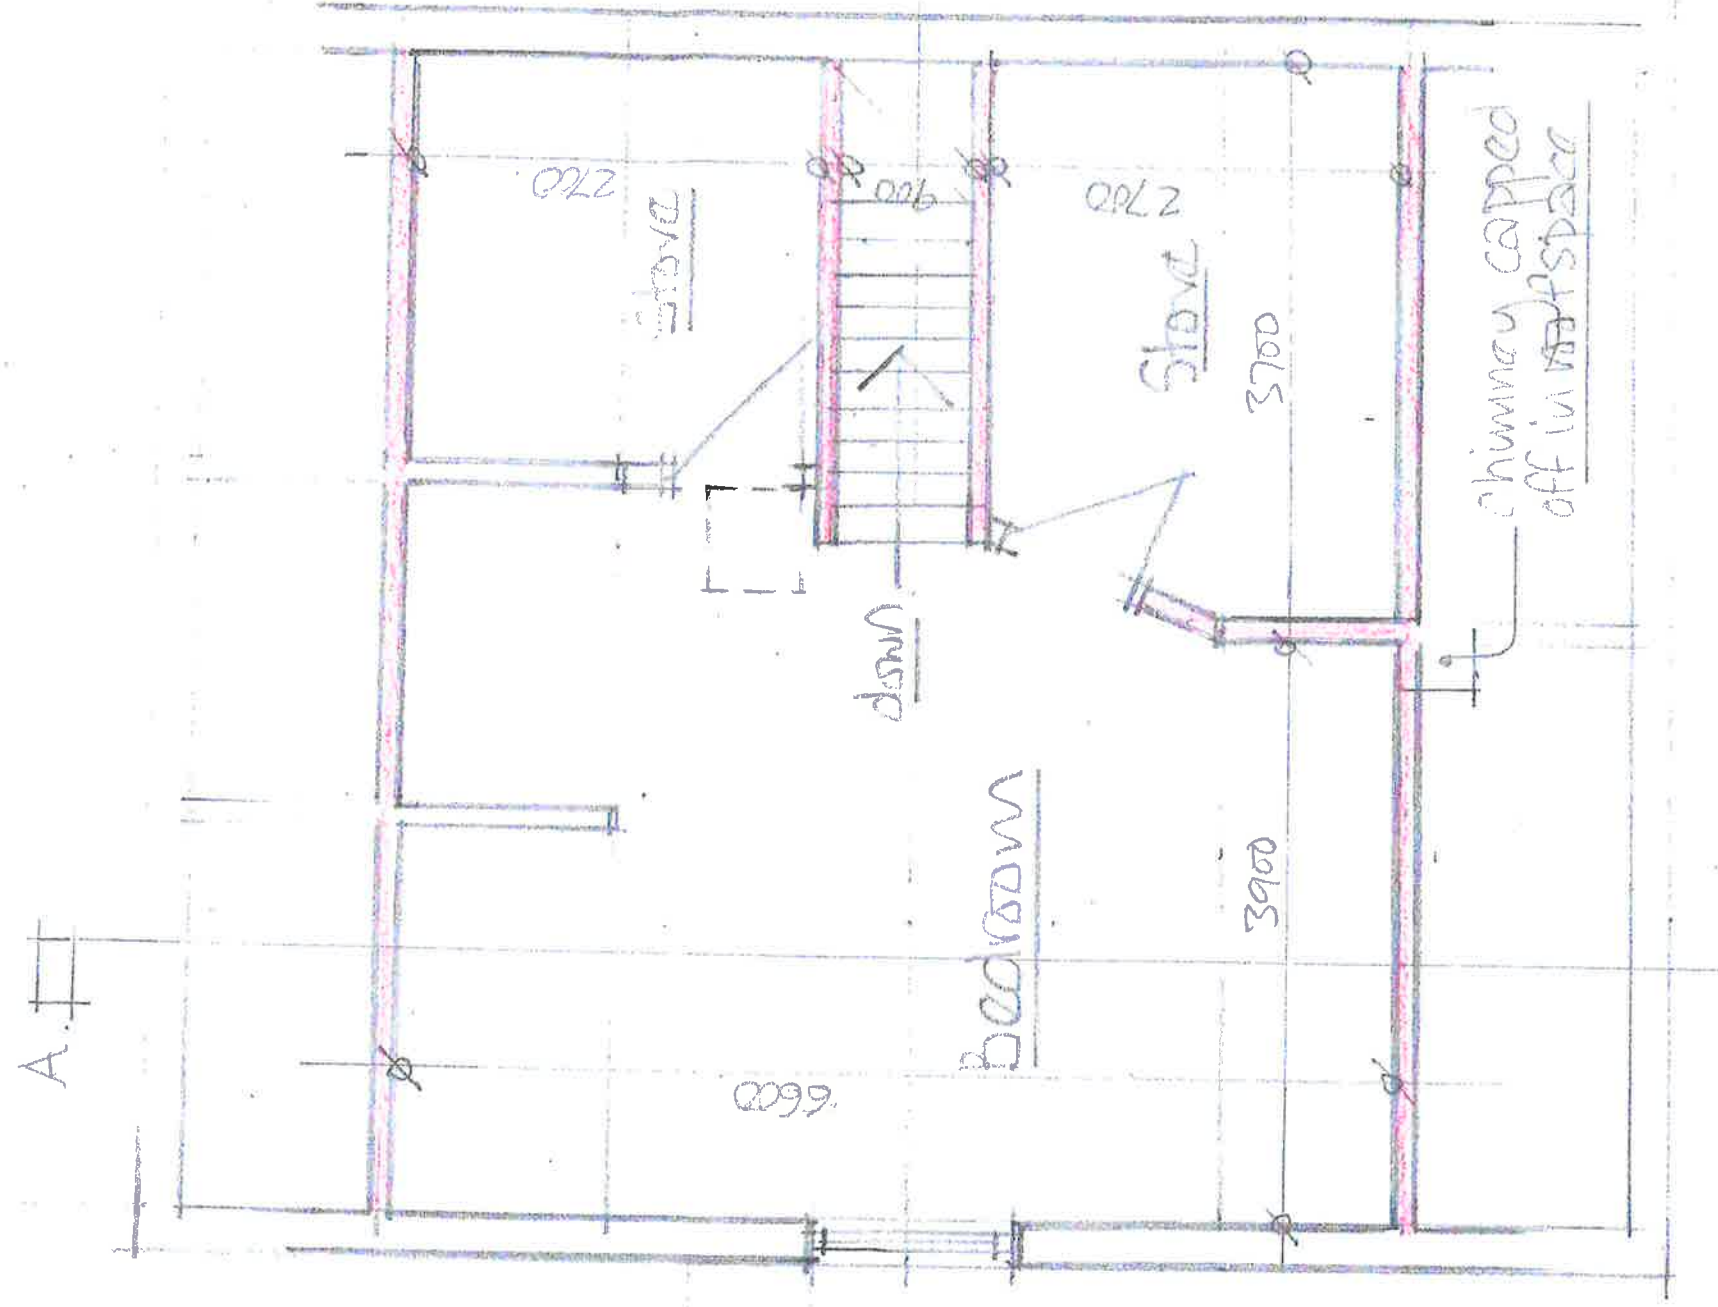


To be read in conjunction
with general spec.

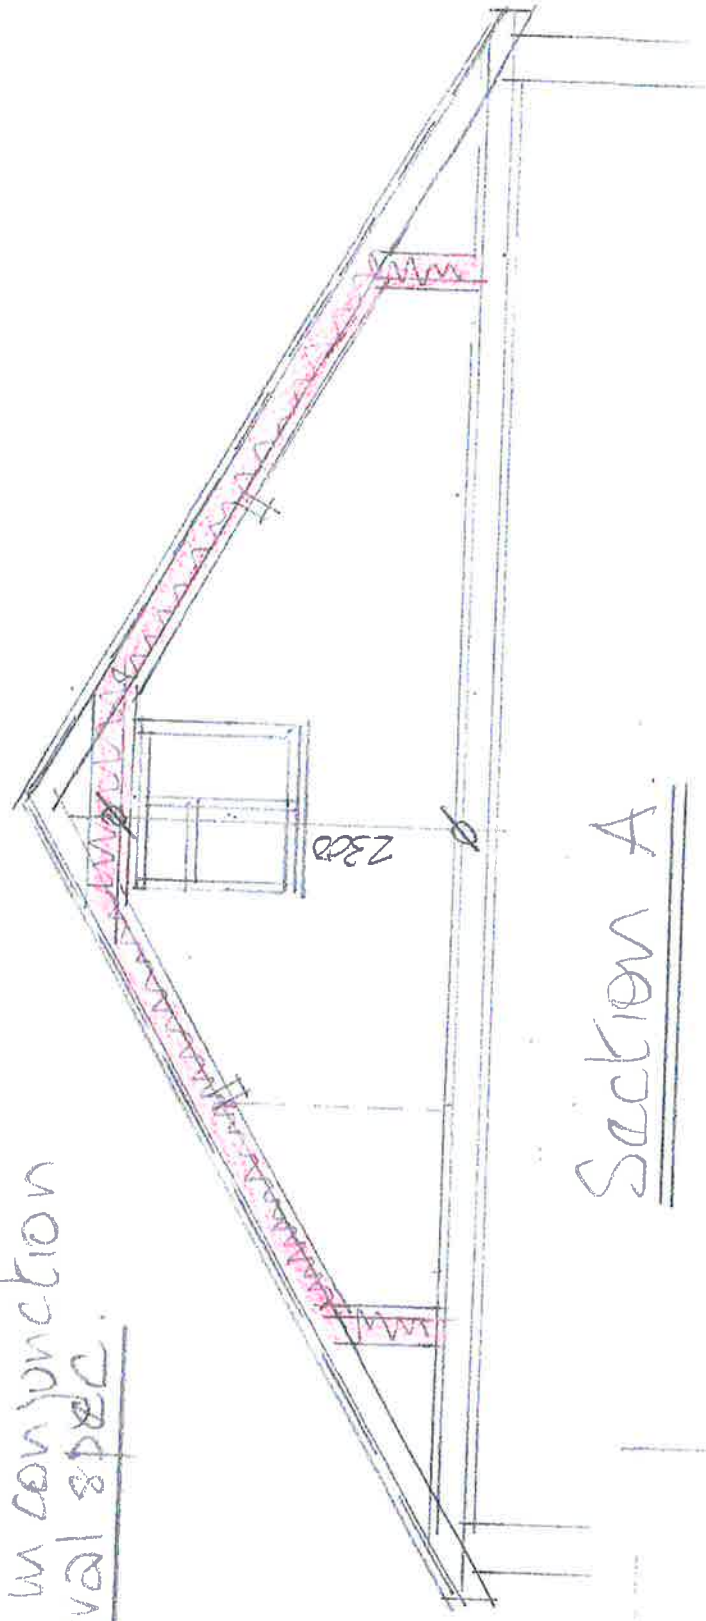

Proposed first floor plan 1-50