


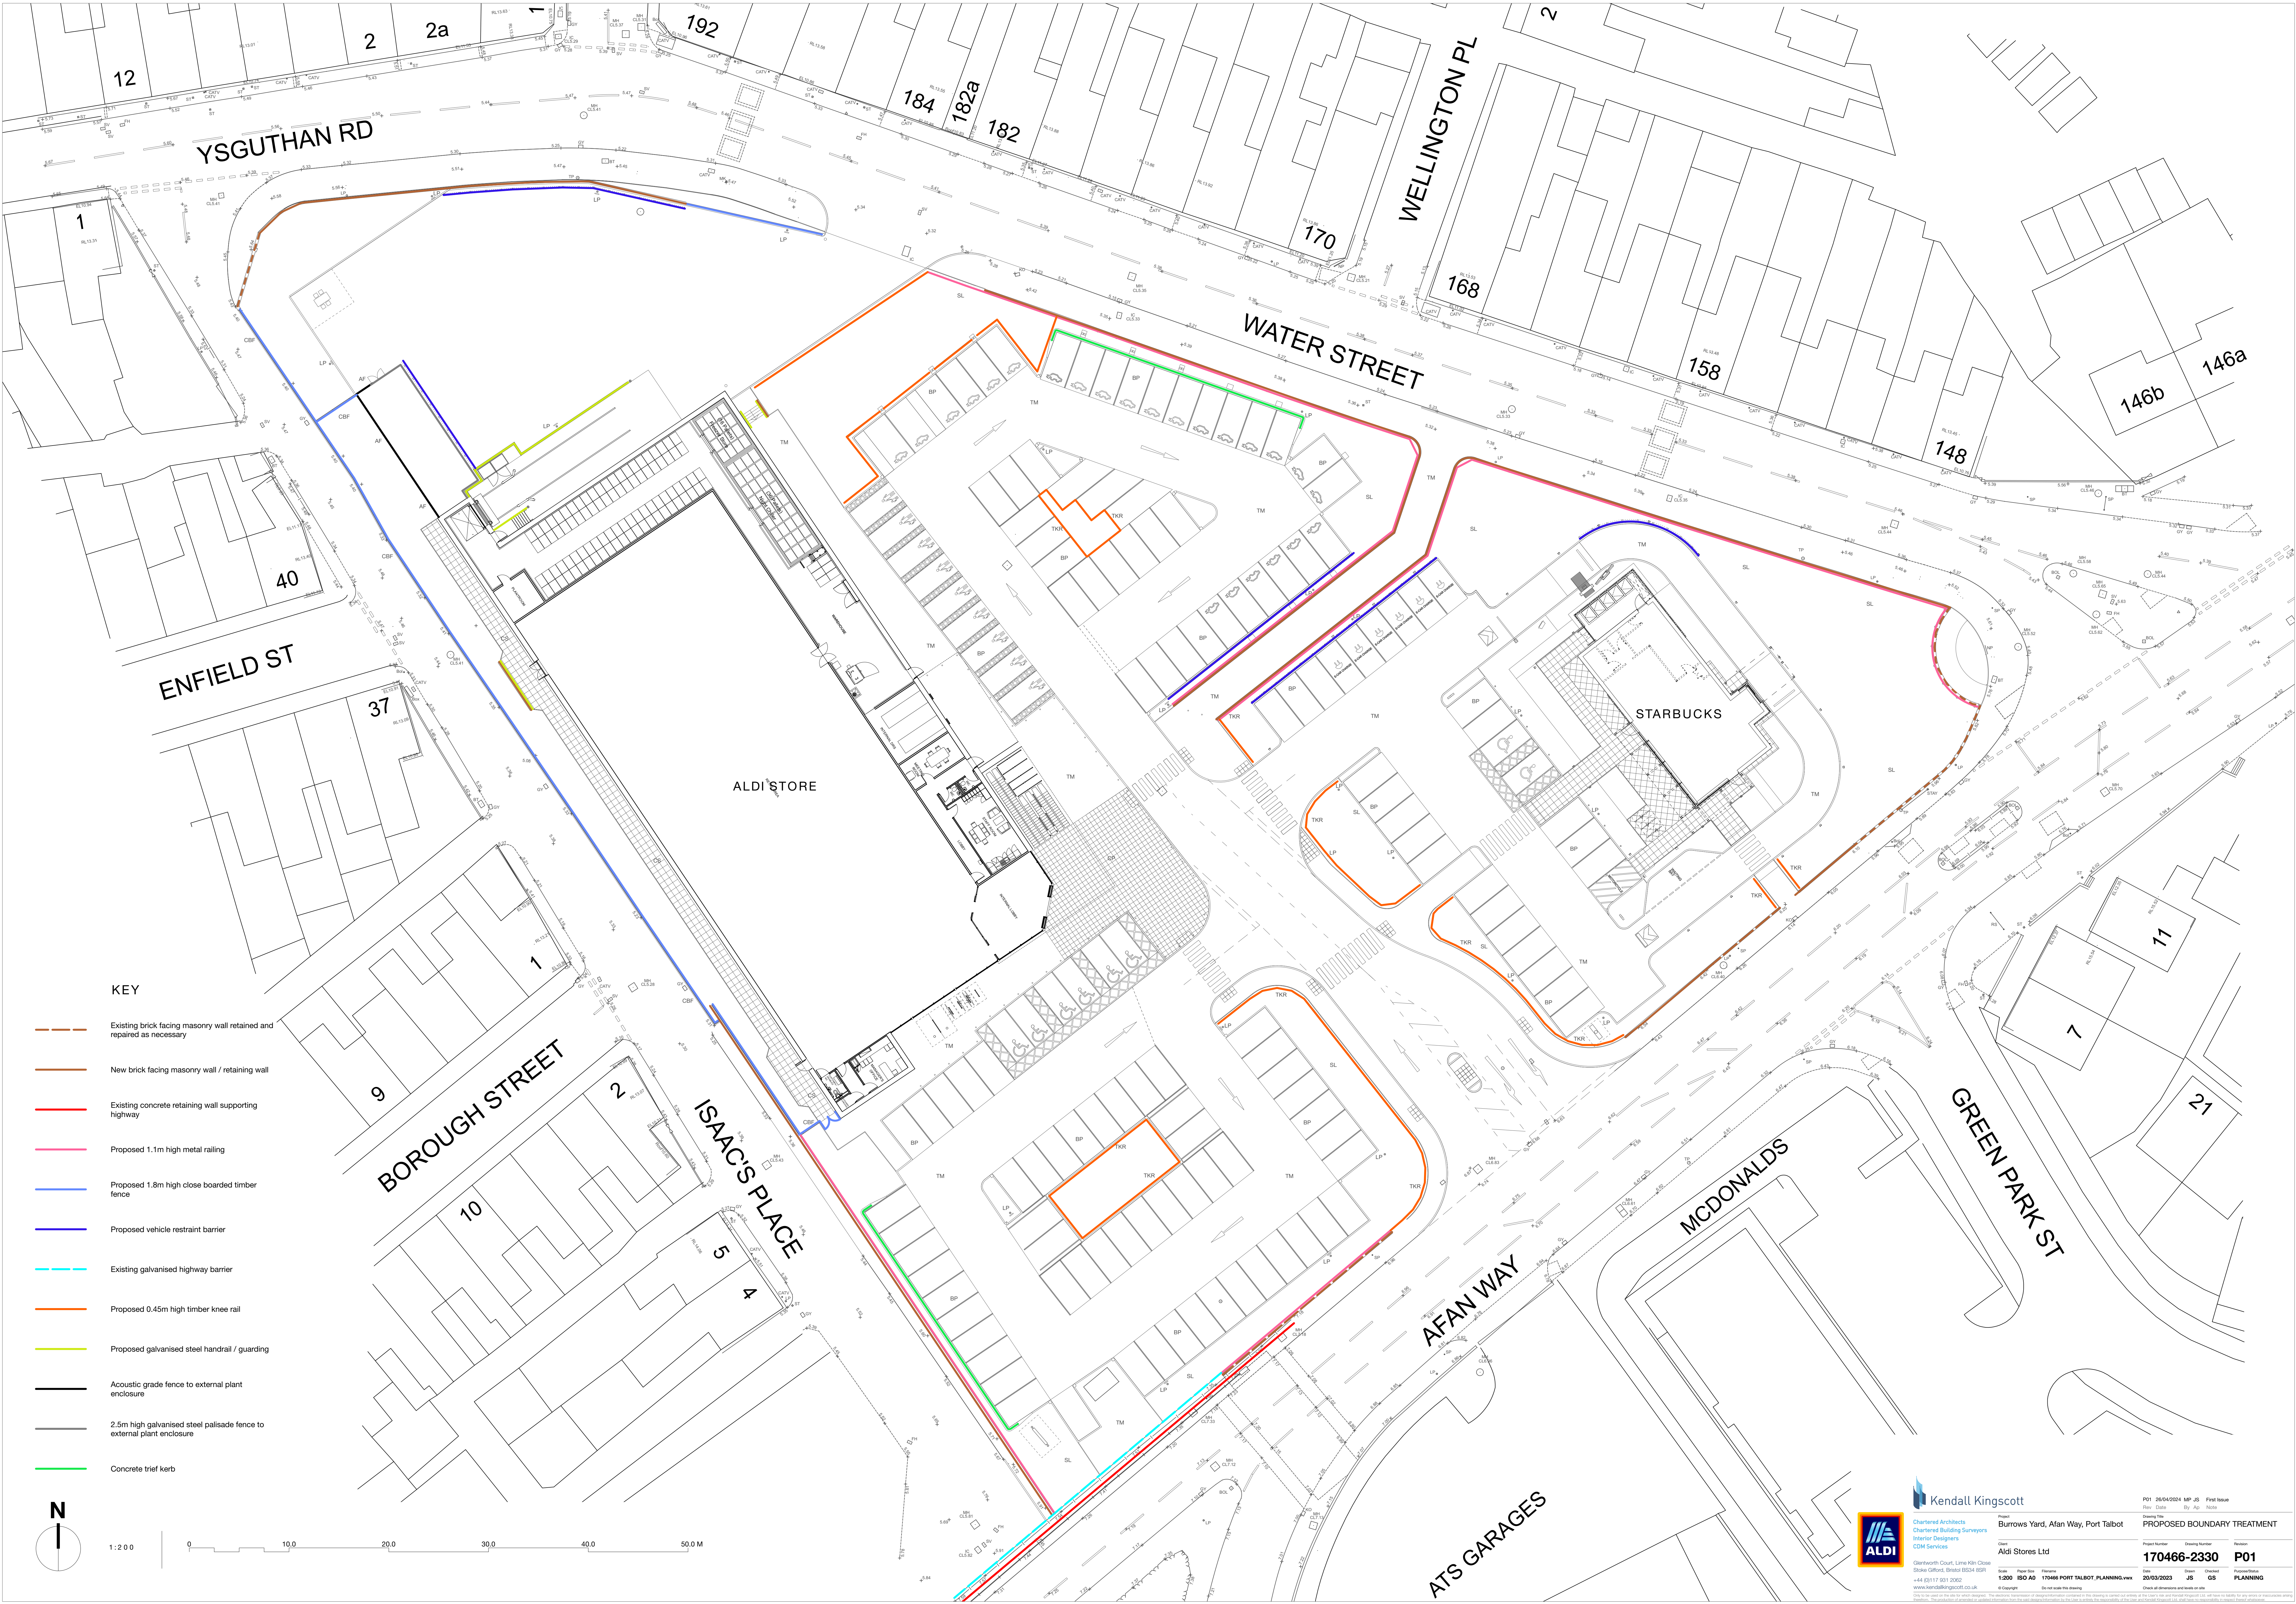

Kendall Kingscott



Chartered Architects
Chartered Building Surveyors
Interior Designers
CDM Services

Glenhworth Court, Limes Hill Close
Stoke Gifford, Bristol BS34 8BP
+44 (0)117 801 2002
www.kendallkingscott.co.uk

© Copyright Do not make this drawing

Only to be used on the site for which it was prepared. The recipient acknowledges that any reproduction or use of this drawing in whole or in part without the prior written consent of Kendall Kingscott Ltd. will be treated as a breach of copyright and may be subject to legal action.

P01 26/04/2024 MP JS First Issue

Rev. Date By App. Notes

Project Number Drawing Number Revision

170466-2330 P01

1200 ISO A0 TMSA PORT TALBOT PLANNING PWS 30/03/2023 JS GS PLANNING

Check all dimensions and levels on site