


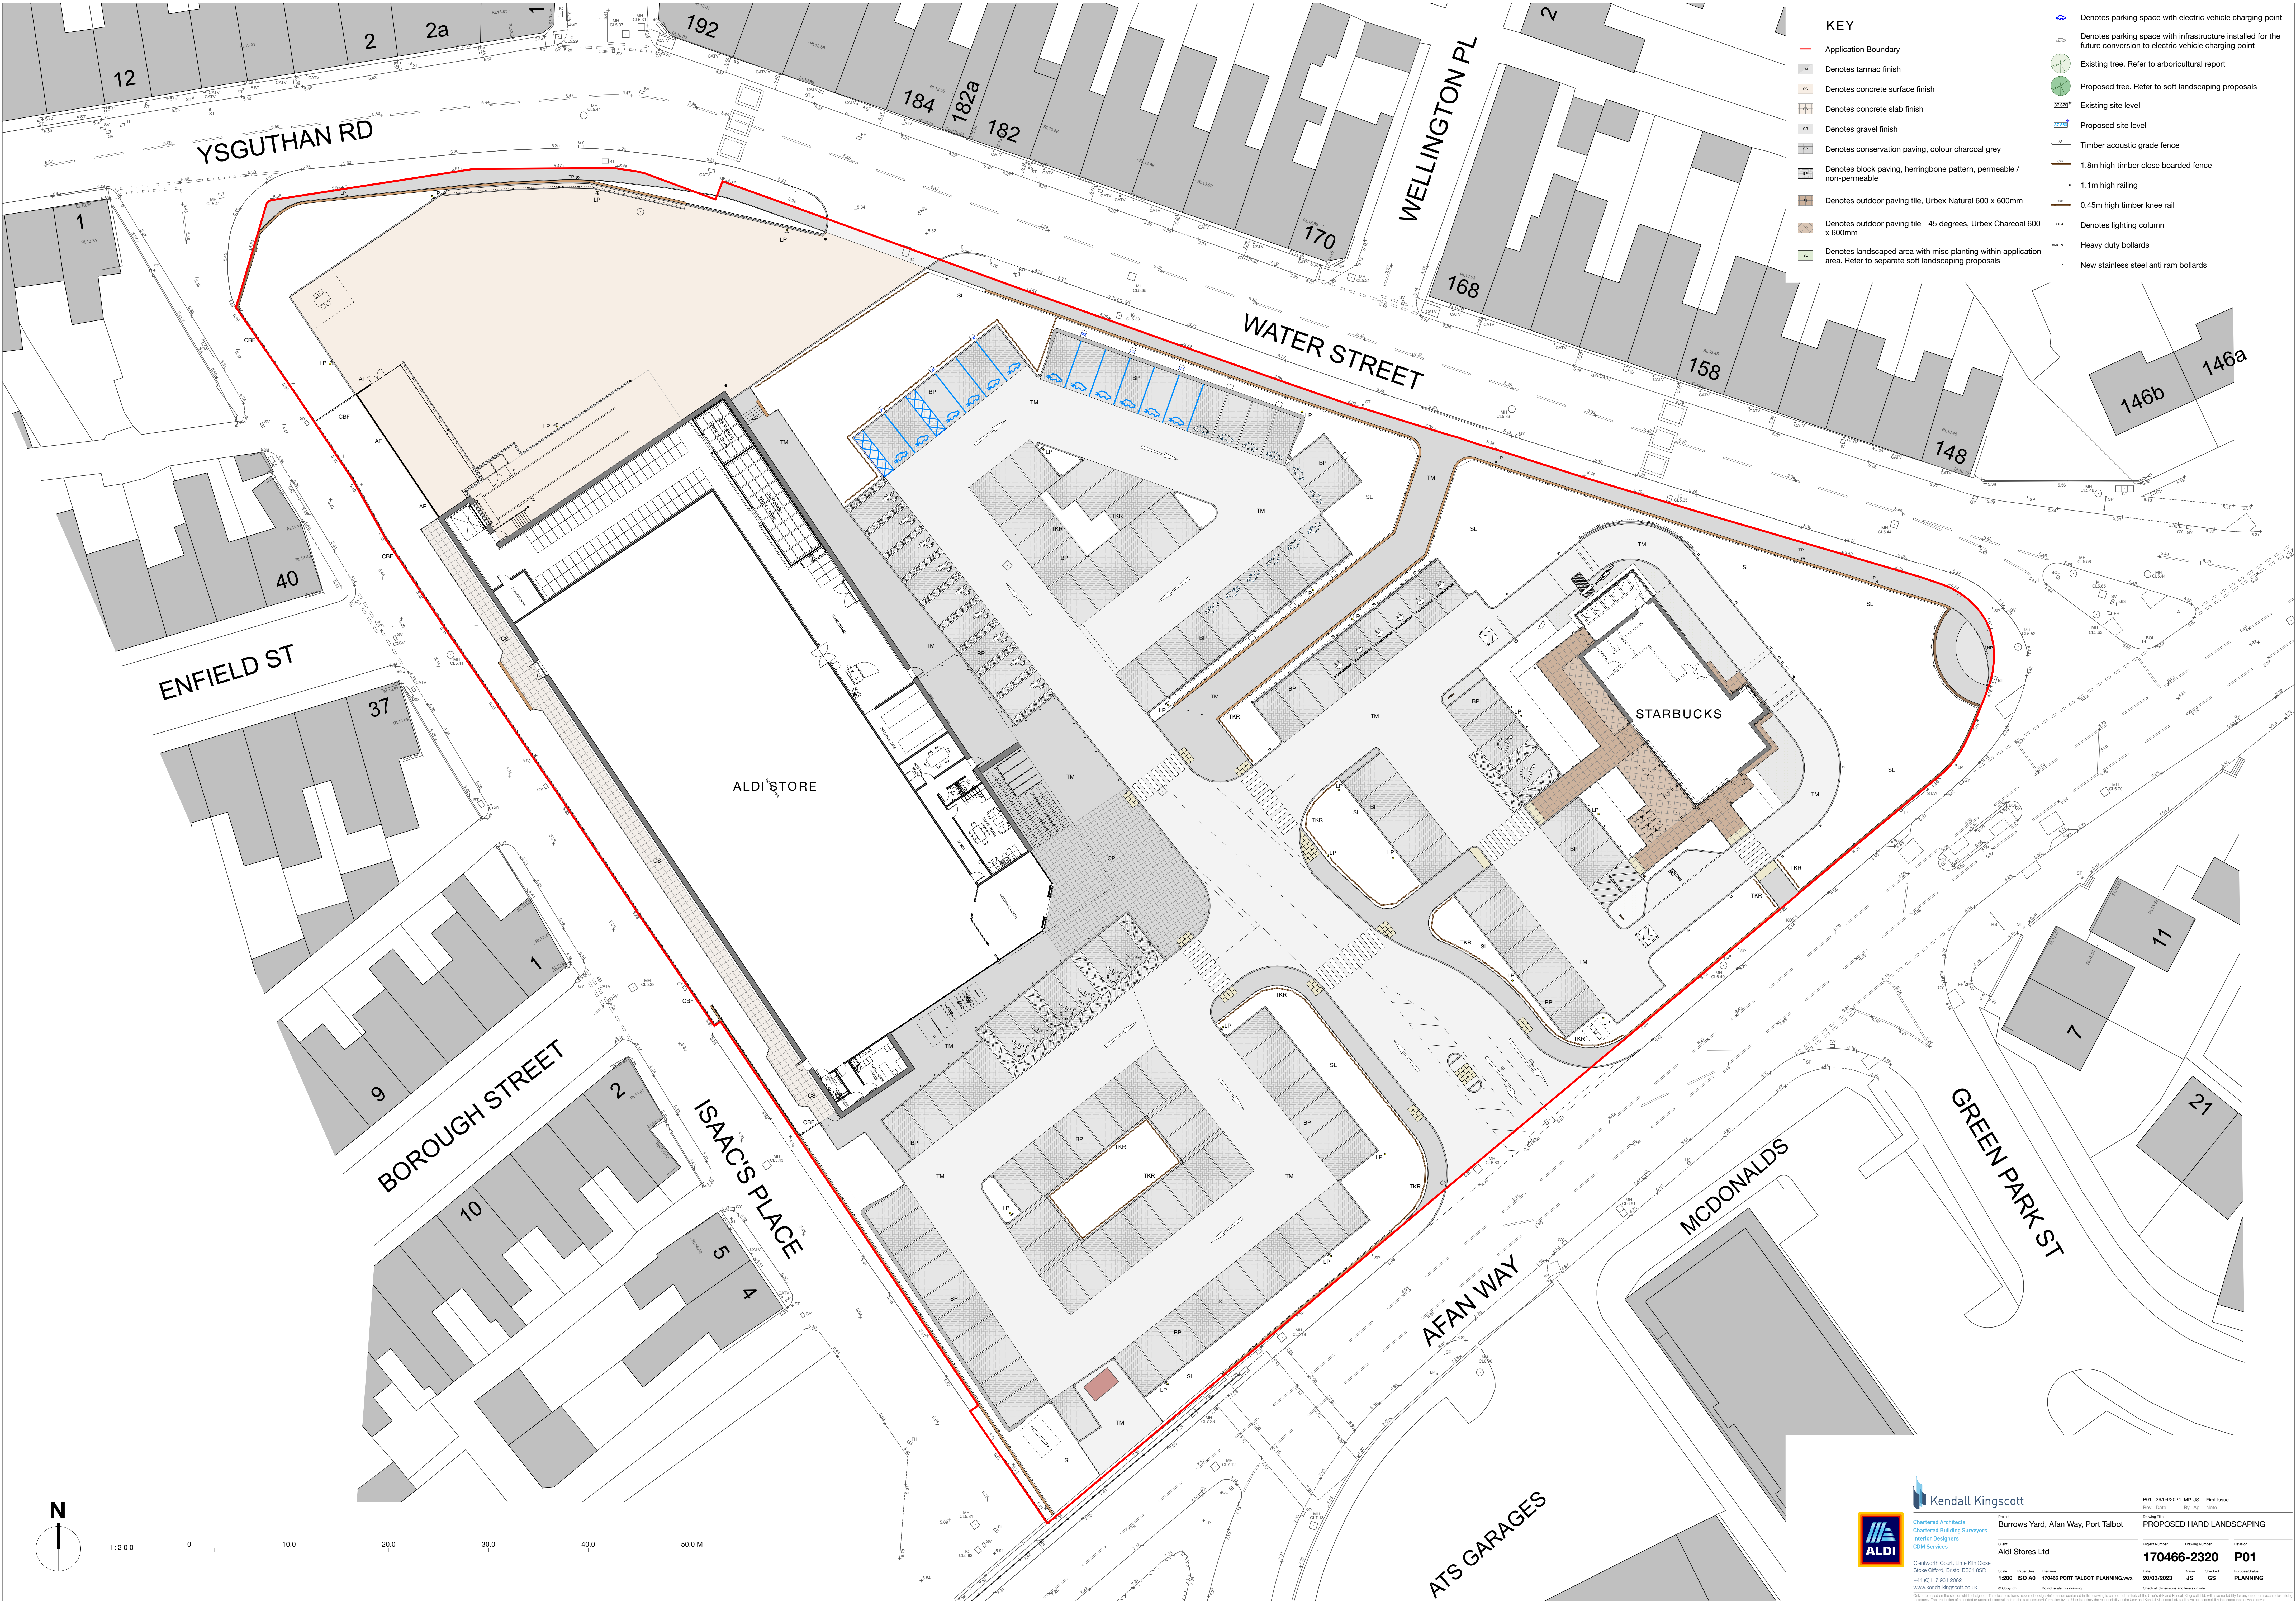

KEY

- Application Boundary
- Denotes tarmac finish
- Denotes concrete surface finish
- Denotes concrete slab finish
- Denotes gravel finish
- Denotes conservation paving, colour charcoal grey
- Denotes block paving, herringbone pattern, permeable / non-permeable
- Denotes outdoor paving tile, Urbex Natural 600 x 600mm
- Denotes outdoor paving tile - 45 degrees, Urbex Charcoal 600 x 600mm
- Denotes landscaped area with misc planting within application area. Refer to separate soft landscaping proposals

- Denotes parking space with electric vehicle charging point
- Denotes parking space with infrastructure installed for the future conversion to electric vehicle charging point
- Existing tree. Refer to arboricultural report
- Proposed tree. Refer to soft landscaping proposals
- Existing site level
- Proposed site level
- Timber acoustic grade fence
- 1.8m high timber close boarded fence
- 1.1m high railing
- 0.45m high timber knee rail
- Denotes lighting column
- Heavy duty bollards
- New stainless steel anti ram bollards

Kendall Kingscott



Chartered Architects
Chartered Building Surveyors
Interior Designers
CDM Services

Burrows Yard, Afan Way, Port Talbot
Aldi Stores Ltd

1:200 ISO A0
J8
www.kendallkingscott.co.uk

170466-2320
J8
www.kendallkingscott.co.uk

P01 26/04/2024 MP JS First Issue
Rev. Date By App. Notes
PROPOSED HARD LANDSCAPING
Drawing Number
170466-2320
P01