


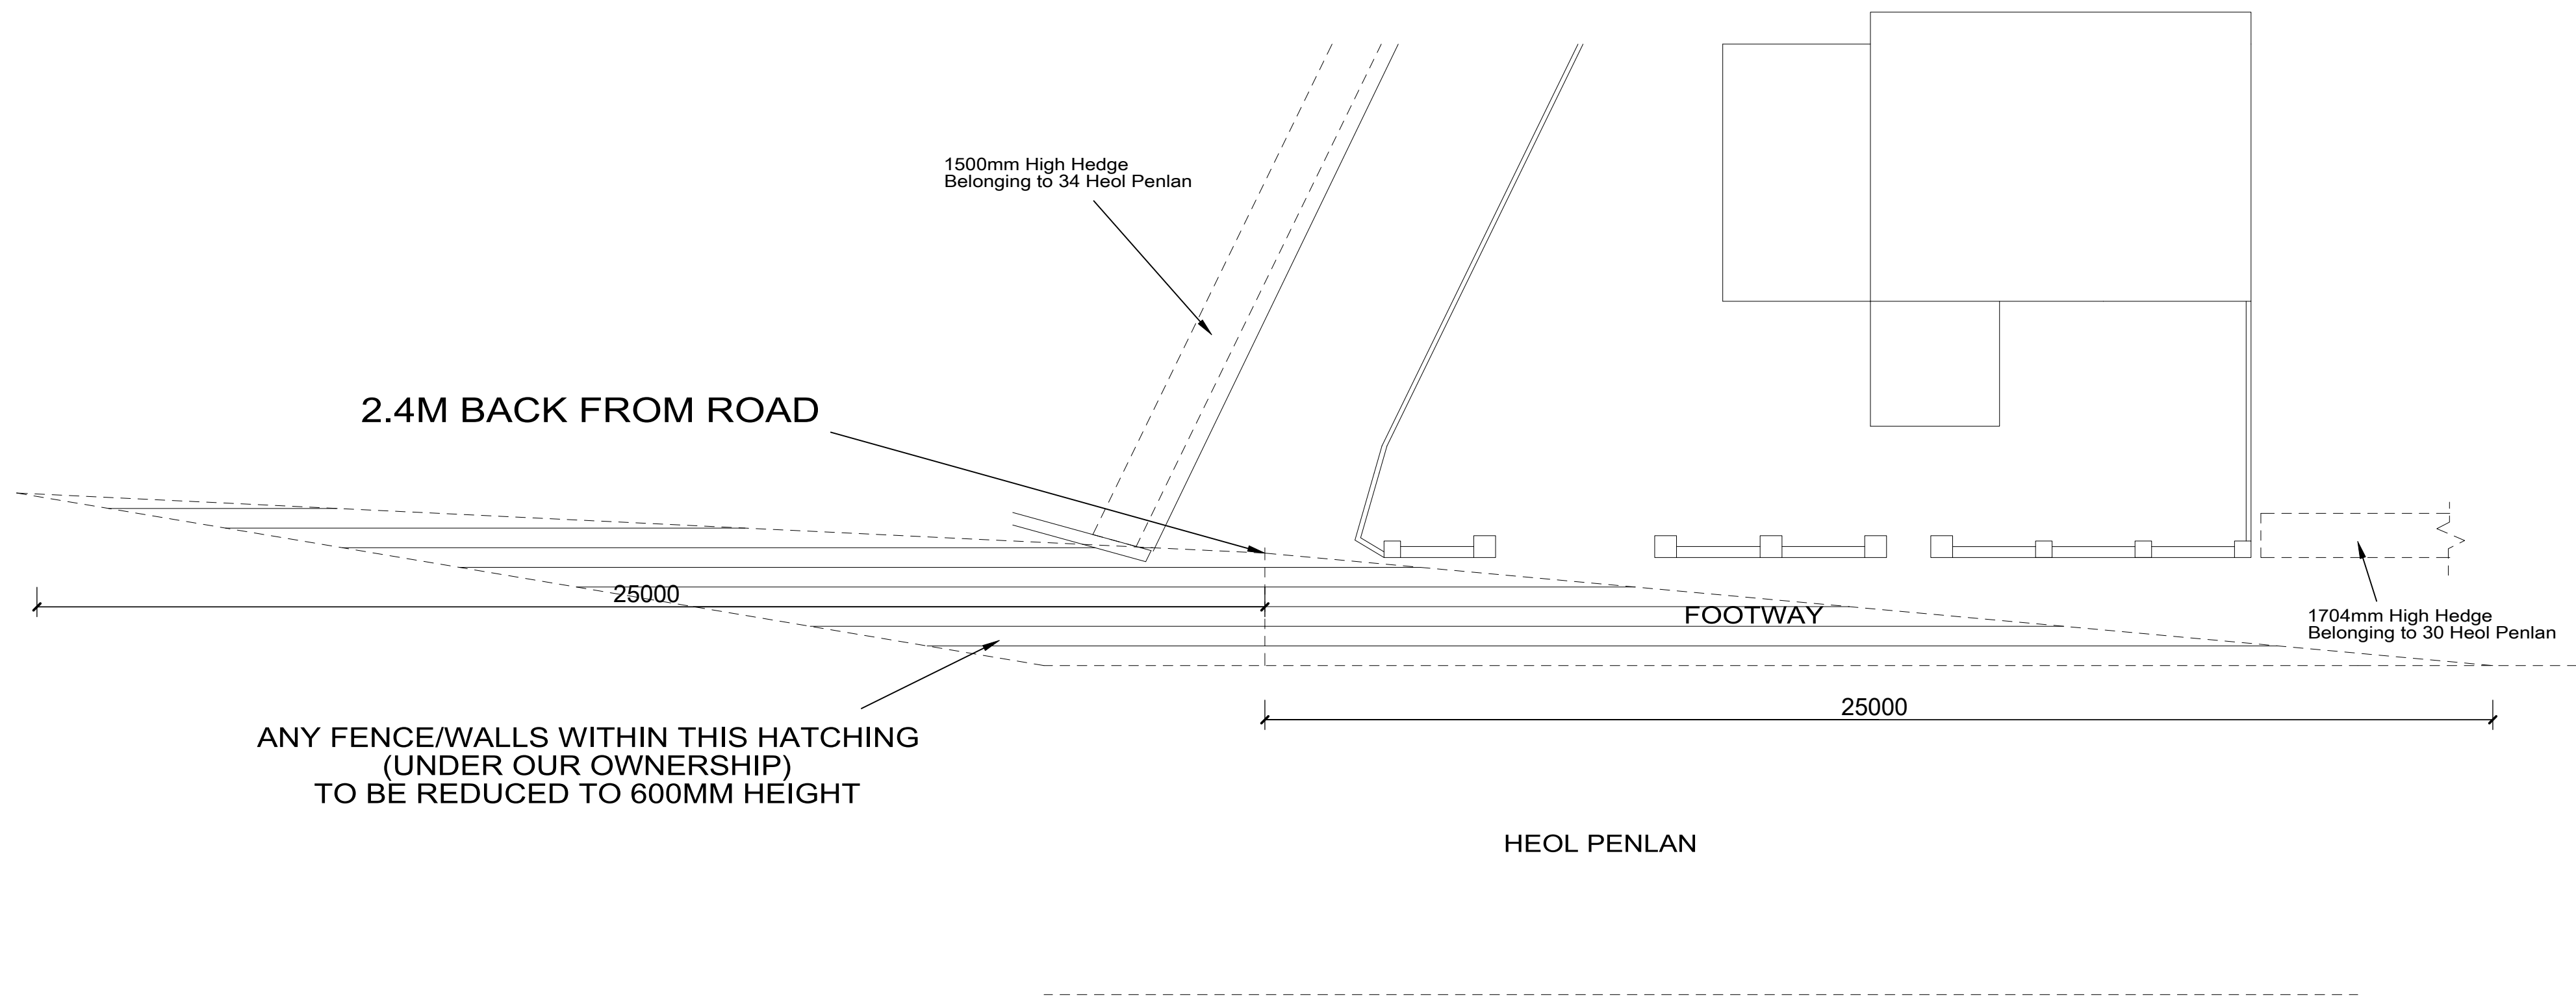

VEHICLE VISIBILITY SPLAY
FROM THE LANE ACCESS
1:100 @ A2