


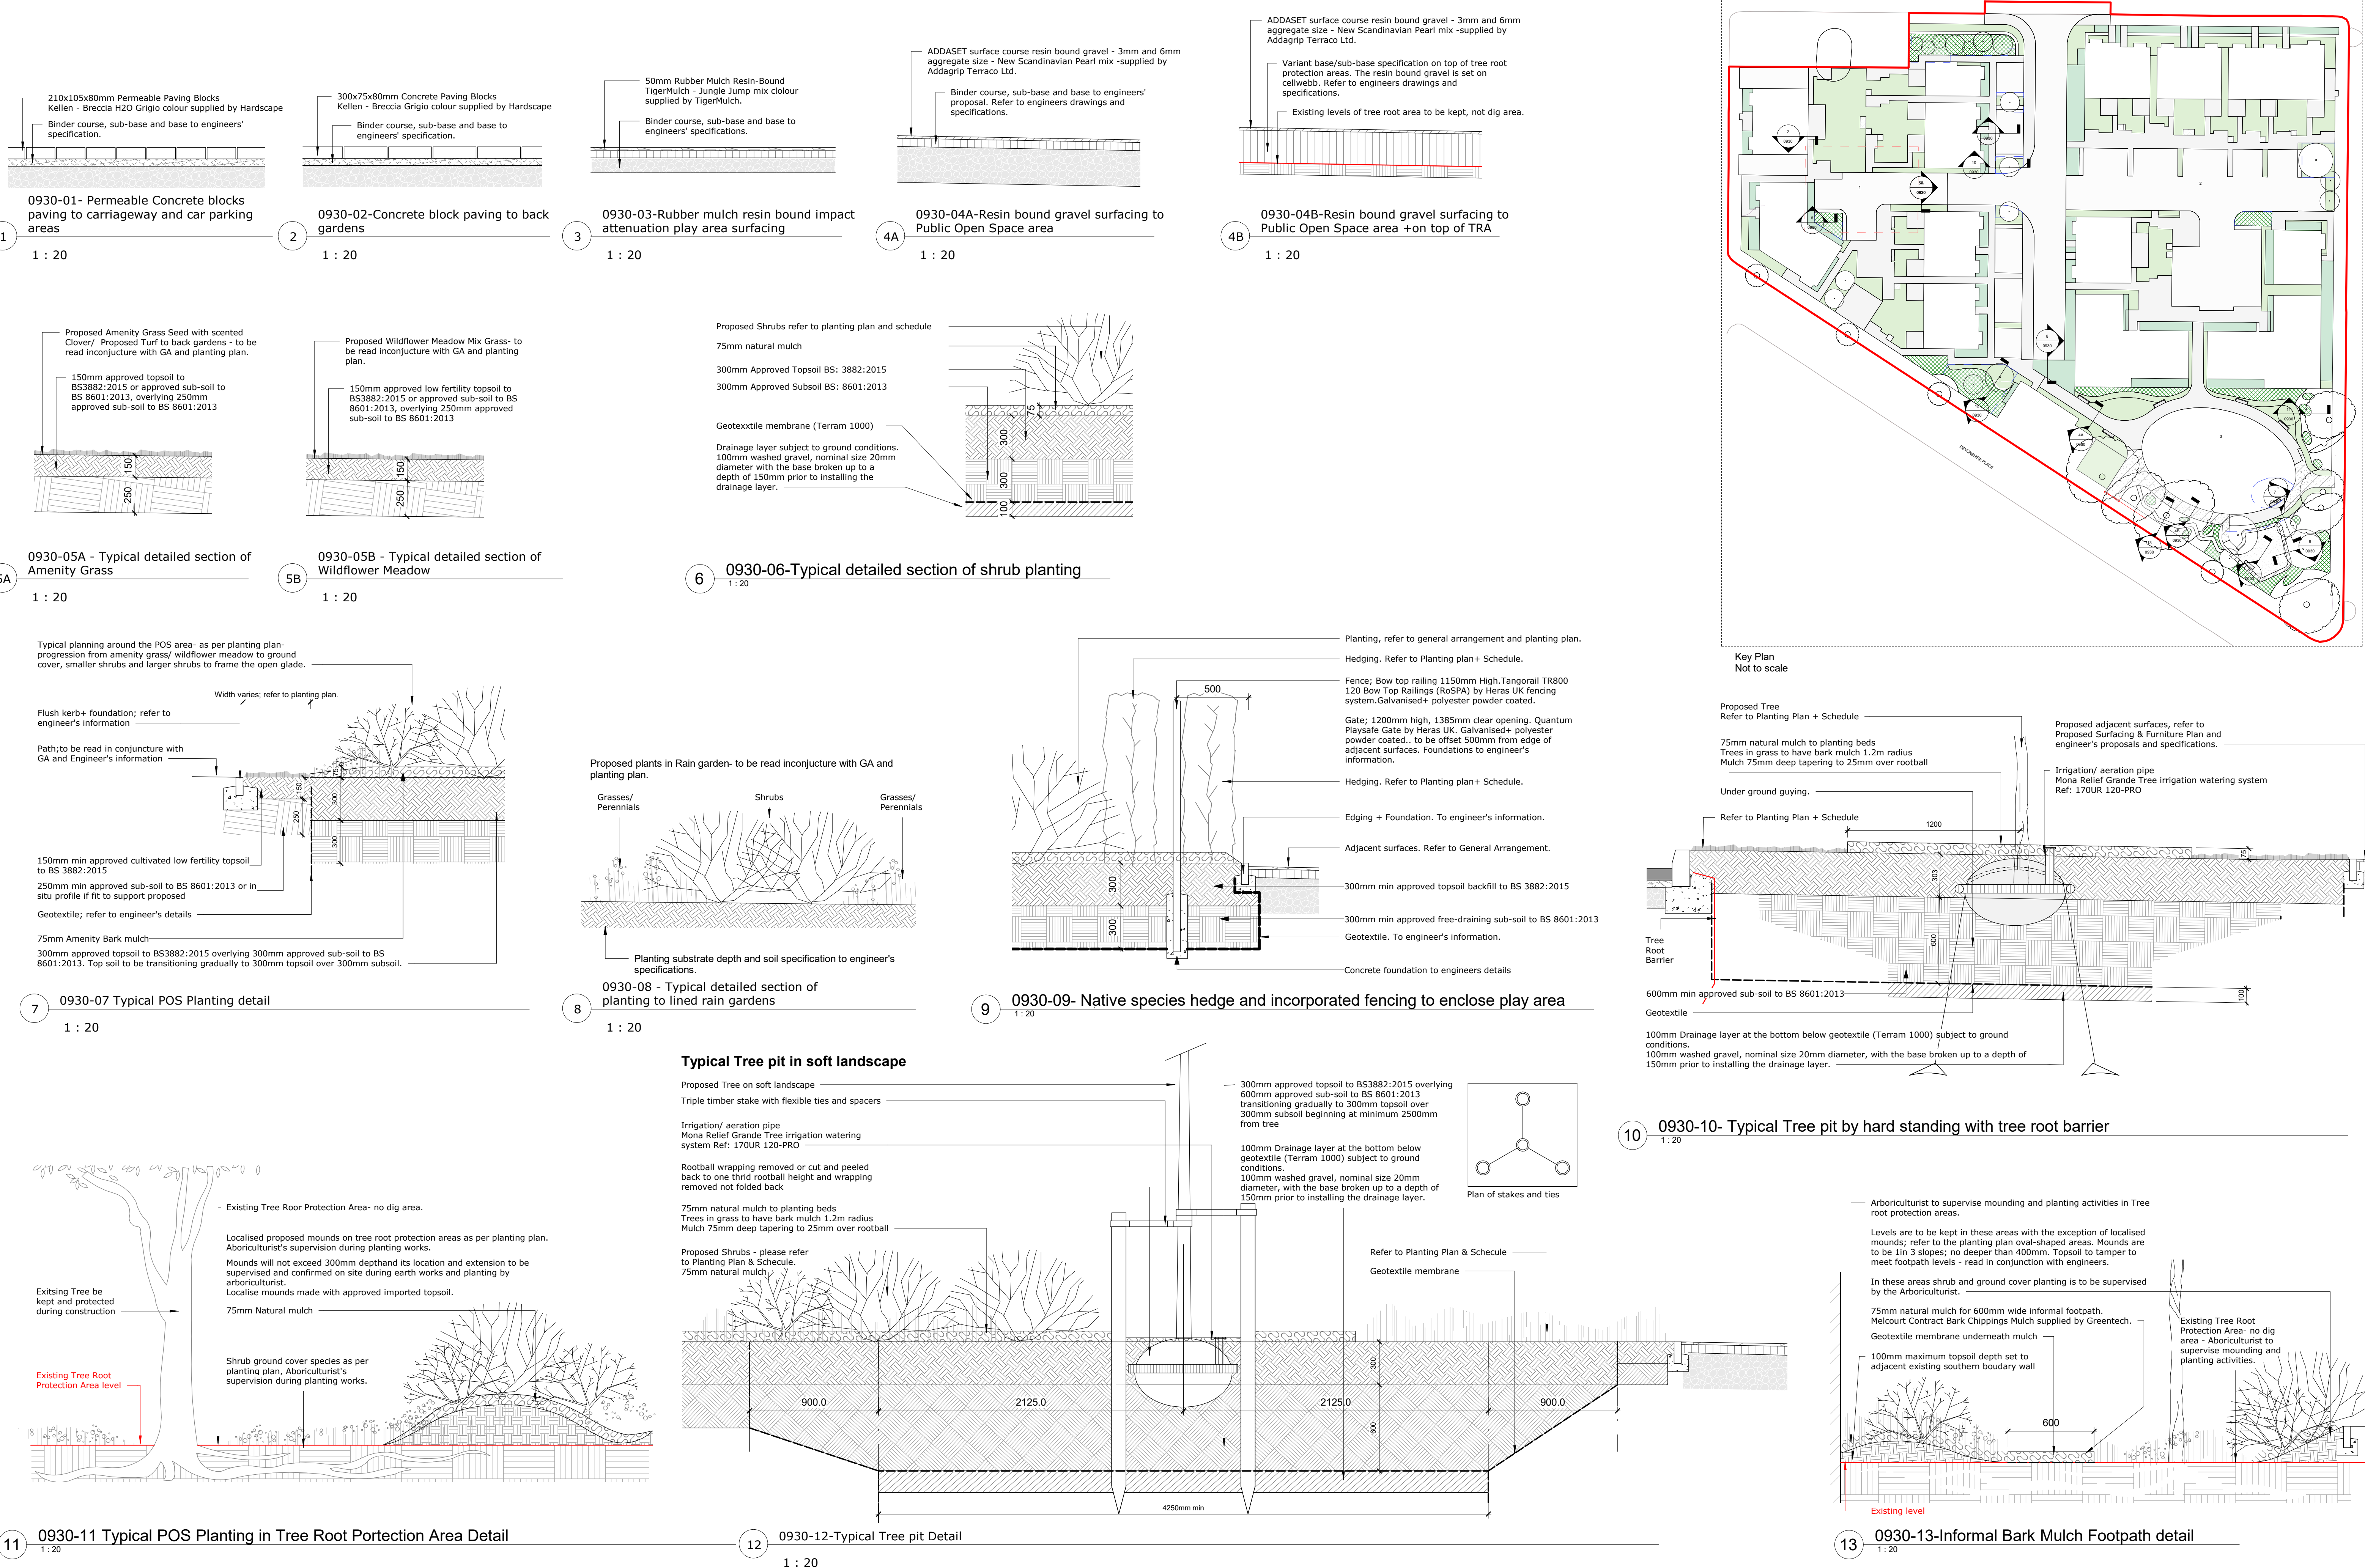

Rev	Description	Drawn	Checke	Date
PT	Tender issue	VT	RP	23.03.16

DO NOT SCALE. Use figured dimensions only. The contractor is requested to check all dimensions before the work is put in hand. GML copyright Austin-Smith-Lord Ltd. This drawing must only be used for the purpose for which it is supplied and its contents must not be reproduced for any purpose without written permission. No areas indicated, or areas calculated from this drawing, should be used for valuation purposes or as the basis for development contracts. Austin-Smith-Lord Ltd is a limited company registered in England & Wales with registered number 11773049 Registered Office: Port of Liverpool Building, Pier Head Liverpool L3 1BY

Drawn	RT / VT / DC
Date	March 23
Scale	@ A1
Status	Tender

Austin-Smith-Lord Ltd
Architects Designers Planners
Landscape Architects
one Dunleavy Drive
Cardiff
CF11 0SN
t +44 (0)2920 225 208
e cardiff@austinsmithlord.com
Drawings and models powered by
Austin-Smith-Lord Ltd BIM using Autodesk Revit

Austin-Smith:Lord			
Project Devonshire Place			
Description Landscape Construction Details			
Job No.	Drawing No.	Revision	P1
222006	ASL- XX- XX- DR- L- 0930		