



100
0 10
Millimetres

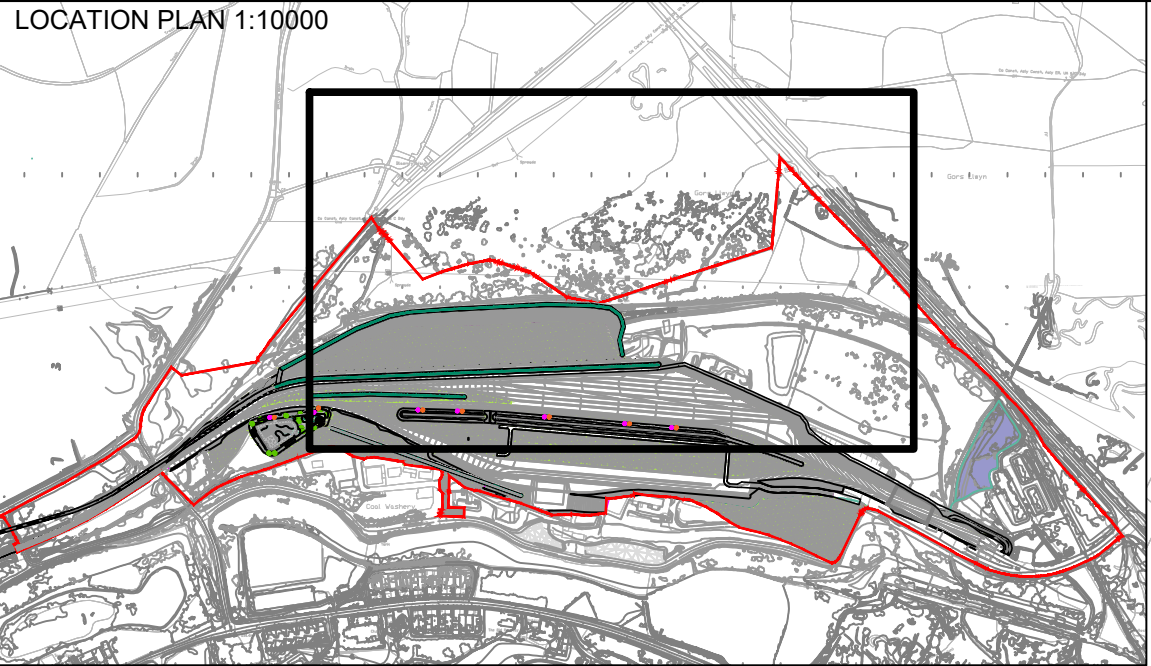


NOTES:
TO BE READ IN CONJUNCTION WITH
OTHER LANDSCAPE WASHERIES
PLANS, DRAWING NUMBERS:
GCRE001-AWJV-XX-XX-DR-YL-00010
GCRE001-AWJV-XX-XX-DR-YL-00011
GCRE001-AWJV-XX-XX-DR-YL-00012

FOR PLANTING SCHEDULE REFER
TO DRAWING NUMBER
GCRE001-AWJV-XX-XX-DR-YL-00013

TO BE READ IN CONJUNCTION WITH
ALL DRAINAGE DRAWINGS AND
DOCUMENTS.

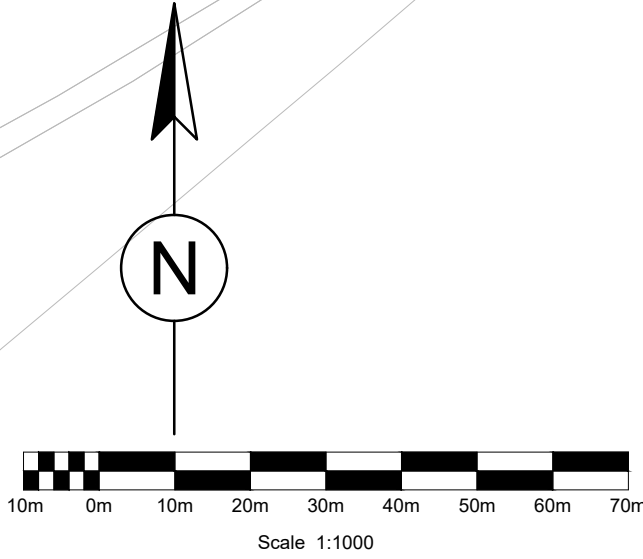

DO NOT SCALE

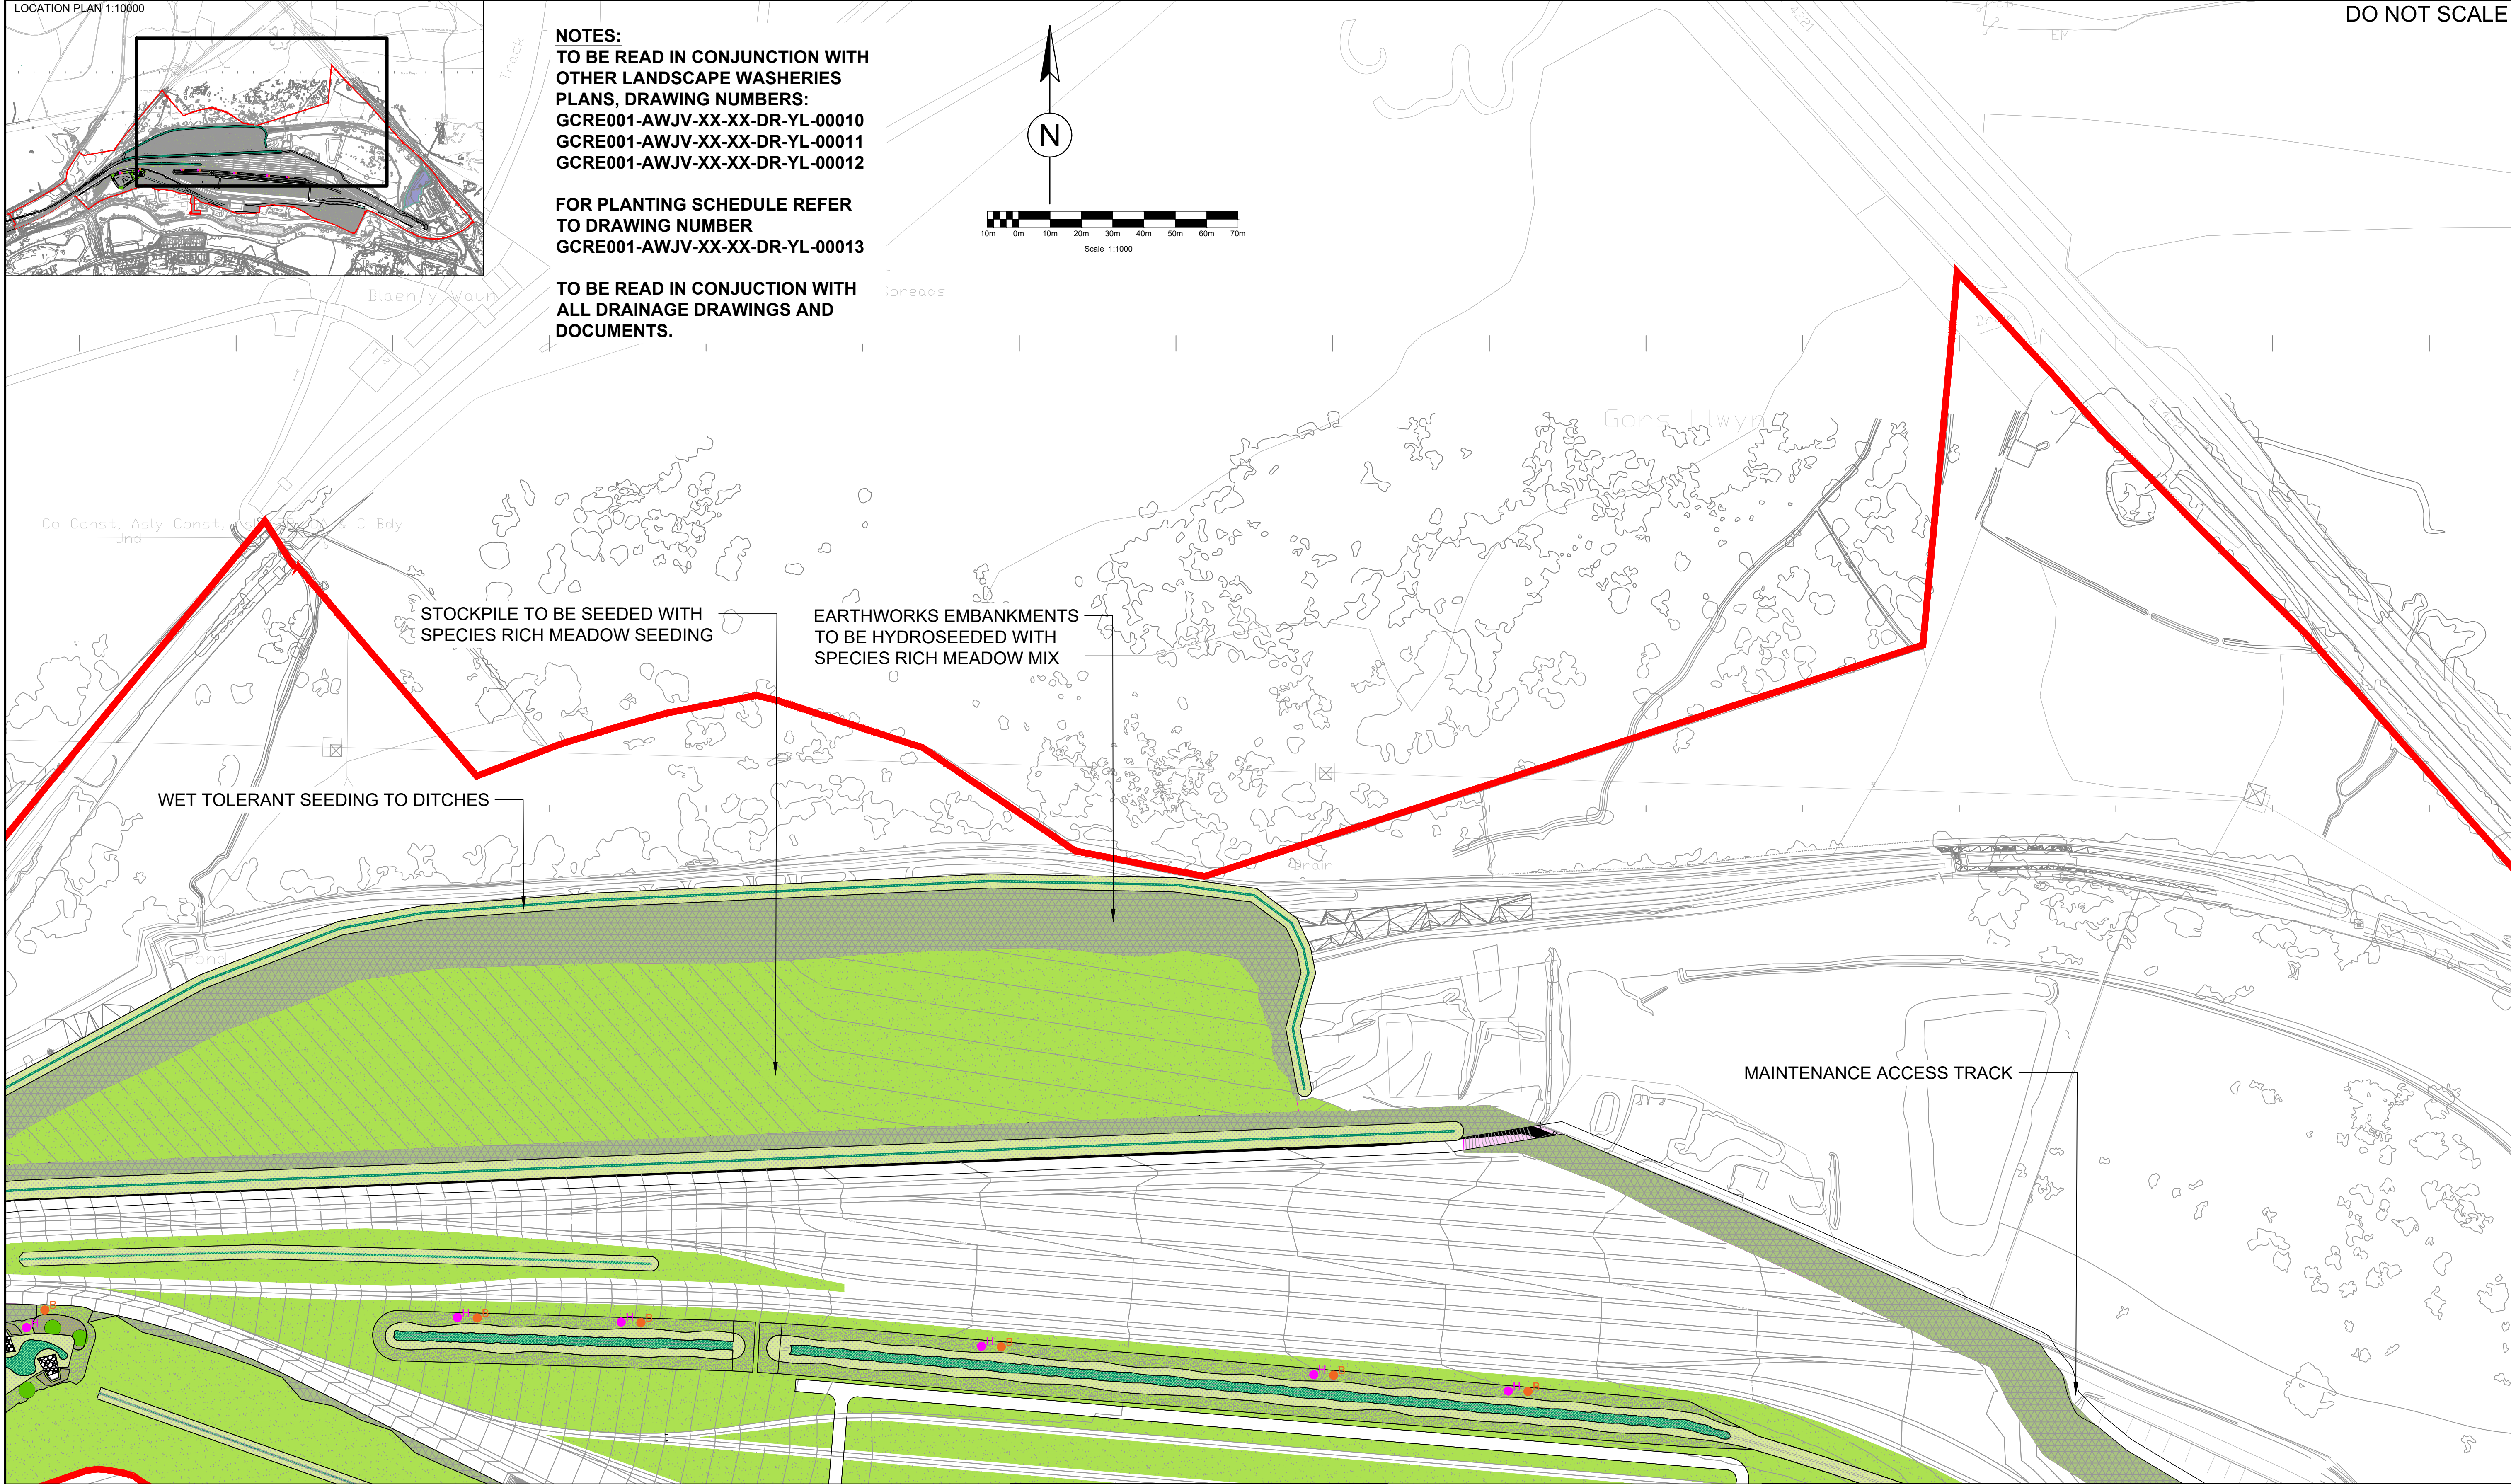

KEY

	PROPOSED TREES		OXYGENATOR/FLOATING PLANTING		HYDROSEEDED TO EARTHWORKS EMBANKMENTS
	SCRUB PLANTING		SPECIES RICH MEADOW SEEDING		PROPOSED PLANTING OF B5-MARSHY GRASSLAND SPECIES
	MARGINAL PLANTING		WET MEADOW SEEDING		HIBERNACULUM - CONSTRUCTED FROM ROCKS, LOGS OR RUBBLE AND CAPPED IN SOIL TO ALLOW GRASS GROWTH. POSITIONED ON SOUTH FACING SLOPES.
	EMERGENT PLANTING		POND EDGE SEEDING		REFUGIA BRASH PILES, CONSTRUCTED FROM LOGS AND BRANCHES OVER 100MM DIA IN LAYERS

SAFETY, HEALTH AND ENVIRONMENTAL INFORMATION

In addition to the hazards/risks normally associated with the types of work detailed on this drawing, note the following:	
CONSTRUCTION	N/A
MAINTENANCE/CLEANING	N/A
DECOMMISSIONING/DEMOLITION	N/A
It is assumed that all works will be carried out by a competent contractor working, where appropriate, to an approved method statement	

Rev.	Date	Description	By	Chkd	App'd
P01	24/05/24	FOR PLANNING	JS	DB	RL

Drawing Status		WORK IN PROGRESS		Suitability		SO		Project Title											
WALTERS 								Drawing Title											
								WASHERIES LANDSCAPE PLAN 3 OF 3											
Client								Scale		Drawn		Checked		Approved		Authorised			
								1:1000		JS		DB		DB		RL			
GCRE Global Centre of Rail Excellence Canolfan Fyd-Eang Rhagoriaeth Rheilffyrdd								Original Size		Date		Date		Date		Date			
								A1		24/05/24		24/05/24		24/05/24		24/05/24			
								Drawing Number											
								GCRE001-AWJV-XX-XX-DR-YL-00012											
								Revision											
								P01											