
 
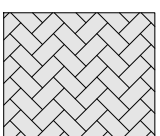
 


-  grassed area
-  permeable tarmacadam
-  2600x4800mm car parking spaces x 2 | 3000x4800mm x 1
-  concrete slab patio and paths
-  20mm decorative chippings
-  1800mm high feather edge board fence and gate
-  1200mm high post & rail fence
-  location of wildlife tunnels

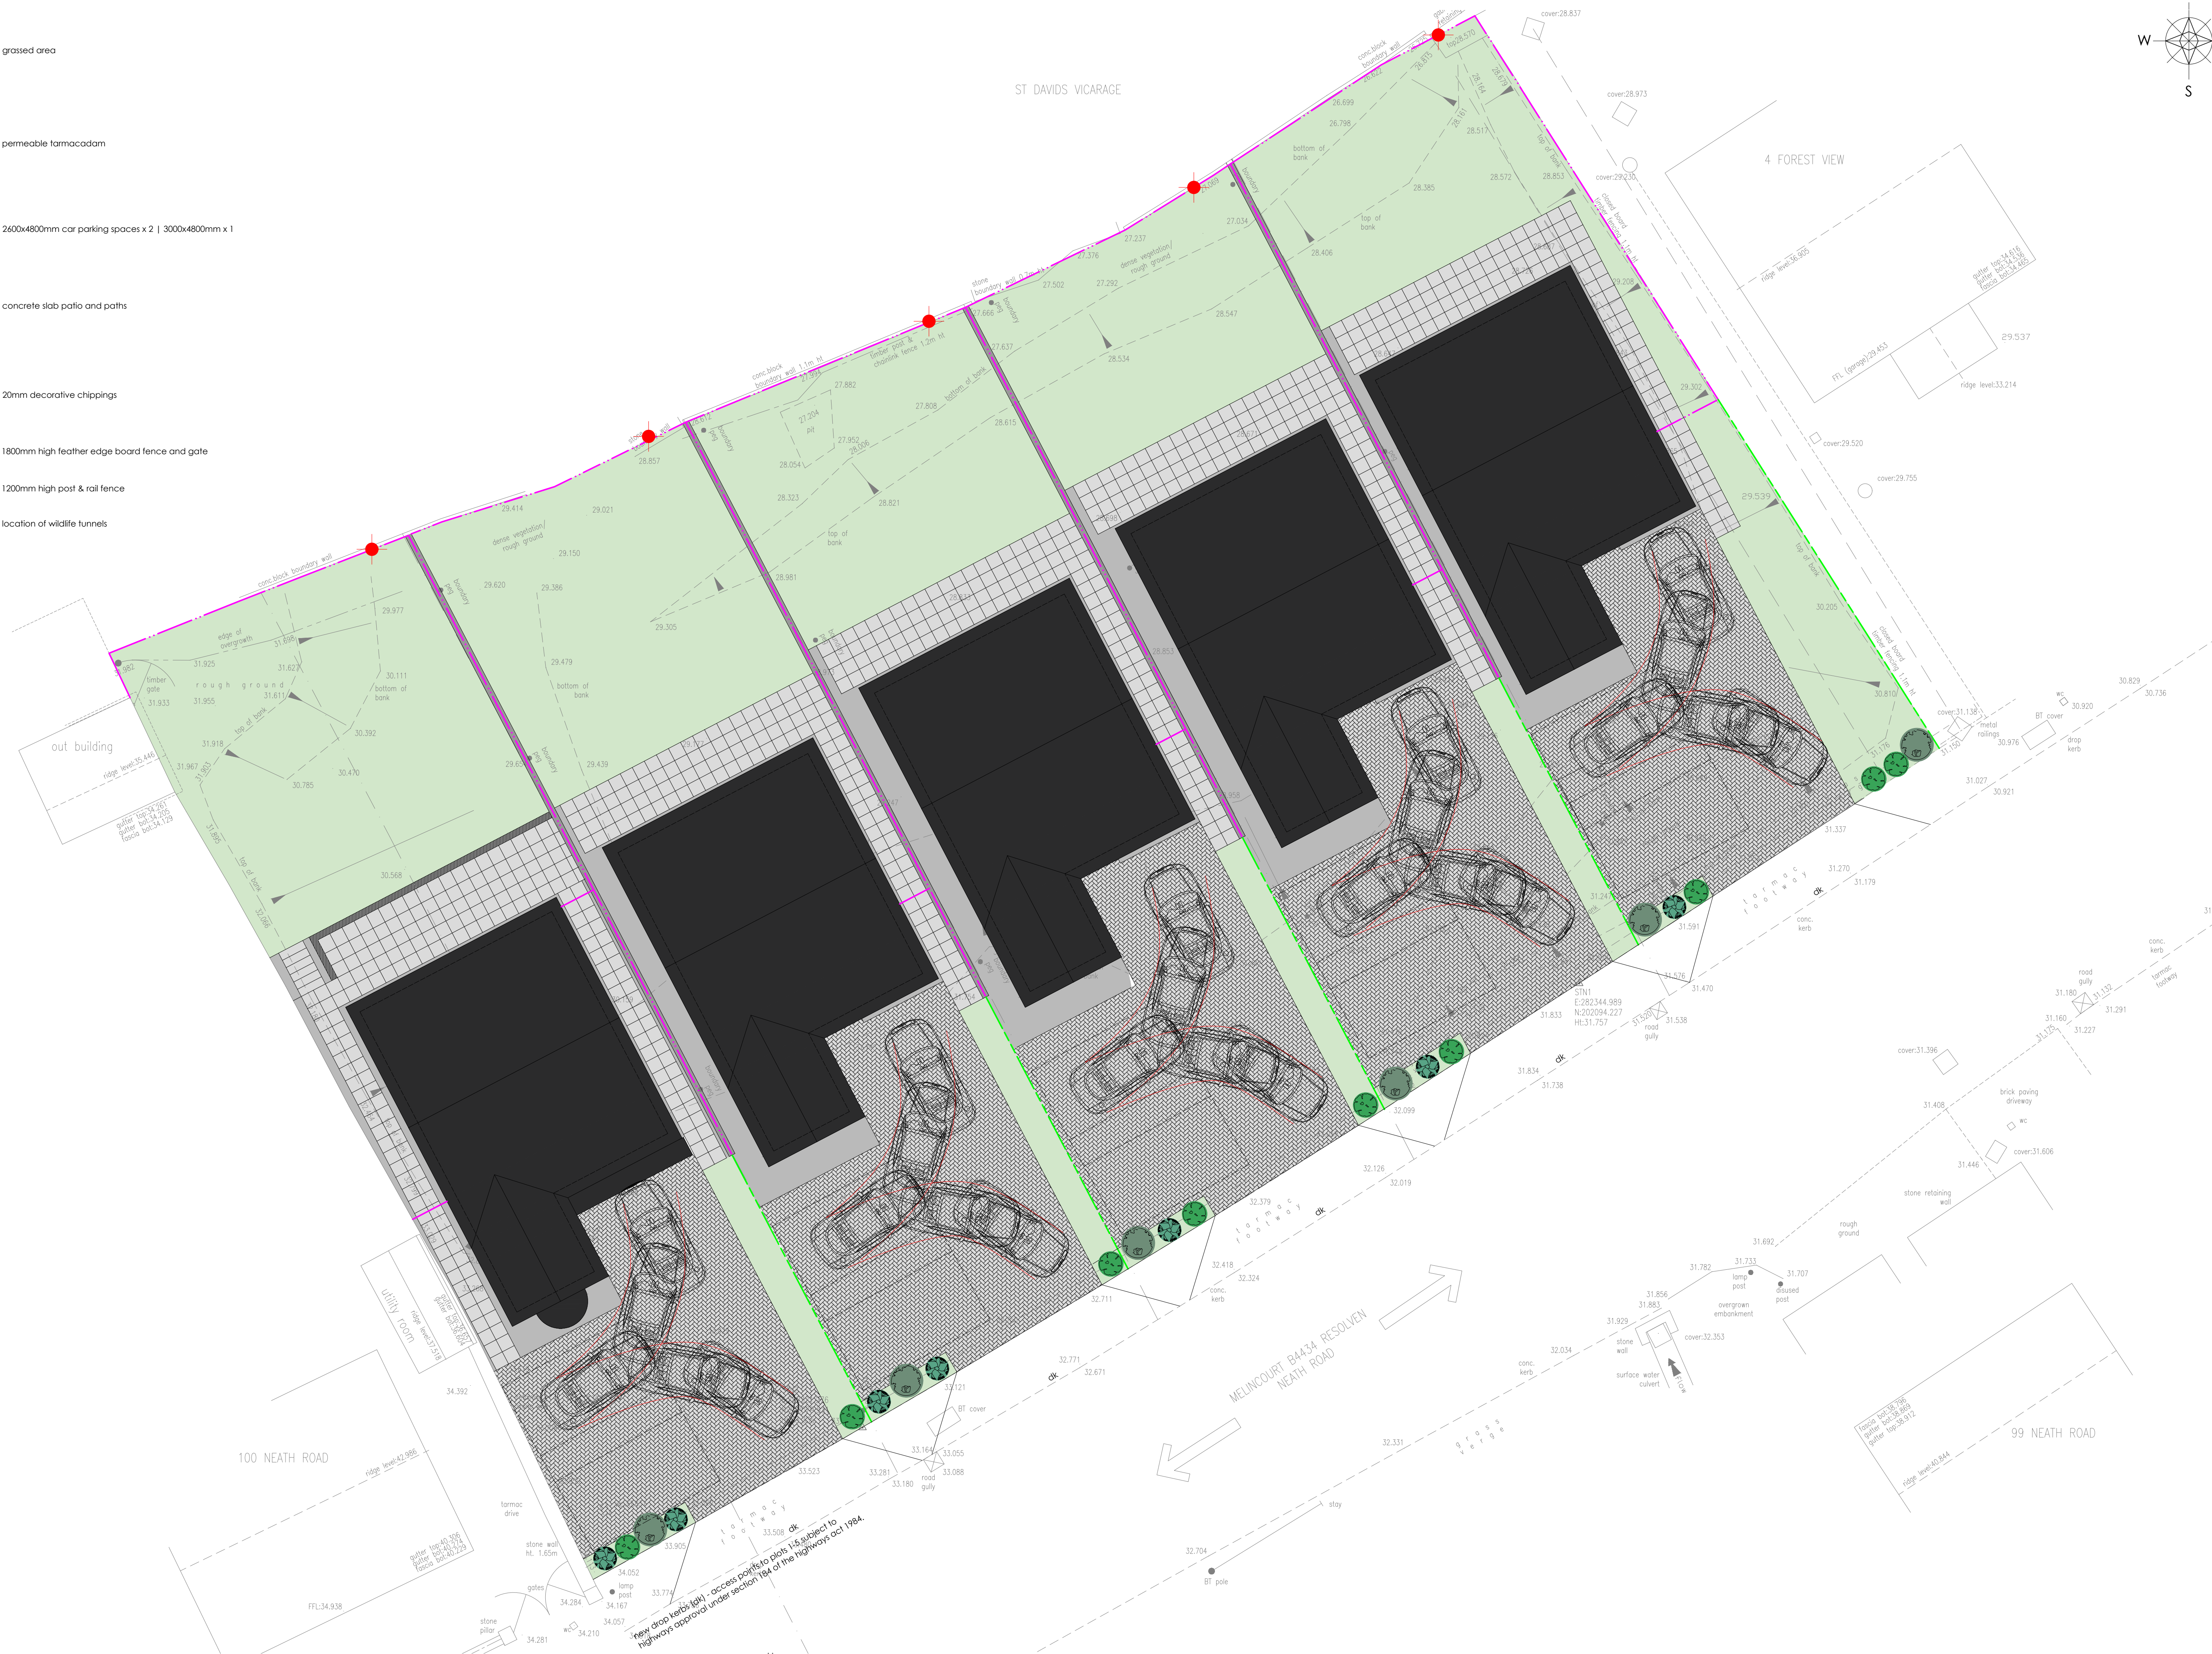

new drop kerbs (ok) access parking plot 1-5, subject to highway approval under section 184 of the highway act 1984.

revision
a driveway & parking arrangements amended at the request of the lpa_21.05.24

b	
c	
d	
e	
f	
g	

project	drawing	date
LAND @ NEATH ROAD, RESOLVEN	PROPOSED SITE LAYOUT	MARCH 2022
client	drawing no.	scale
CRYNANT PLANT & CONSTRUCTION LTD	21.251.046	1 100 @ A1
www.ipanarchitecture.co.uk	hello@ipanarchitecture.co.uk	07765 660189