


W:\A1\13\13000000\13000000.dwg 30/05/2024 at 09:46 AM


THIS DRAWING REMAINS THE PROPERTY OF VITAL ENERGI AND MUST NOT BE REPRODUCED, COPIED, OR HANDED OVER TO A THIRD PARTY WITHOUT PRIOR WRITTEN CONSENT.

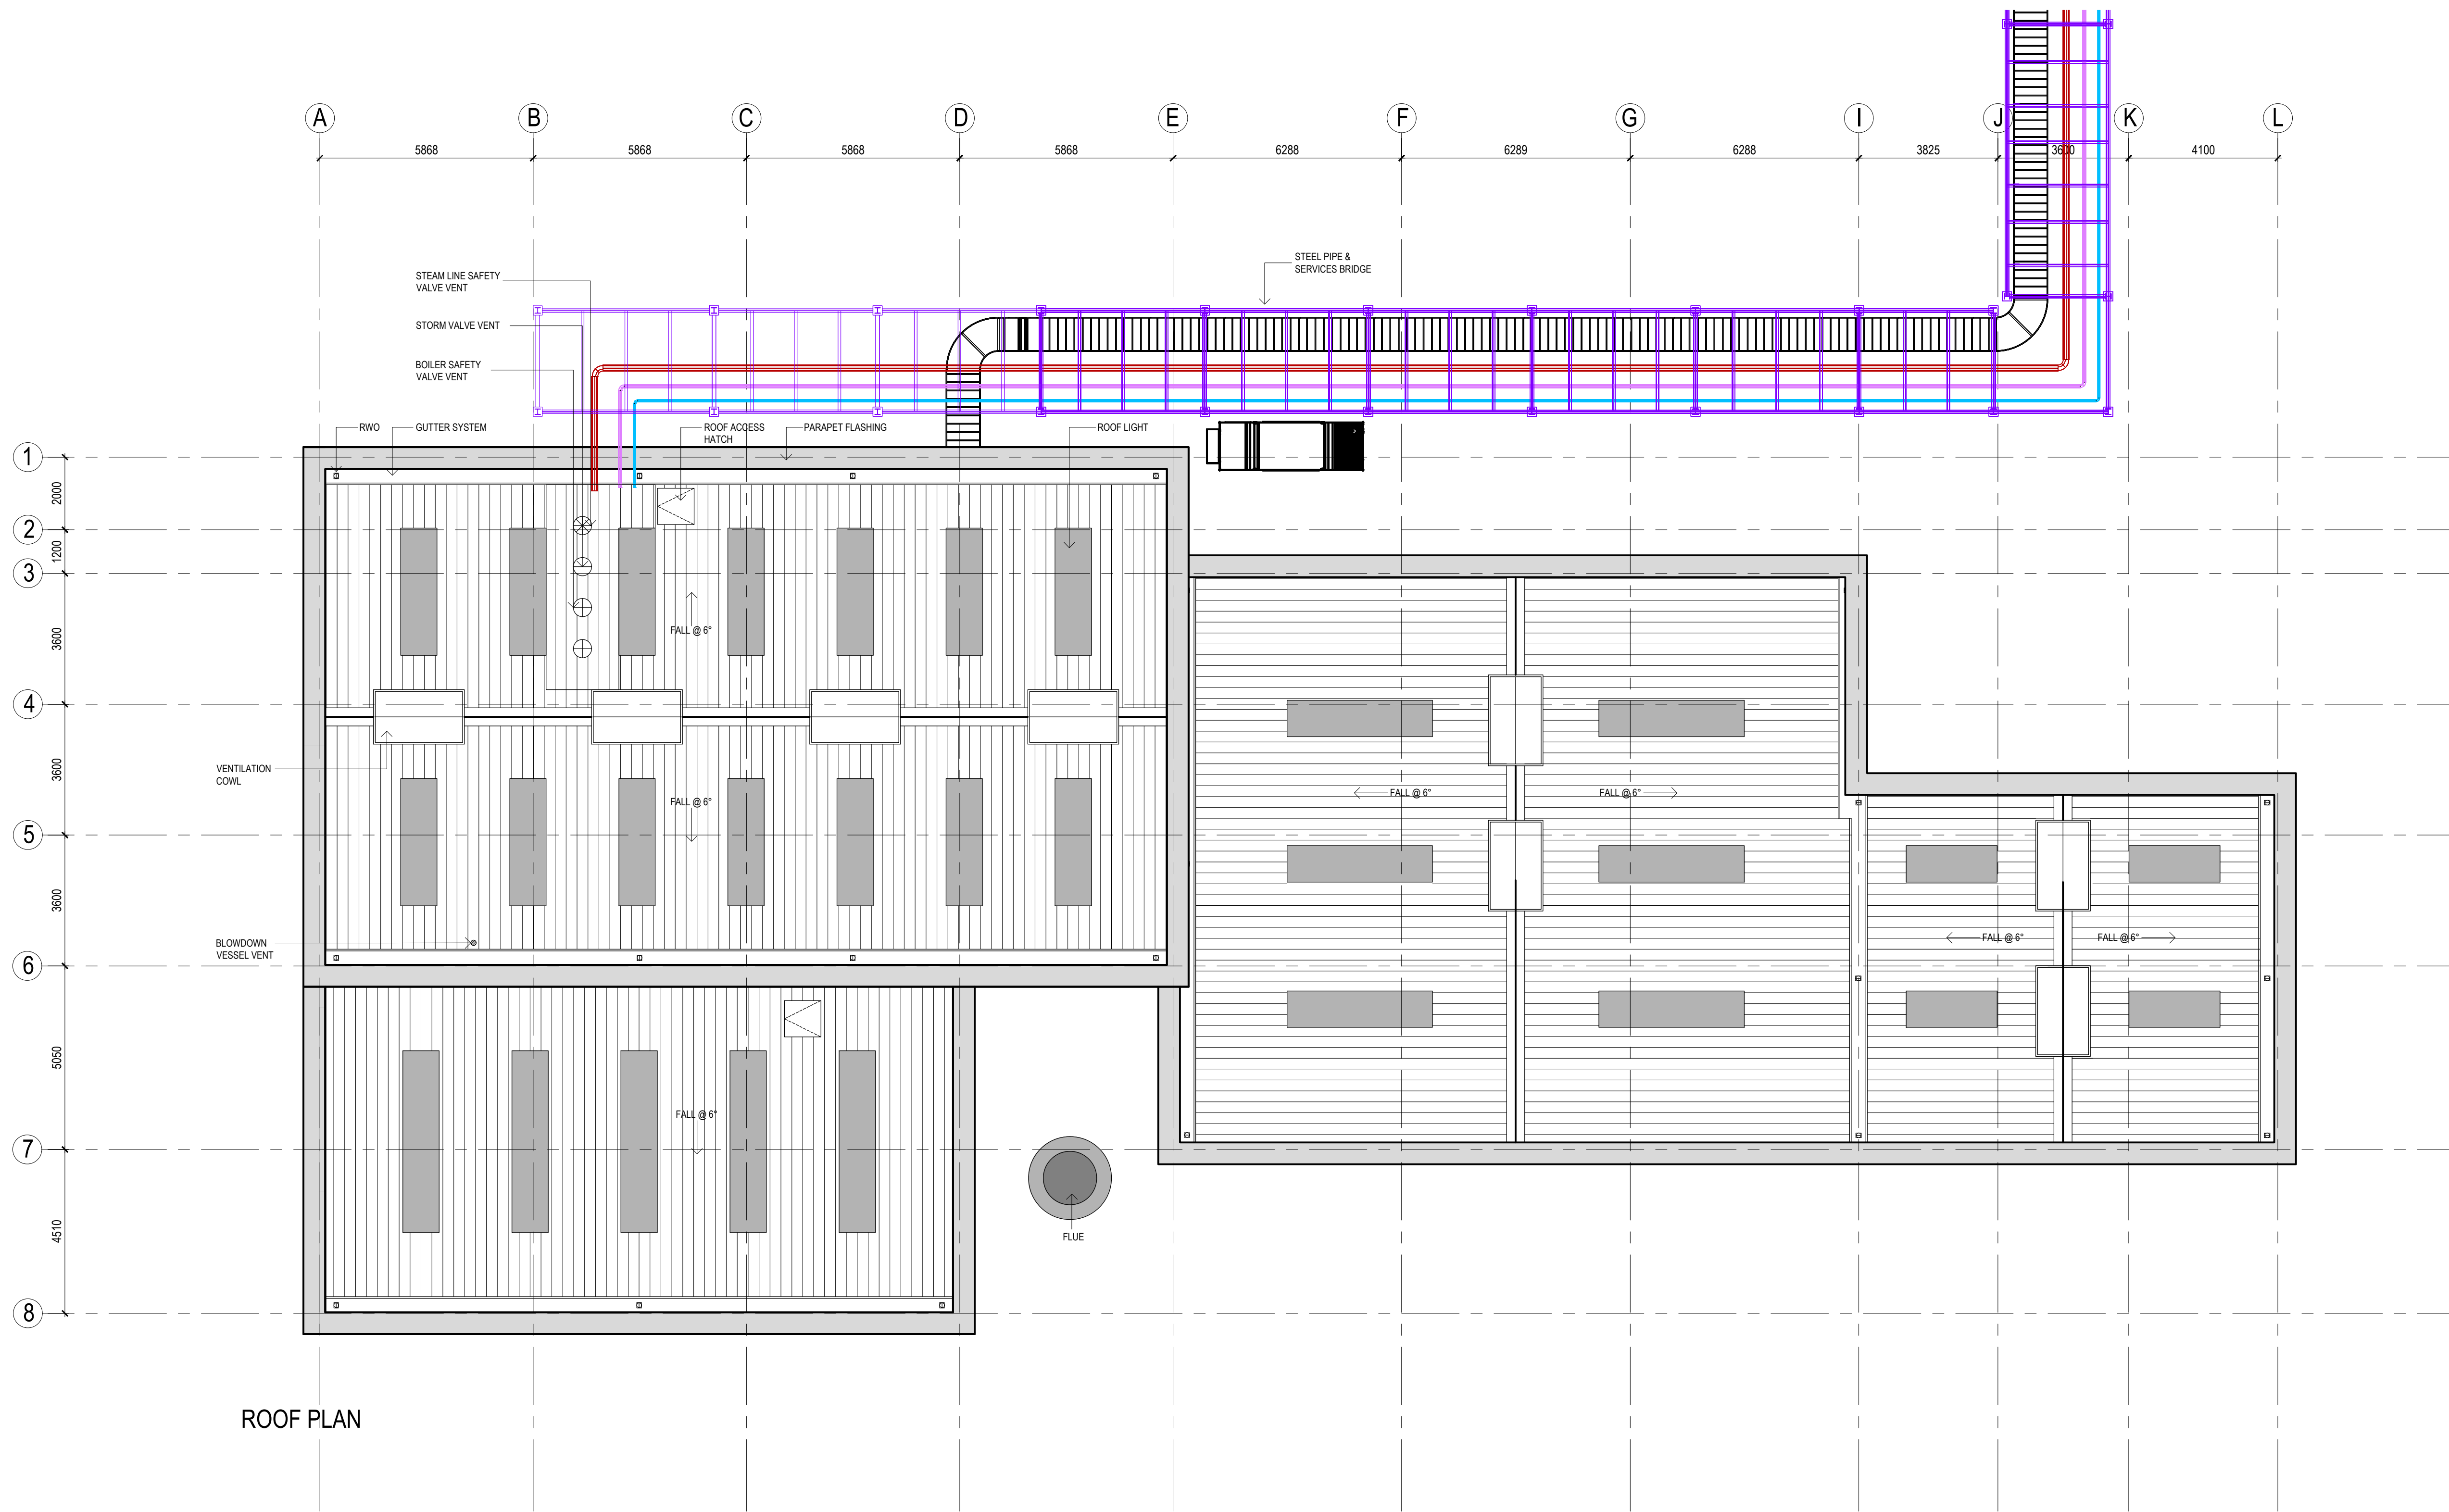

ROOF PLAN

THIS DRAWING REFERENCES THE FOLLOWING FILES:

Ref:

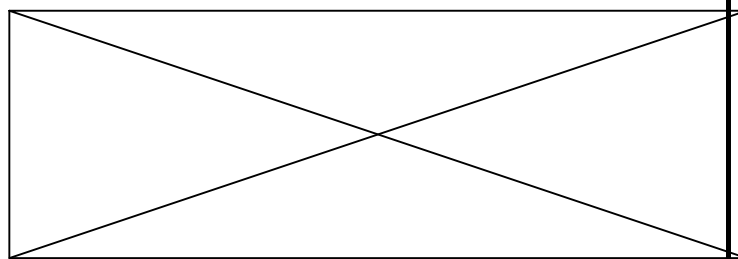

P7	30.05.24	UPDATED TO CLIENT COMMENTS	JR	DJH	DJH
P6	28.05.24	UPDATED TO CLIENT COMMENTS	JR	DJH	DJH
P5	28.05.24	UPDATED TO CLIENT COMMENTS	JR	DJH	DJH
P4	22.05.24	UPDATED TO CLIENT COMMENTS	JR	DJH	DJH
P3	09.05.24	FUEL STORE SIZE REDUCED	DJH	DJH	DJH
P2	24.04.24	UPDATED TO CLIENT COMMENTS	JR	DJH	DJH
P1	23.03.24	INITIAL ISSUE FOR COMMENT	DJH	DJH	DJH
REV	DATE	DESCRIPTION	DRW	CKD	APP

VITAL
ENERGI

Vital Energi, Century House, Roman Road, Blackburn, Lancashire, BB1 2LD
Tel: +44 (0)1254 296 000 Fax: +44 (0)1254 296 040

Project: SOFIDEL BIOMASS PLANT
Title: PROPOSED ROOF PLAN

DATE	30.05.2024	SCALE	1:100	SHEET	A1
PLANNING				Status: S2	Stage: 2
50795-BGH-EC-RF-DR-A-3010				Drg-No: P7	Rev: P7