


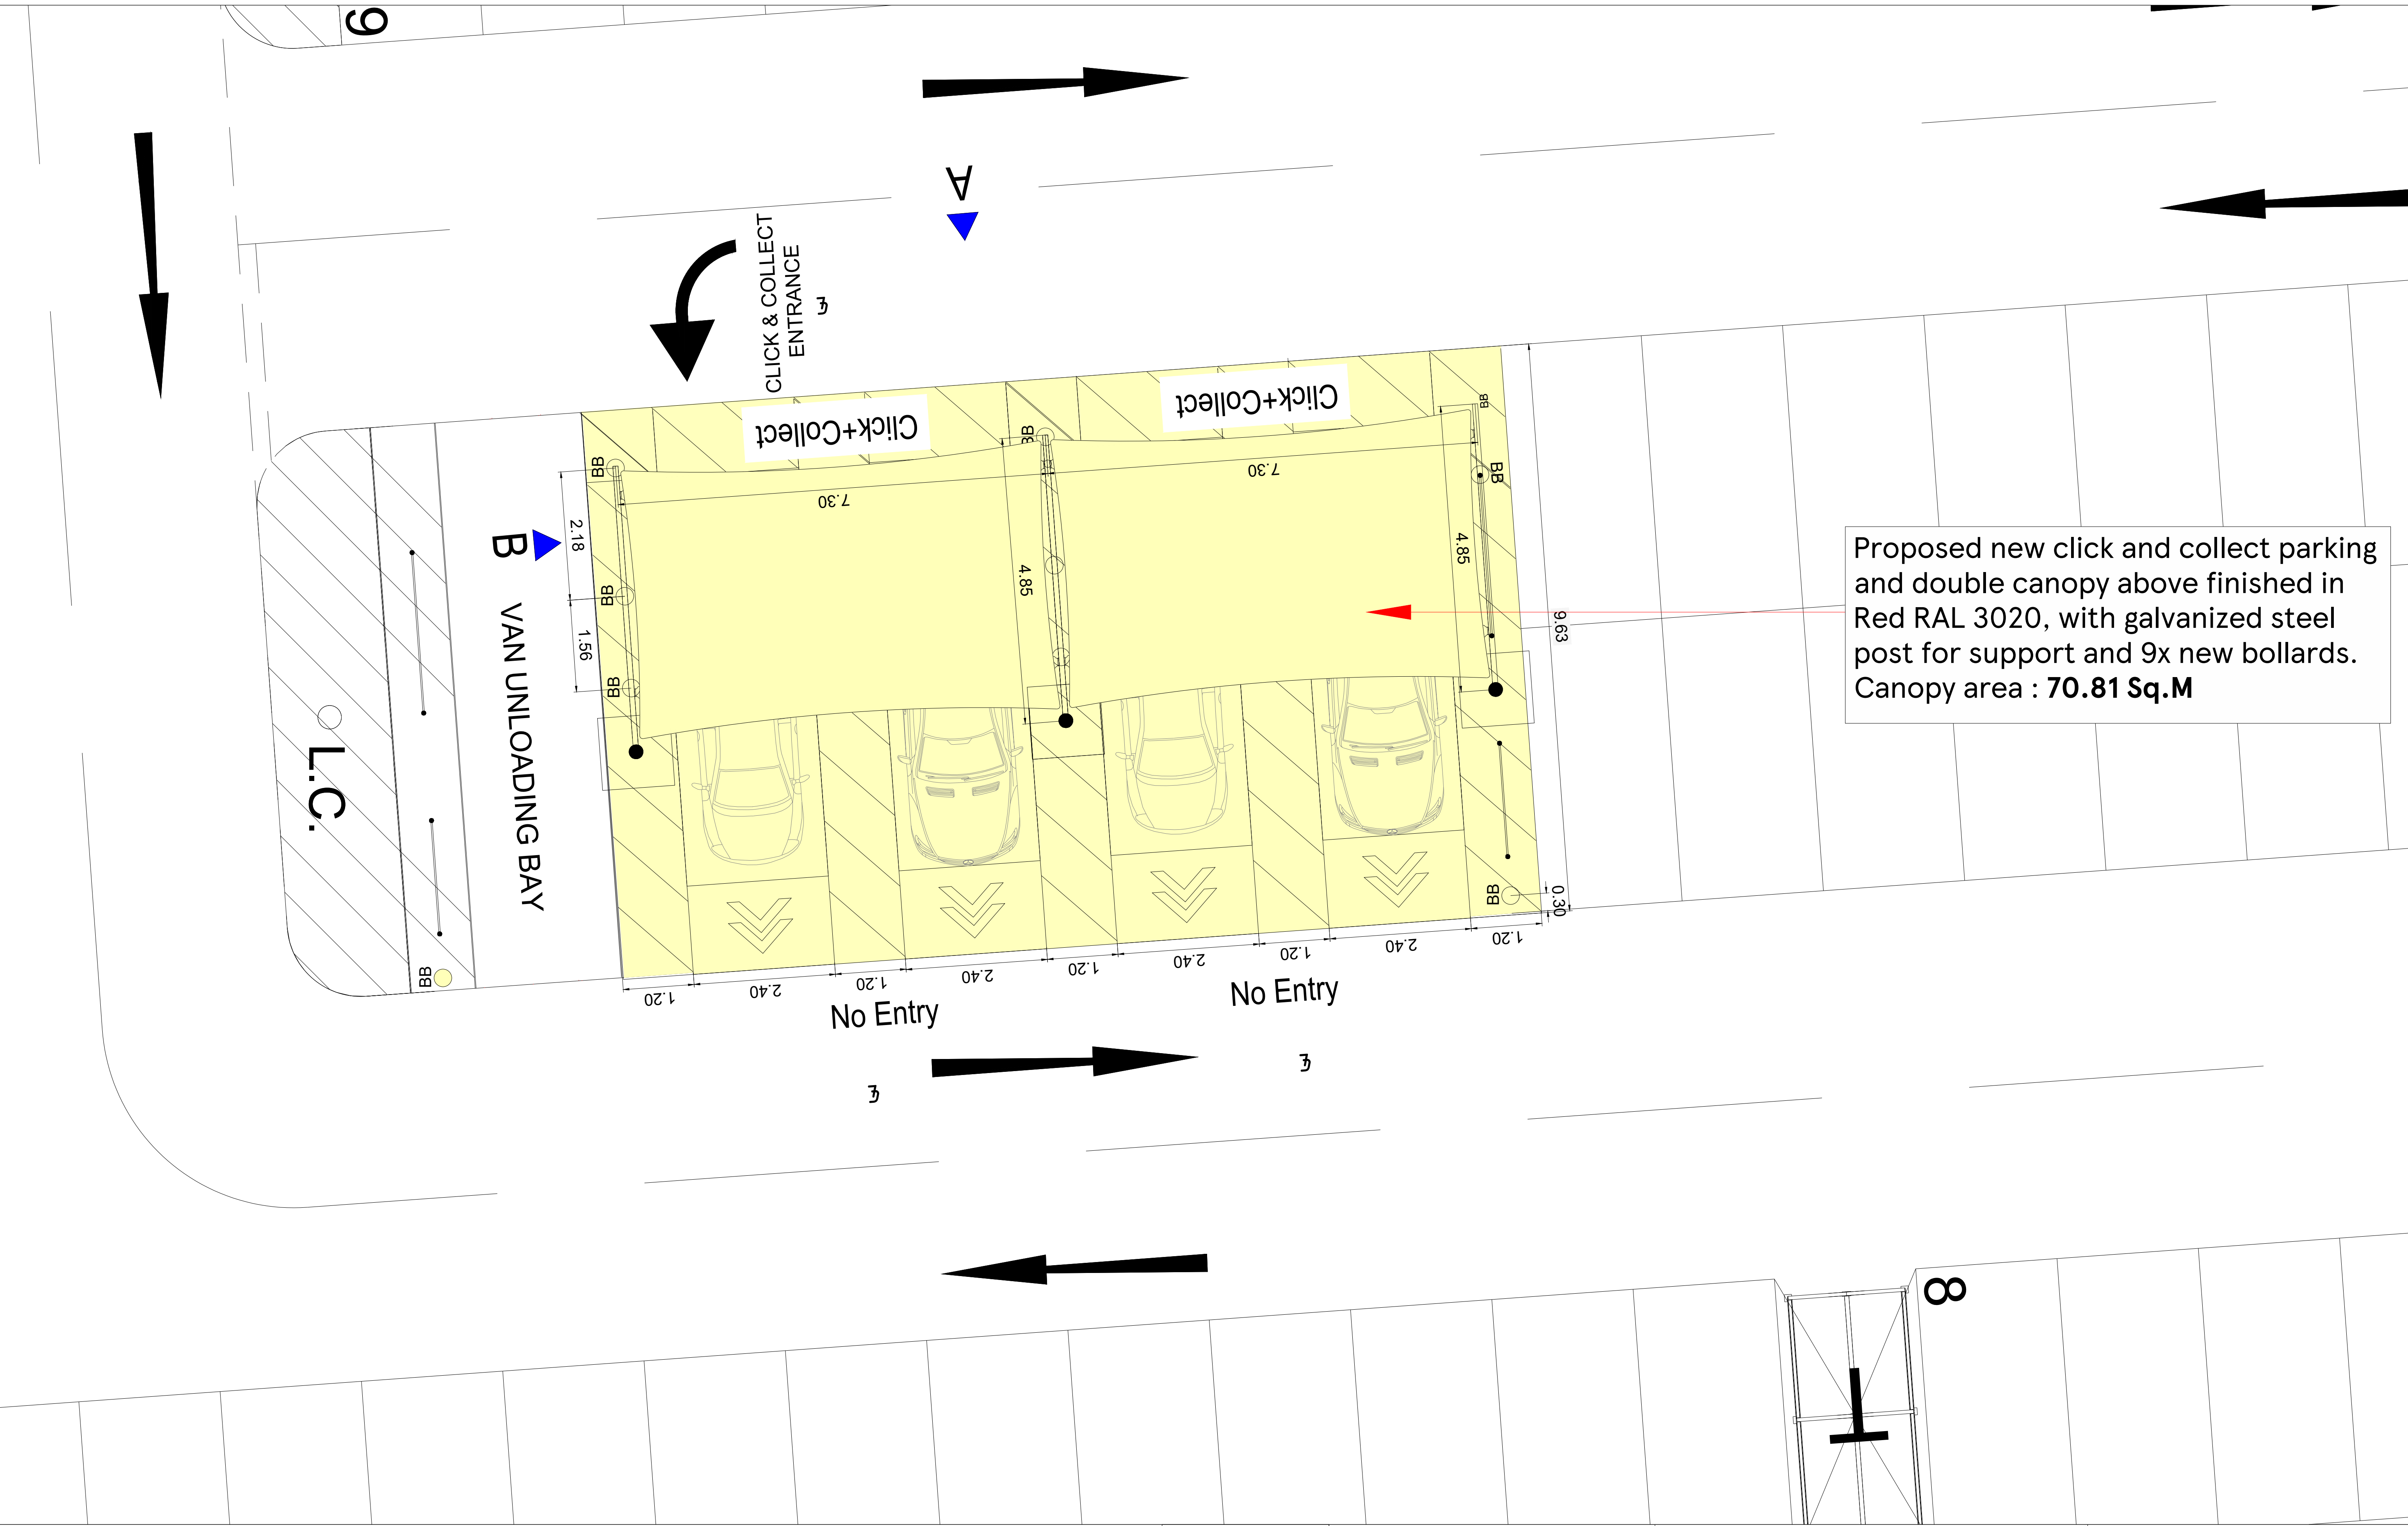

Proposed new click and collect parking and double canopy above finished in Red RAL 3020, with galvanized steel post for support and 9x new bollards. Canopy area : 70.81 Sq.M