


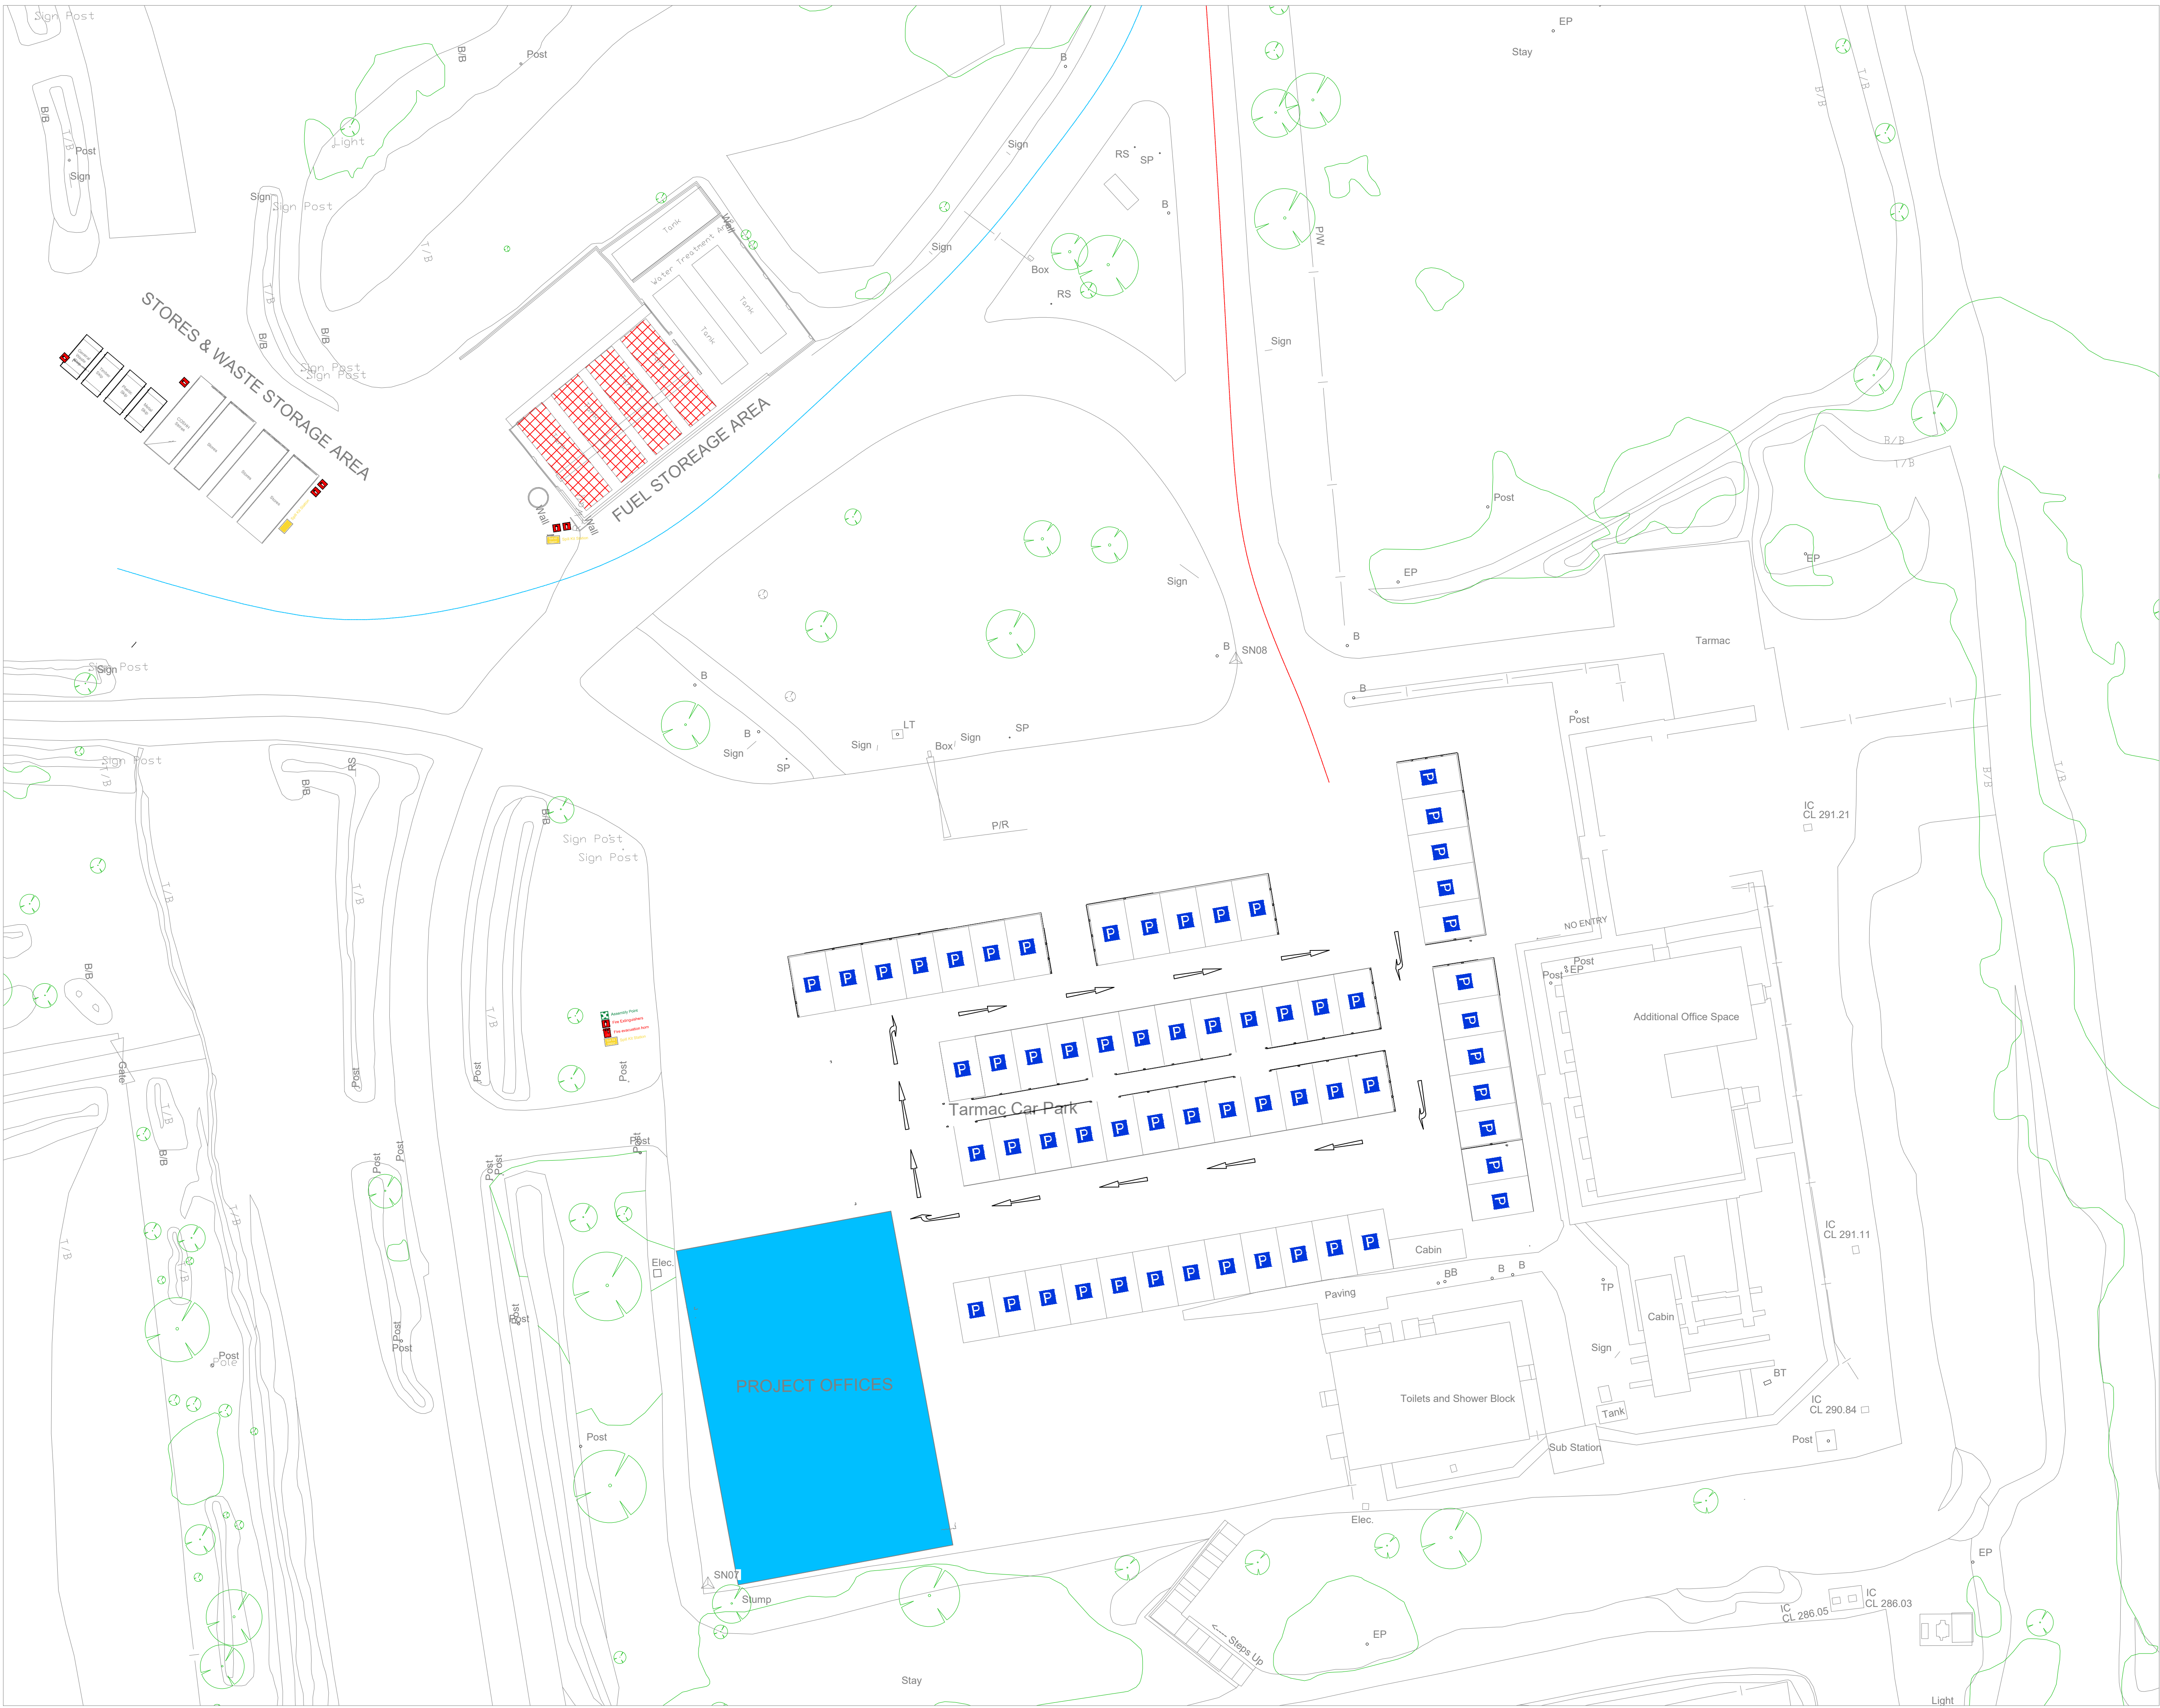

AMENDMENTS				
Rev. No.	Details	Date	Made By	Check By

- PEDESTRIAN ROUTES
- DELIVERIES ROUTES
- WORKFORCE & VISITOR ROUTES
- FIRST AID KIT
- FIRE ASSEMBLY POINT
- FIRE EXTINGUISHERS
- FIRE EVACUATION HORN
- SPILL KIT STATION
- DESIGNATED SMOKING AREA

Client	G.C.RE
--------	--------

WALTERS

WALTERS UK LIMITED
HROVALN HOUSE, HROVALN
RHOVALEDA CYMONTAFF
CF44 9JL
TEL: +44 (0)1865-81510, FAX: +44 (0)1865-815101

Project	Global Centre For Rail Excellence
---------	-----------------------------------

Title	Site Offices & Compound Layout
-------	--------------------------------

Scale	Drawn A.M.P.	Checked M.G.	Approved R.T.
N.T.S.	Date 25.10.22	Date 25.10.22	Date 25.10.22
Original drawing A1	Job No. C1437	Dwg No. C1437/AMP/001	Rev.

