

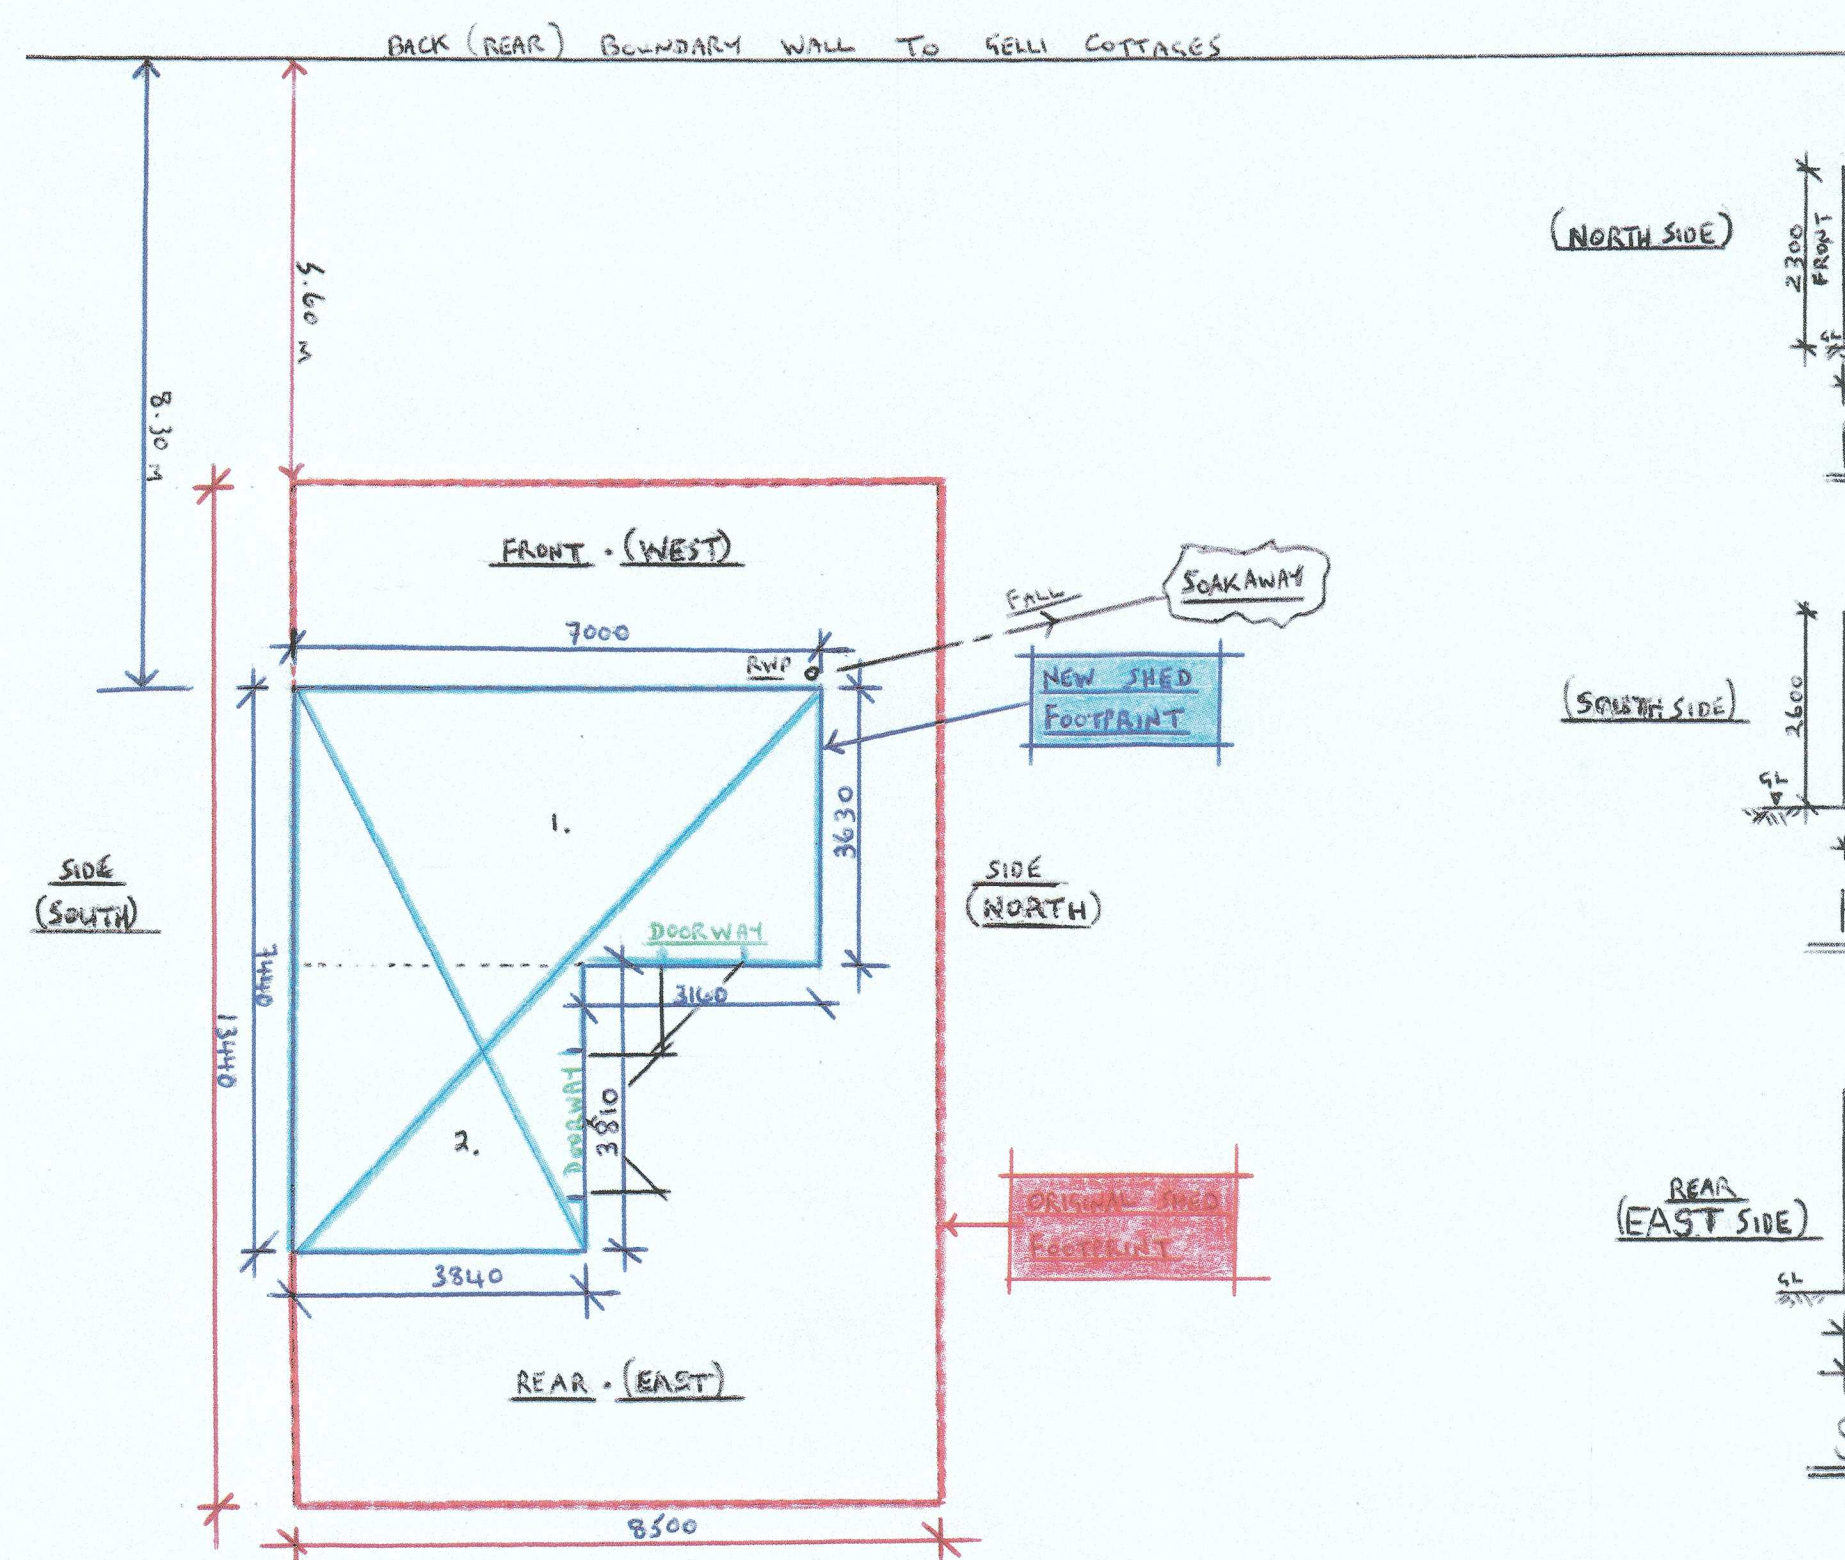


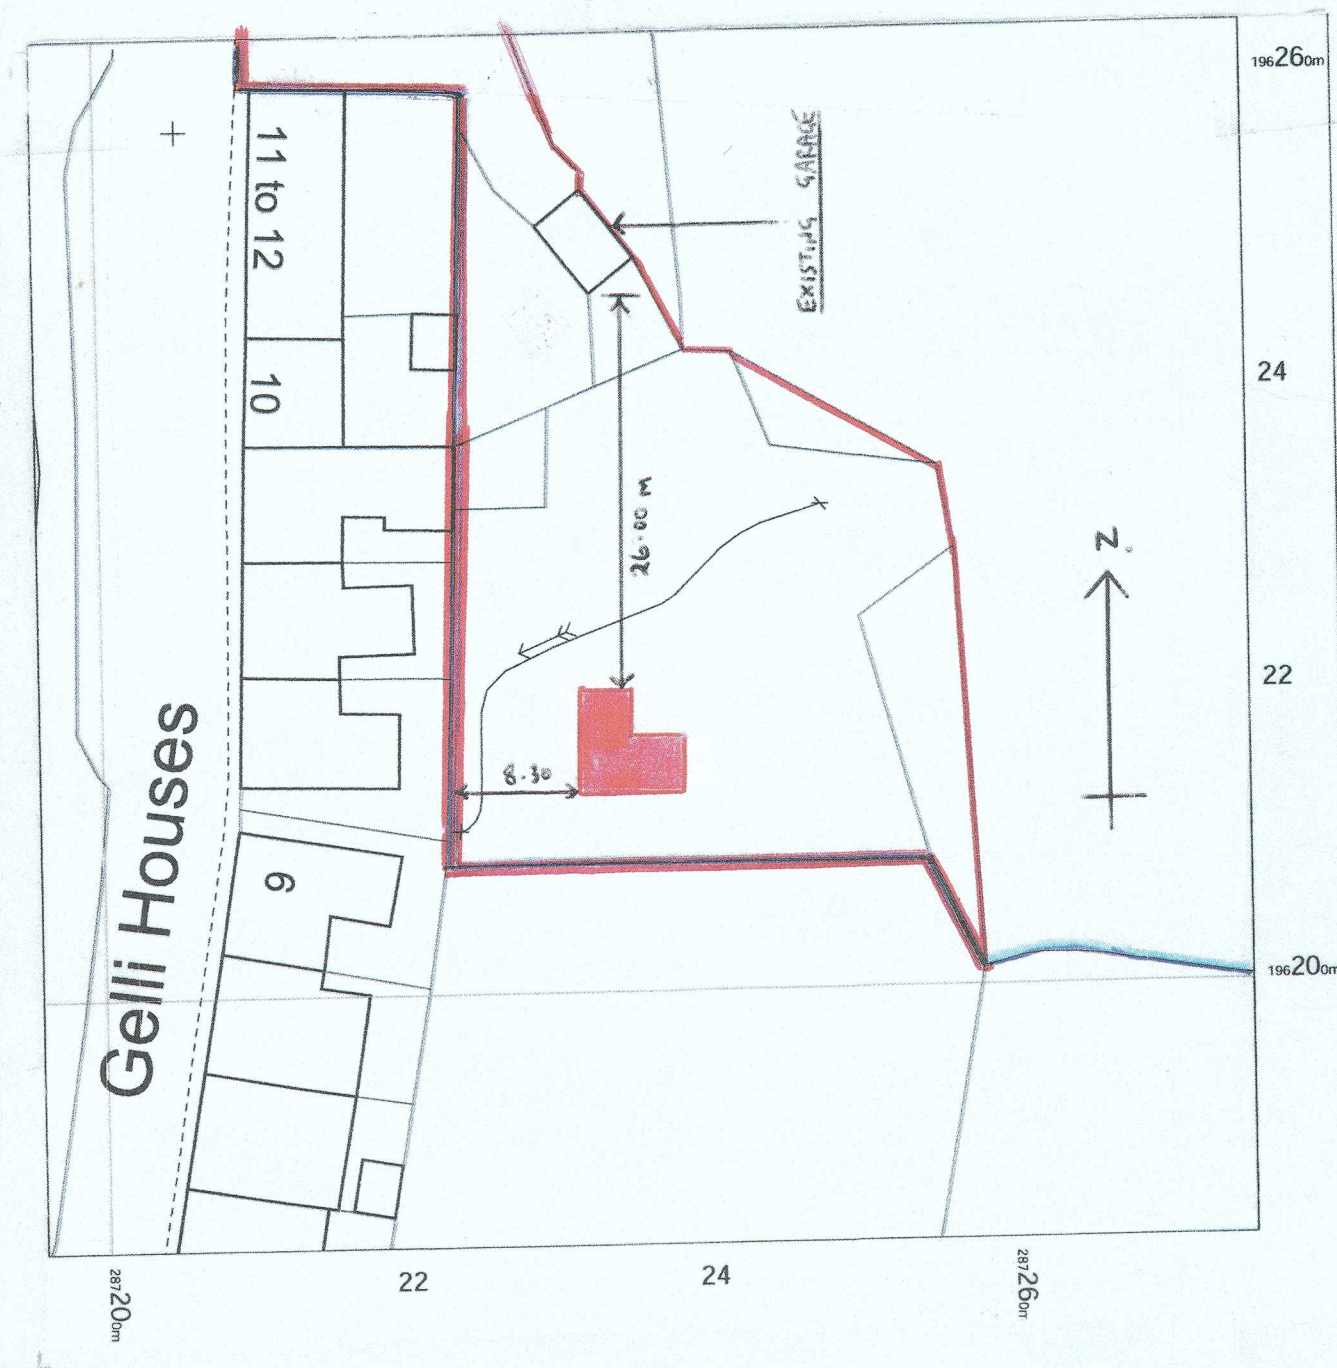


1. RED LINES INDICATE "ORIGINAL" SHED DIMENSIONS
FOOTPRINT AREA (13.44m x 8.50m) = 114.24 m²
2. BLUE LINES INDICATE "NEW" SHED DIMENSIONS
FOOTPRINT AREA
1. 7.00m x 3.63m = 25.41 m²
2. 3.84m x 3.81m = 14.63 m²
TOTAL = 40.04 m²

NOTES


1. NEW SHED - 8.30 m EAST OF BACK 'REAR' BOUNDARY TO No. 7 GELLI HOUSES/COTTAGES - (RETROSPECTIVE SHED)
2. SMALLER NEW SHED 2.85 m EAST OF BACK REAR BOUNDARY TO No. 10/11 GELLI HOUSES/COTTAGES
3. NO PUBLIC RIGHTS OF WAY CROSSING OR ADJOINING THE SITE.
4. NO TREES EXIST ON THE SITE OR ON ADJACENT LAND THAT COULD INFLUENCE OR BE AFFECTED BY THE DEVELOPMENT.
5. NO HARD SURFACING TO PROPOSED AREA(S) OF CONSTRUCTION OF SHEDS
6. NO BOUNDARY TREATMENT INCLUDING WALLS OR FENCING IS APPLICABLE TO NEW CONSTRUCTION AREA(S)
7. EXISTING CAR-PARKING AREA IS TO NORTH & NORTH EAST OF HOUSE/COTTAGE No. 12 - AS PREVIOUS 'NO' NEW - (SEE BLOCK/LOCATION PLANS)
8. SHEDS ARE BEING BUILT TO BE USED FOR STORAGE OF GENERAL HOUSEHOLD MATERIALS AND EQUIPMENT AND ASSOCIATED PARAPHERNALIA

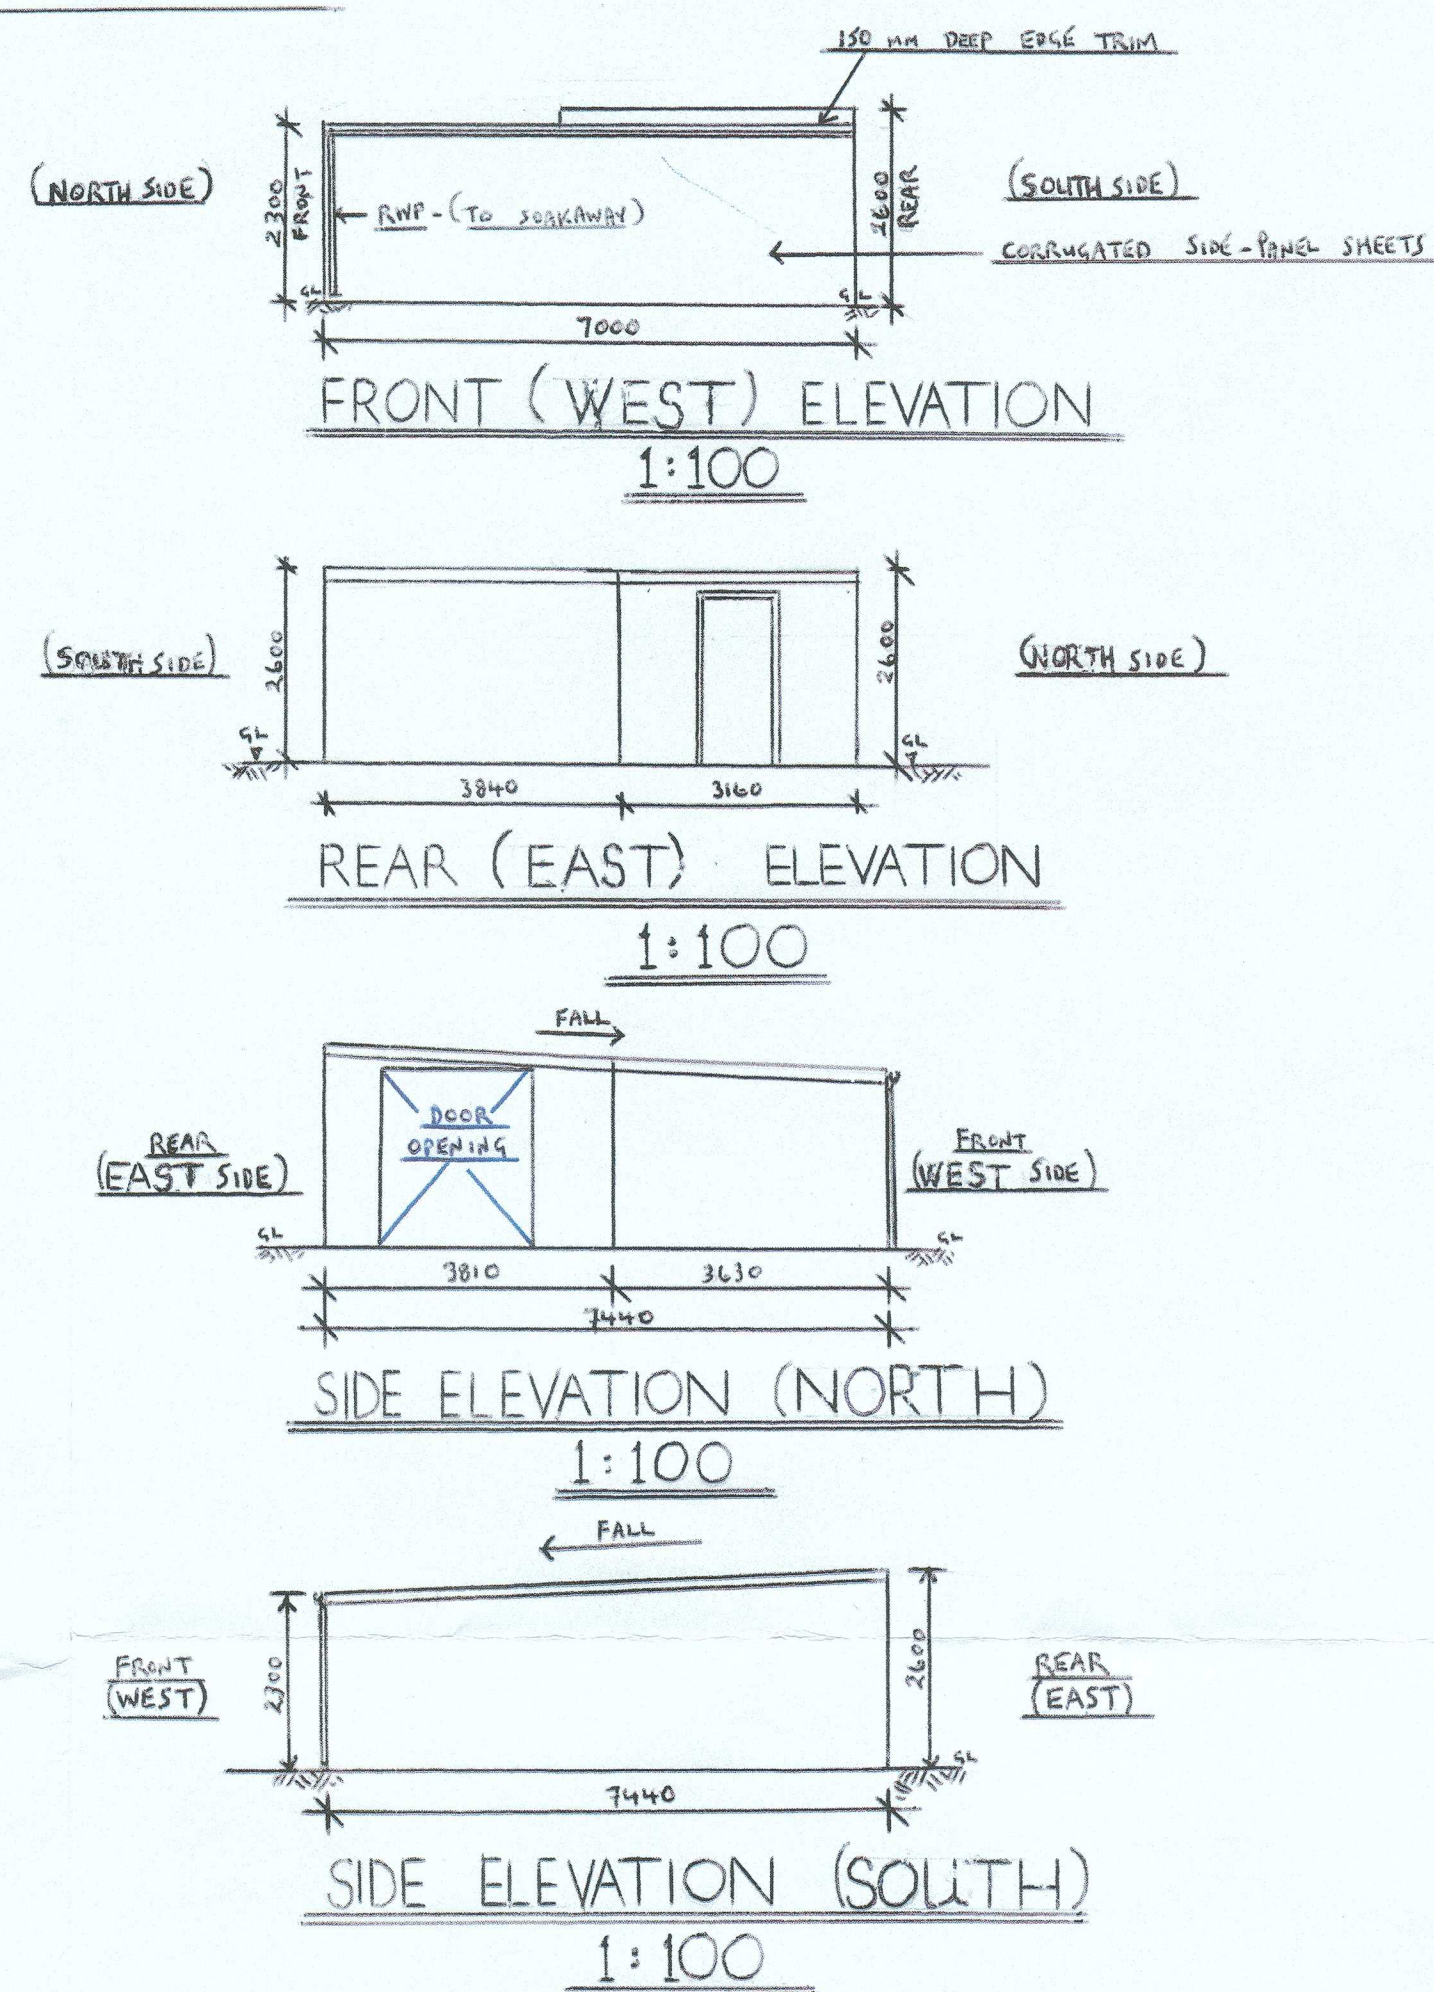


BLOCK PLAN 1:500

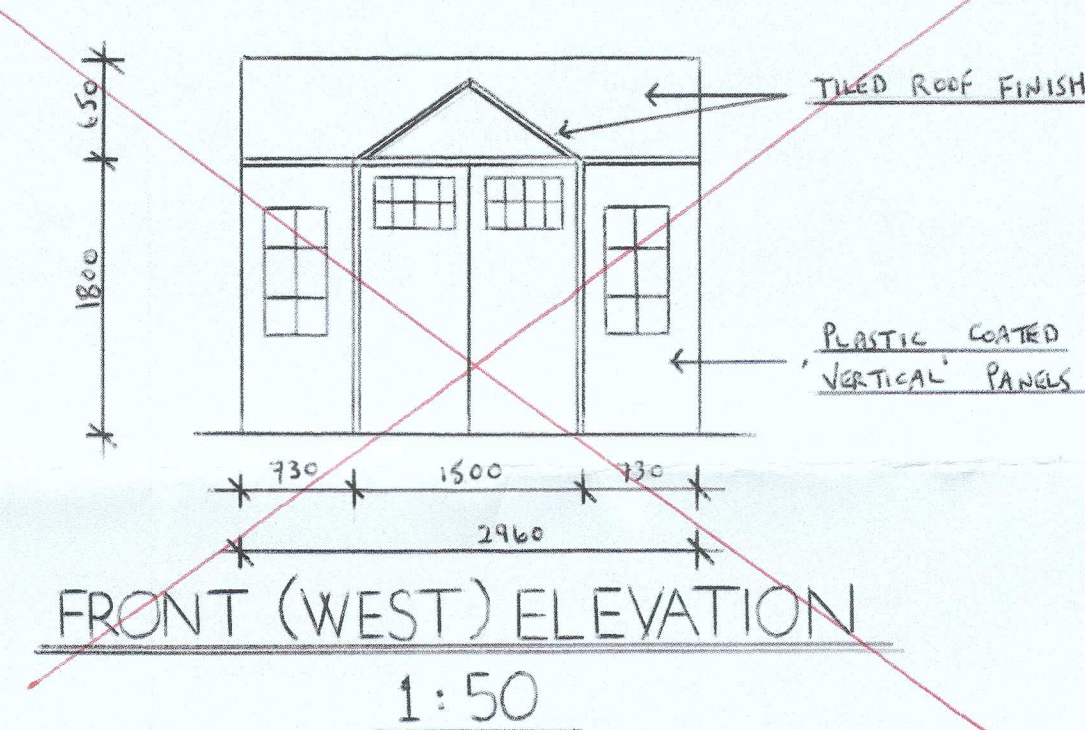


FRONT (WEST) ELEVATION 1:50

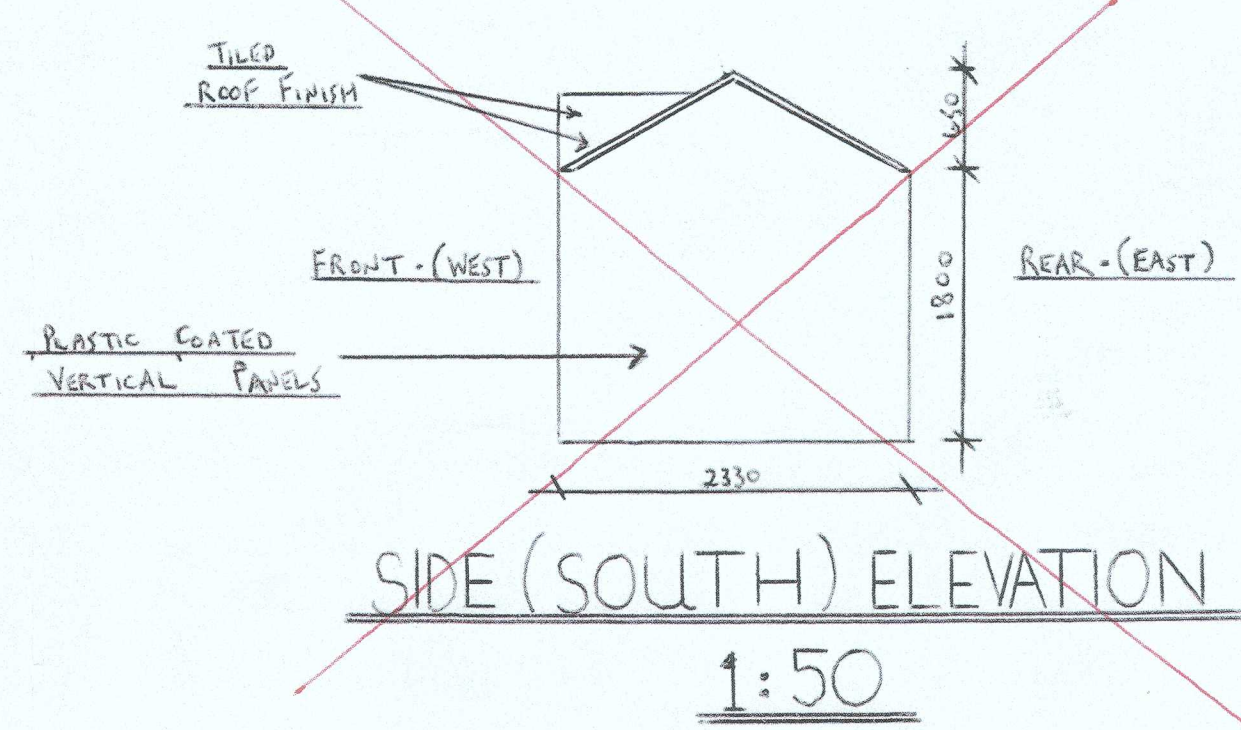


SIDE (SOUTH) ELEVATION 1:50

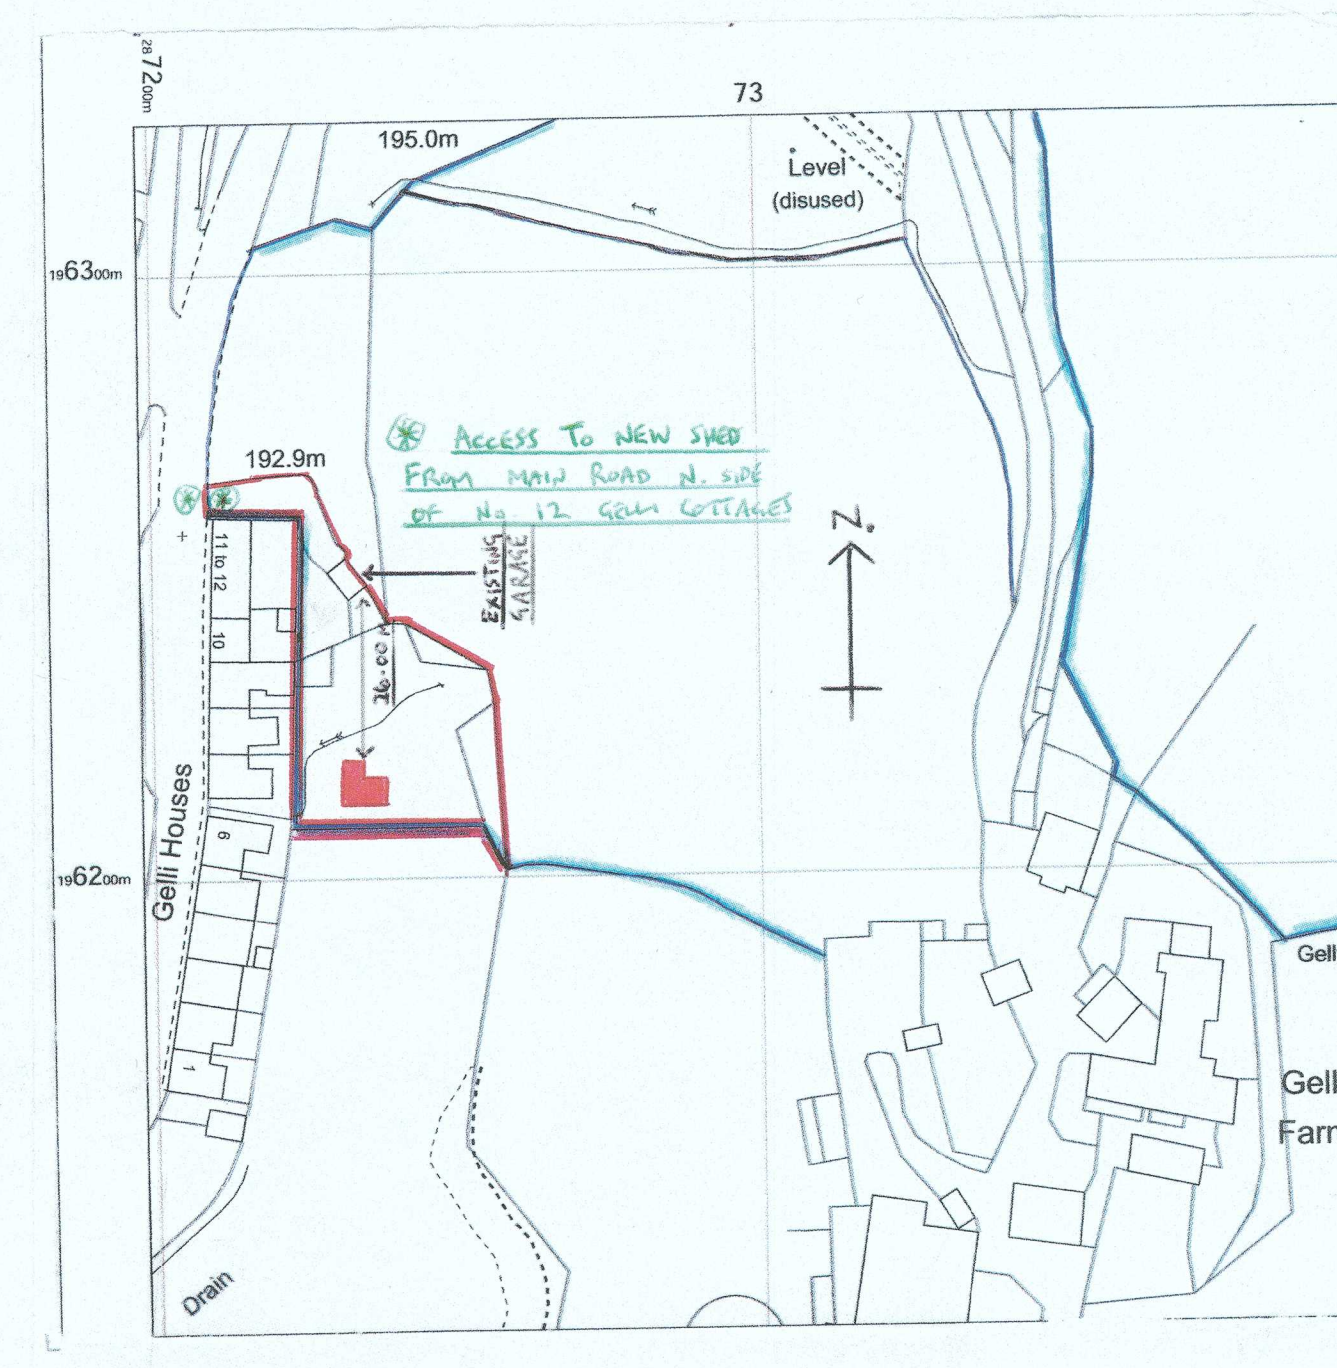

LOCATION PLAN 1:1250

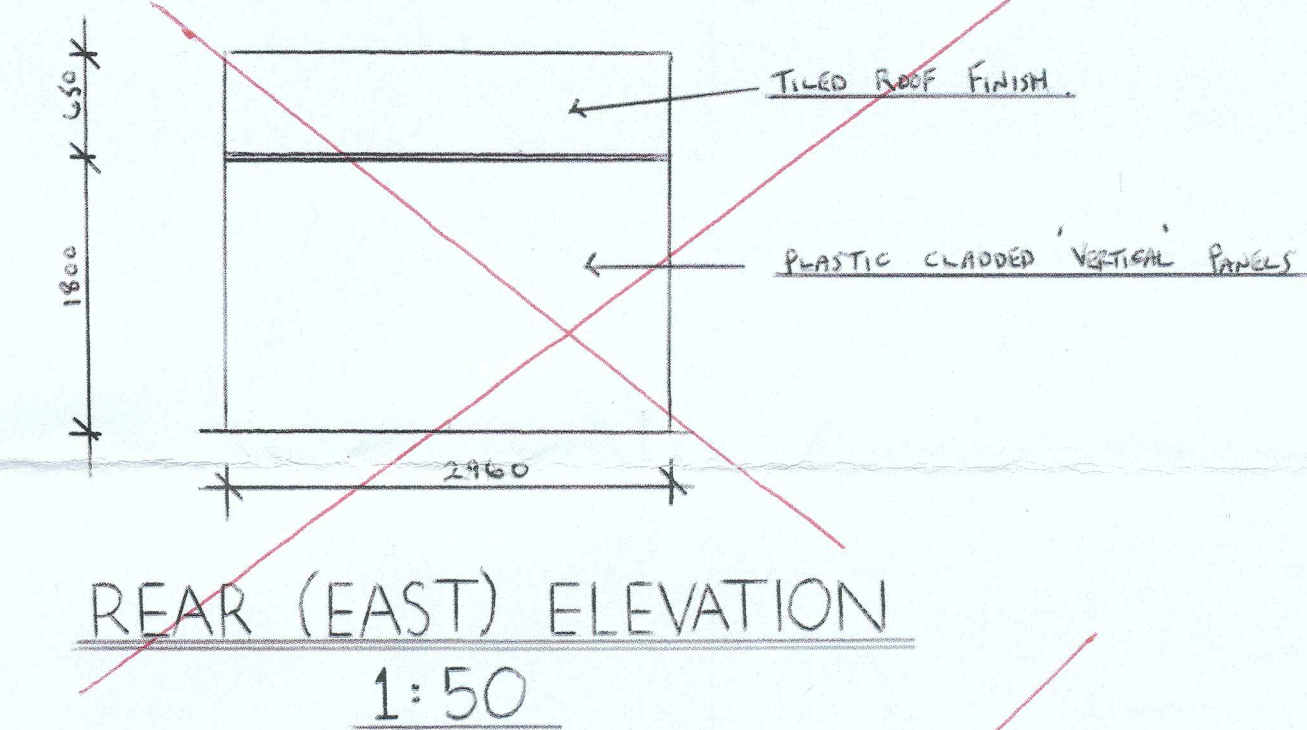

REAR (EAST) ELEVATION 1:50

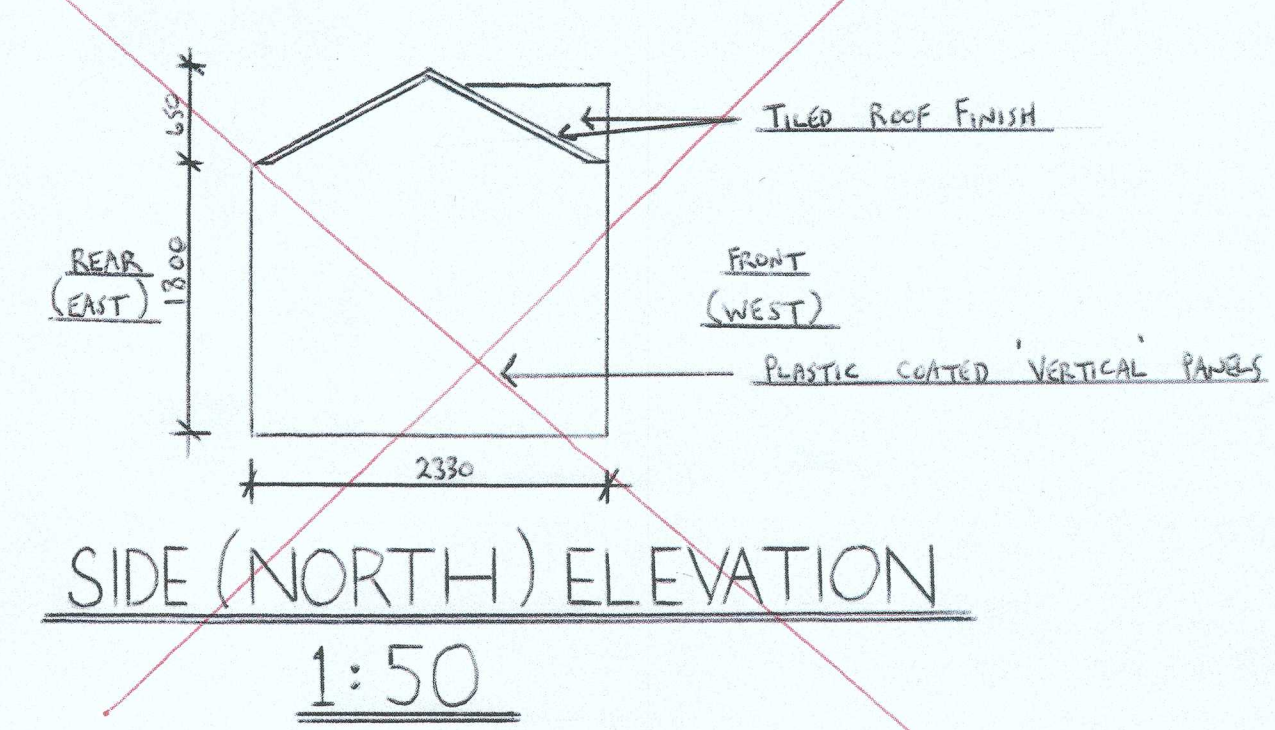

SIDE (NORTH) ELEVATION 1:50

SCALES : 1:100, 1:50, 1:500, 1:1250

1. NEW PLASTIC SHED 2960mm x 2330mm x 2450mm (TO RIDGE) LOCATED TO REAR OF No. 10 (EAST SIDE) GELLI-COTTAGES
2. PROVIDE NEW "L" SHAPED SHED IN LIEU OF DELAPIDATED SHED (SAME LOCATION) TO REAR OF Nos. 7 & 8 (EAST SIDE) GELLI-COTTAGES, CYMMER, PORT-TALBOT, SA13 3NP FOR MR. R. HOWELLS