

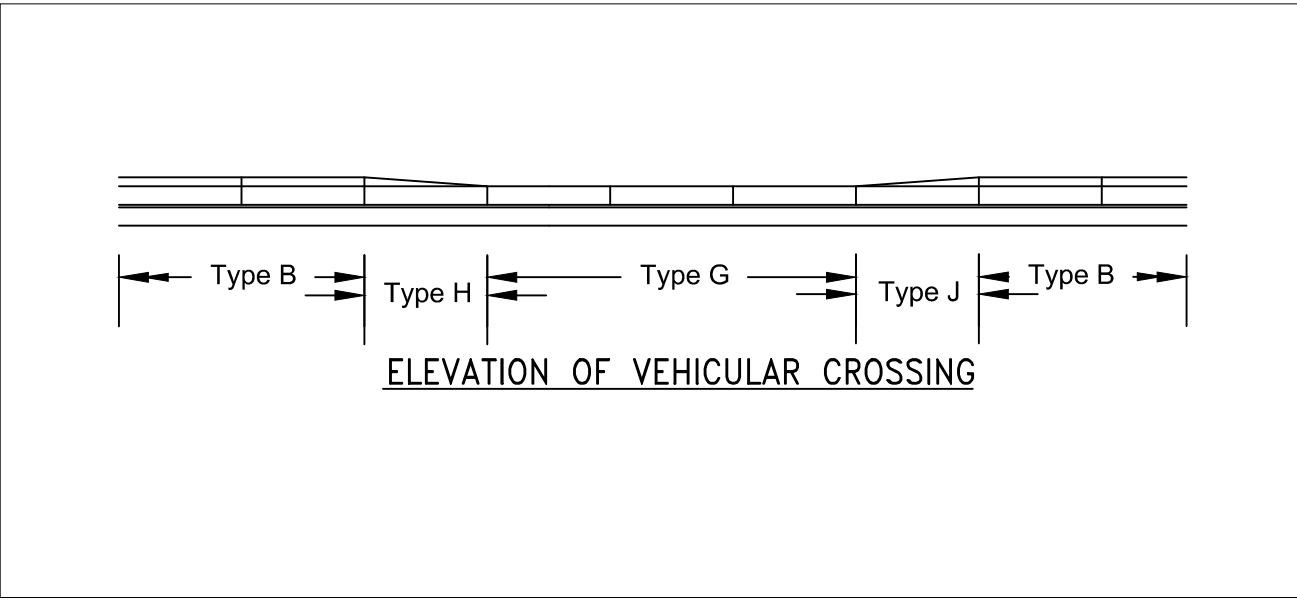
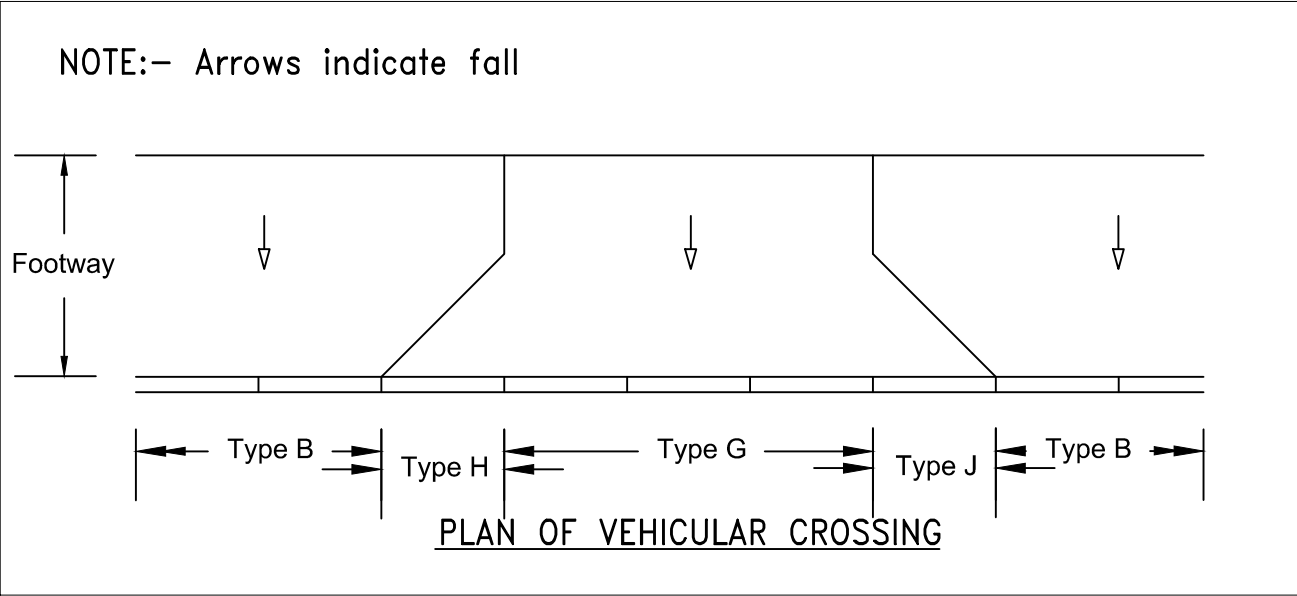
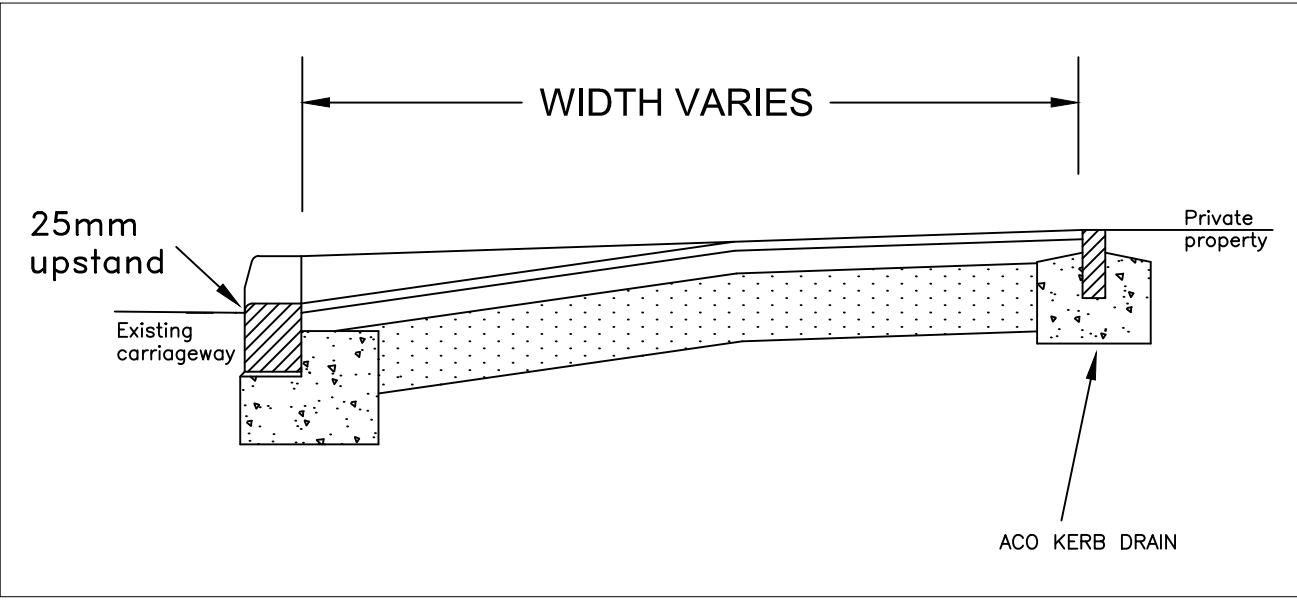
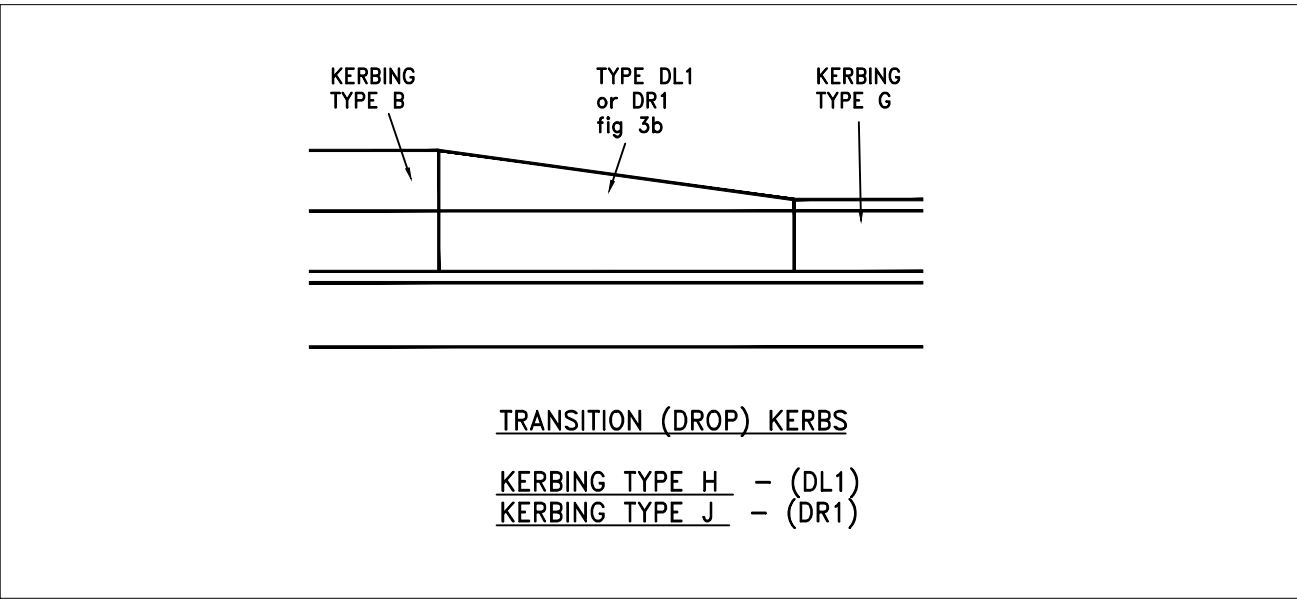
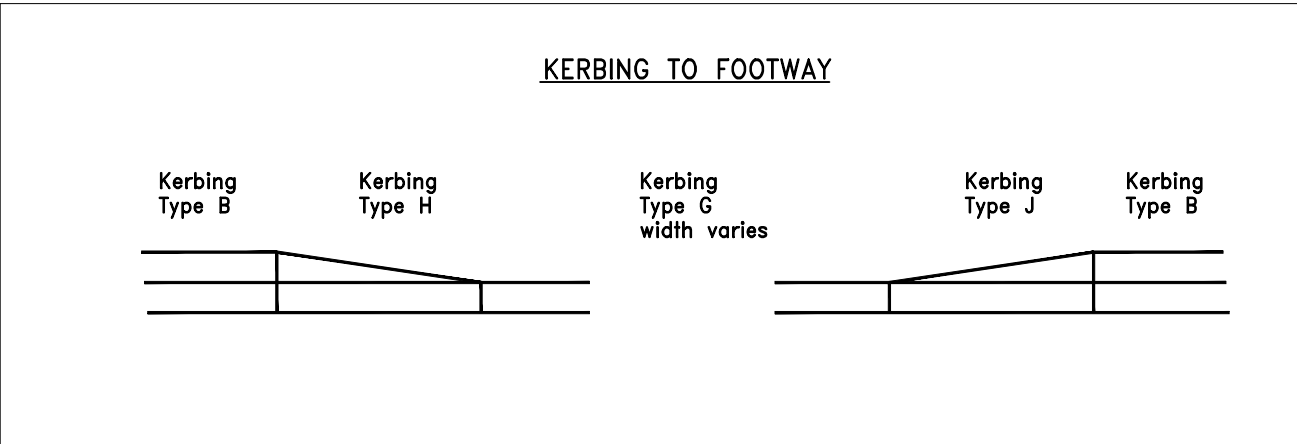
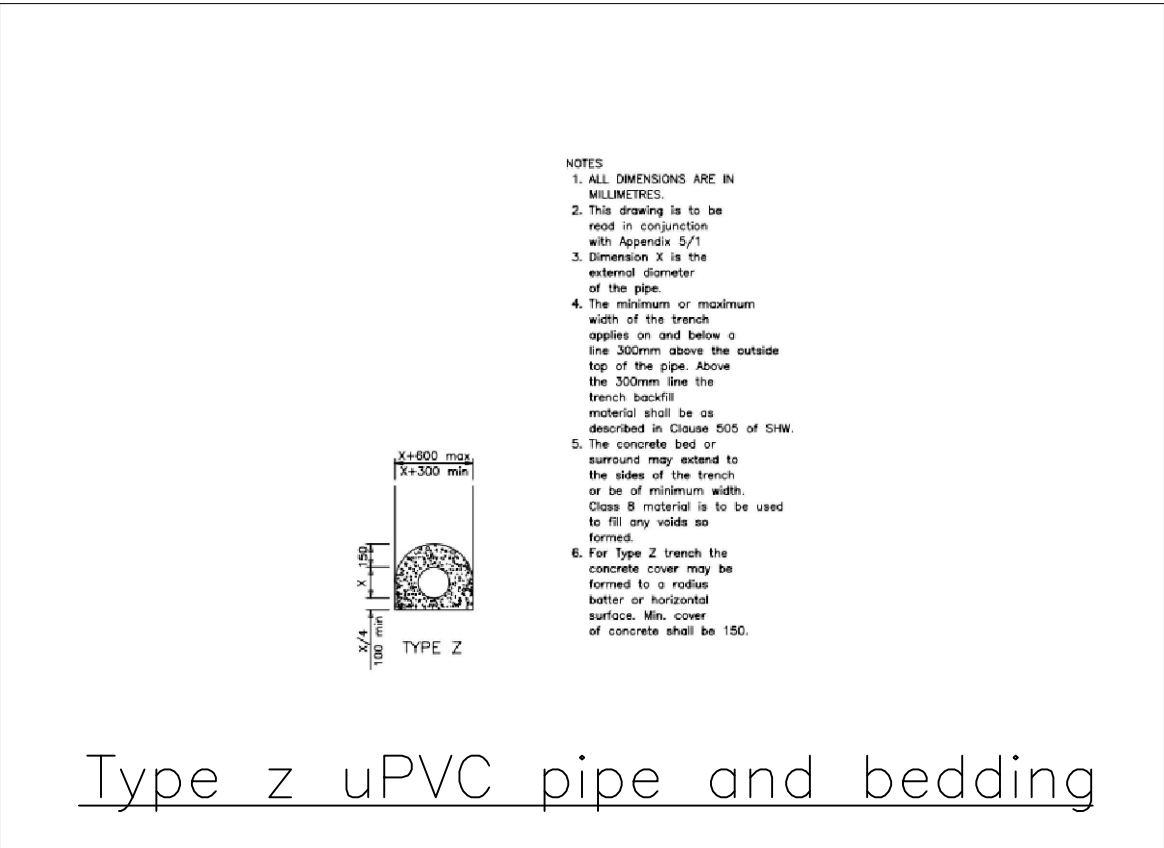
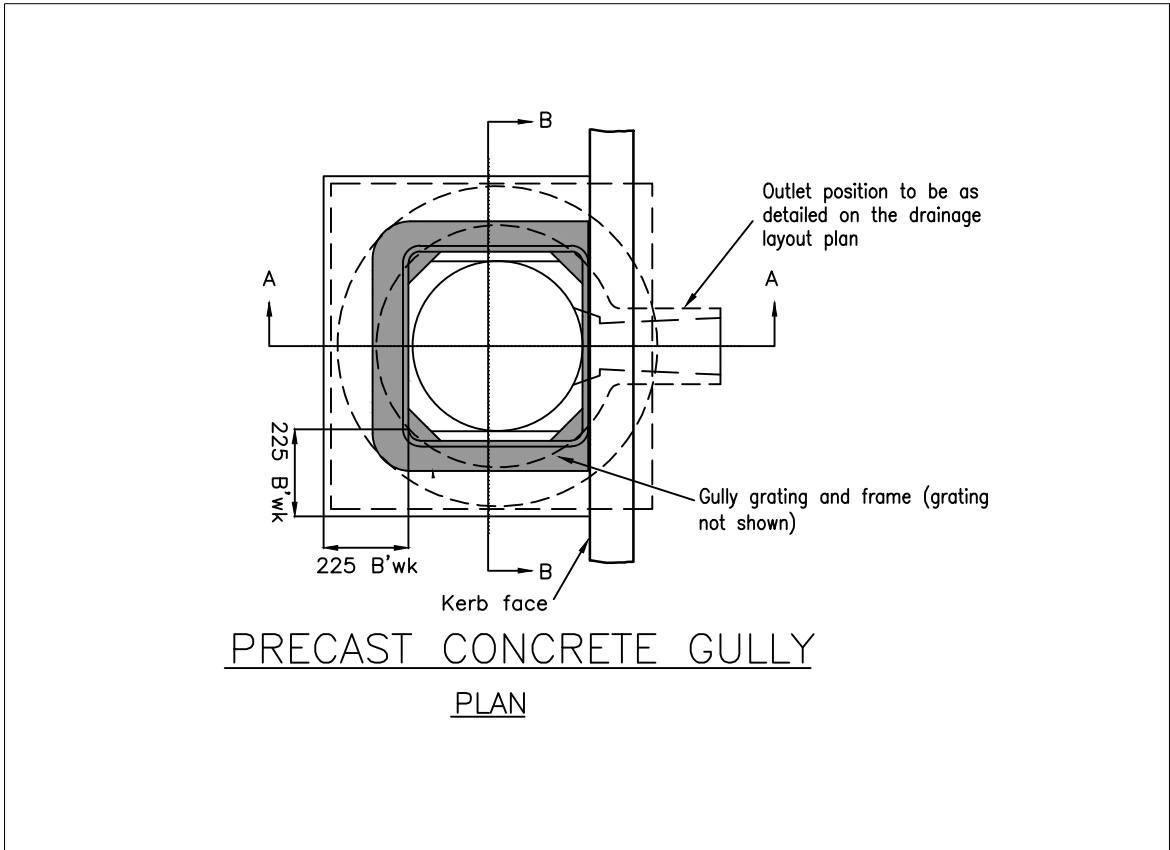


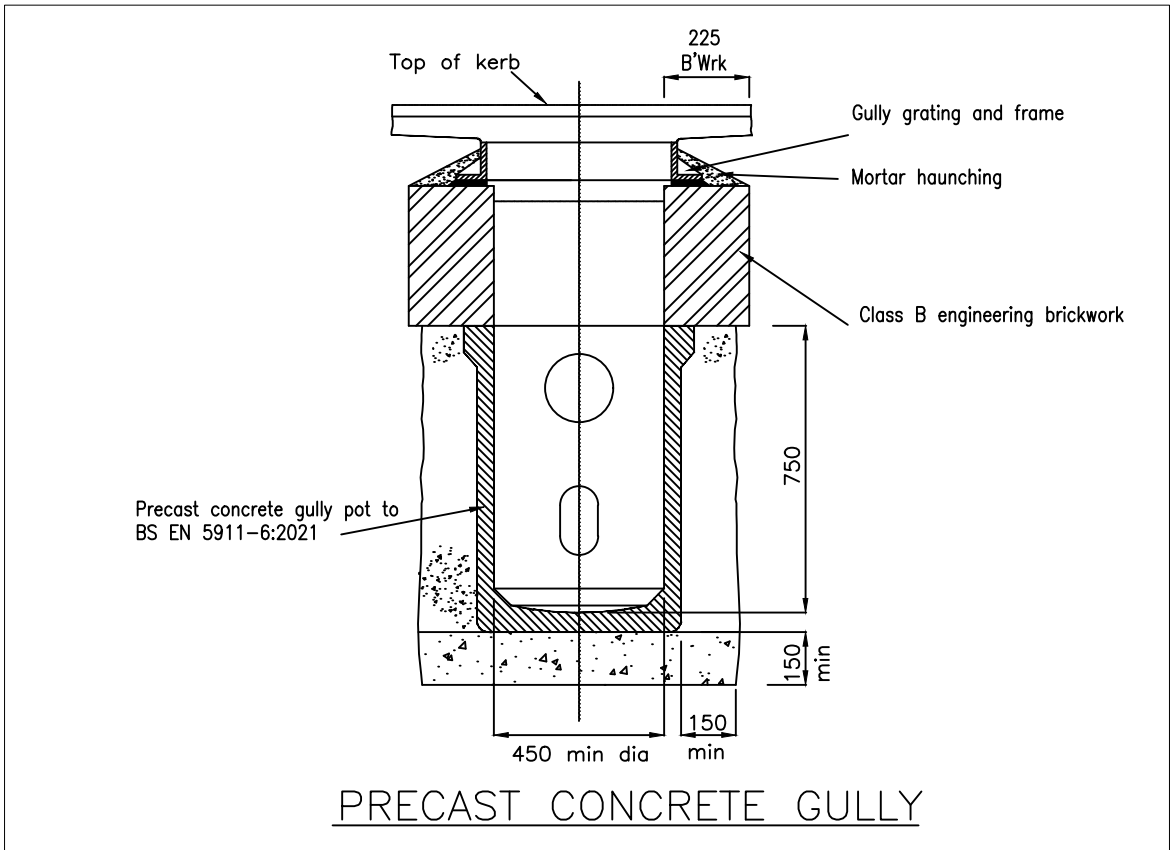

FOOTWAY VEHICULAR CROSSING (FLEXIBLE CONSTRUCTION TYPE A2)	
SURFACE COURSE	20mm thick AC 6 med surf 160/220. Min PSV 55. To BS13108-1:2016
BINDER COURSE	50mm thick AC 20 dense bin 100/150
SUB-BASE	150mm Sub-base Type 1 with weed control granules, Table 8/2: Clause 803 of the Specification for Highway Works 1998, as amended.

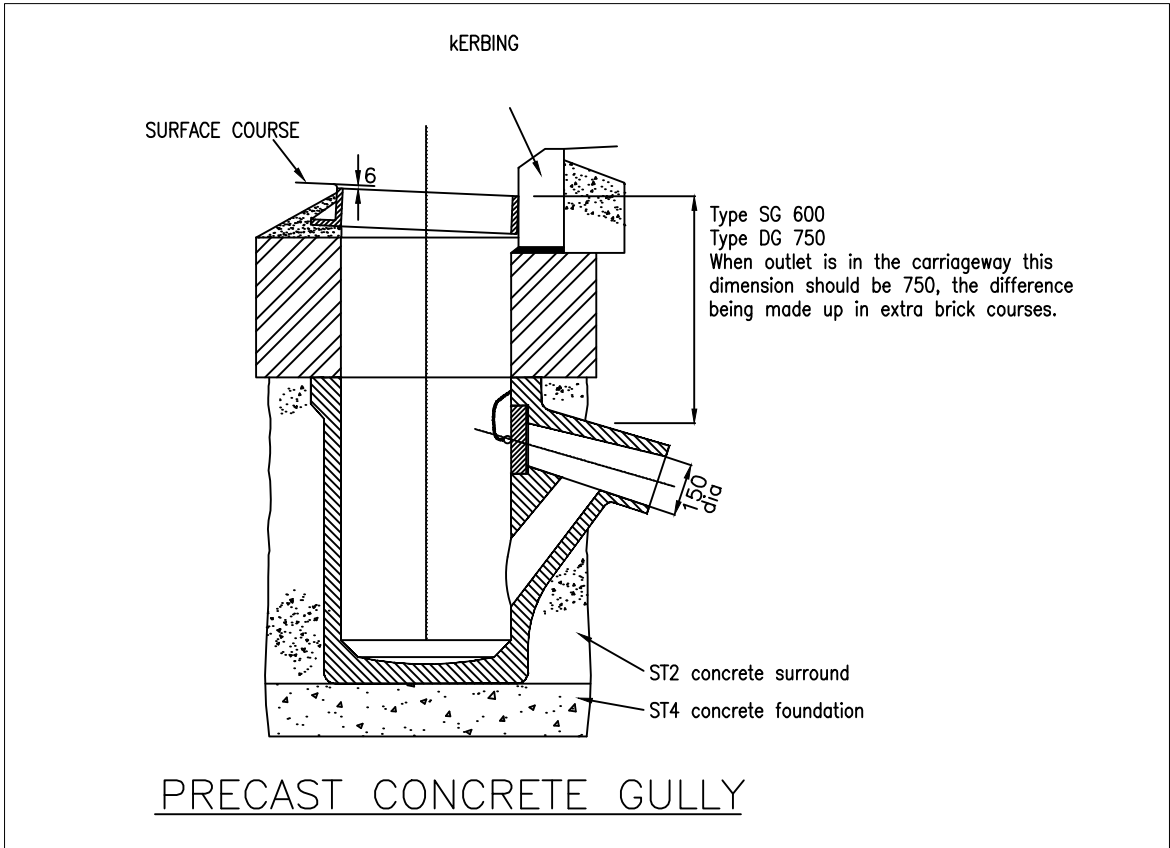

- General Site Notes:**
1. ALL WORKS MUST BE CONSTRUCTED IN ACCORDANCE WITH THE NEATH PORT TALBOT COUNTY BOROUGH COUNCIL: SPECIFICATION FOR THE CONSTRUCTION OF ROADS FOR ADOPTION
 2. ALL WORKS MUST BE CONSTRUCTED IN ACCORDANCE WITH THE NEATH PORT TALBOT HIGHWAY TECHNICAL GUIDE FOR RESIDENTIAL, COMMERCIAL & INDUSTRIAL DEVELOPMENTS

SPECTRUM			
project		38 Pentwyn Baglan Road Baglan, SA12 8EB	
title		Standard Details	
scale NTS original drawing A1	drawn	DC	date 04/2024
	checked	YES	date 04/2024
	approved	YES	date 04/2024
job no. 190424/E01	drawing no. D005	revision	