


Statistics					
Description	Symbol	Avg	Max	Min	Min/Avg
Car Park	+	11 lux	20 lux	5 lux	0.45
Car Park	+	23 lux	102 lux	6 lux	0.26
Cycles	+	84 lux	141 lux	47 lux	0.56
Goods In Service Yard	+	32 lux	73 lux	12 lux	0.38
Loading	✗	50 lux	73 lux	25 lux	0.50
Service Road	+	13 lux	33 lux	5 lux	0.38
Service Yard	+	50 lux	127 lux	18 lux	0.36
Walkway	+	8 lux	33 lux	3 lux	0.38
Walkway	+	14 lux	56 lux	3 lux	0.21
Under Canopy	✗	52 lux	60 lux	28 lux	0.54

Symbol	Label	Quantity	Manufacturer	Catalogue Number	Description	Number of Luminaires	Power (Wattage)
A1	13	HOLOPHANE EUROPE LIMITED	DS00.L1A004.NL	D-Series 0 Area Luminaire	1	8006	54
A2	3	HOLOPHANE EUROPE LIMITED	DS00.L1A114.FW	D-Series 1 Area Luminaire	1	11644	88
A3	10	HOLOPHANE EUROPE LIMITED	DS01.2.LA004.FW	D-Series 1 Luminaire	1	10330	286
A5	4	HOLOPHANE EUROPE LIMITED	SCL1A1A14 STD OF W134	City Rex External Lighting Luminaire	1	14380	134
A6	7	HOLOPHANE EUROPE LIMITED	DWL.L1A004.NL W011	Denver D Wall	1	1541	10.3
A4	4	HOLOPHANE EUROPE LIMITED	DS01.2.LA004.FW	D-Series 1 Luminaire	1	10330	286
Z1	12	HOLOPHANE EUROPE LIMITED	PKL.L1A004.DSM	PARADISK	1	6014	71
X1	4	HOLOPHANE EUROPE LIMITED	CSVT.L1A004.NL S1	CSVT LED BATTEN - external luminaire	1	4008	18
B1	6	HOLOPHANE EUROPE LIMITED	DS01.L1A014.S018.NL	Denver D Batten	1	453	6
A4(2)	4	HOLOPHANE EUROPE LIMITED	DS01.2.LA004.FW	D-Series 1 Luminaire	1	10330	372
A4	4	HOLOPHANE EUROPE LIMITED	DS01.2.LA004.FW	D-Series 1 Luminaire	1	10330	286
A4	4	HOLOPHANE EUROPE LIMITED	DS01.2.LA004.FW	D-Series 1 Luminaire	1	10330	286

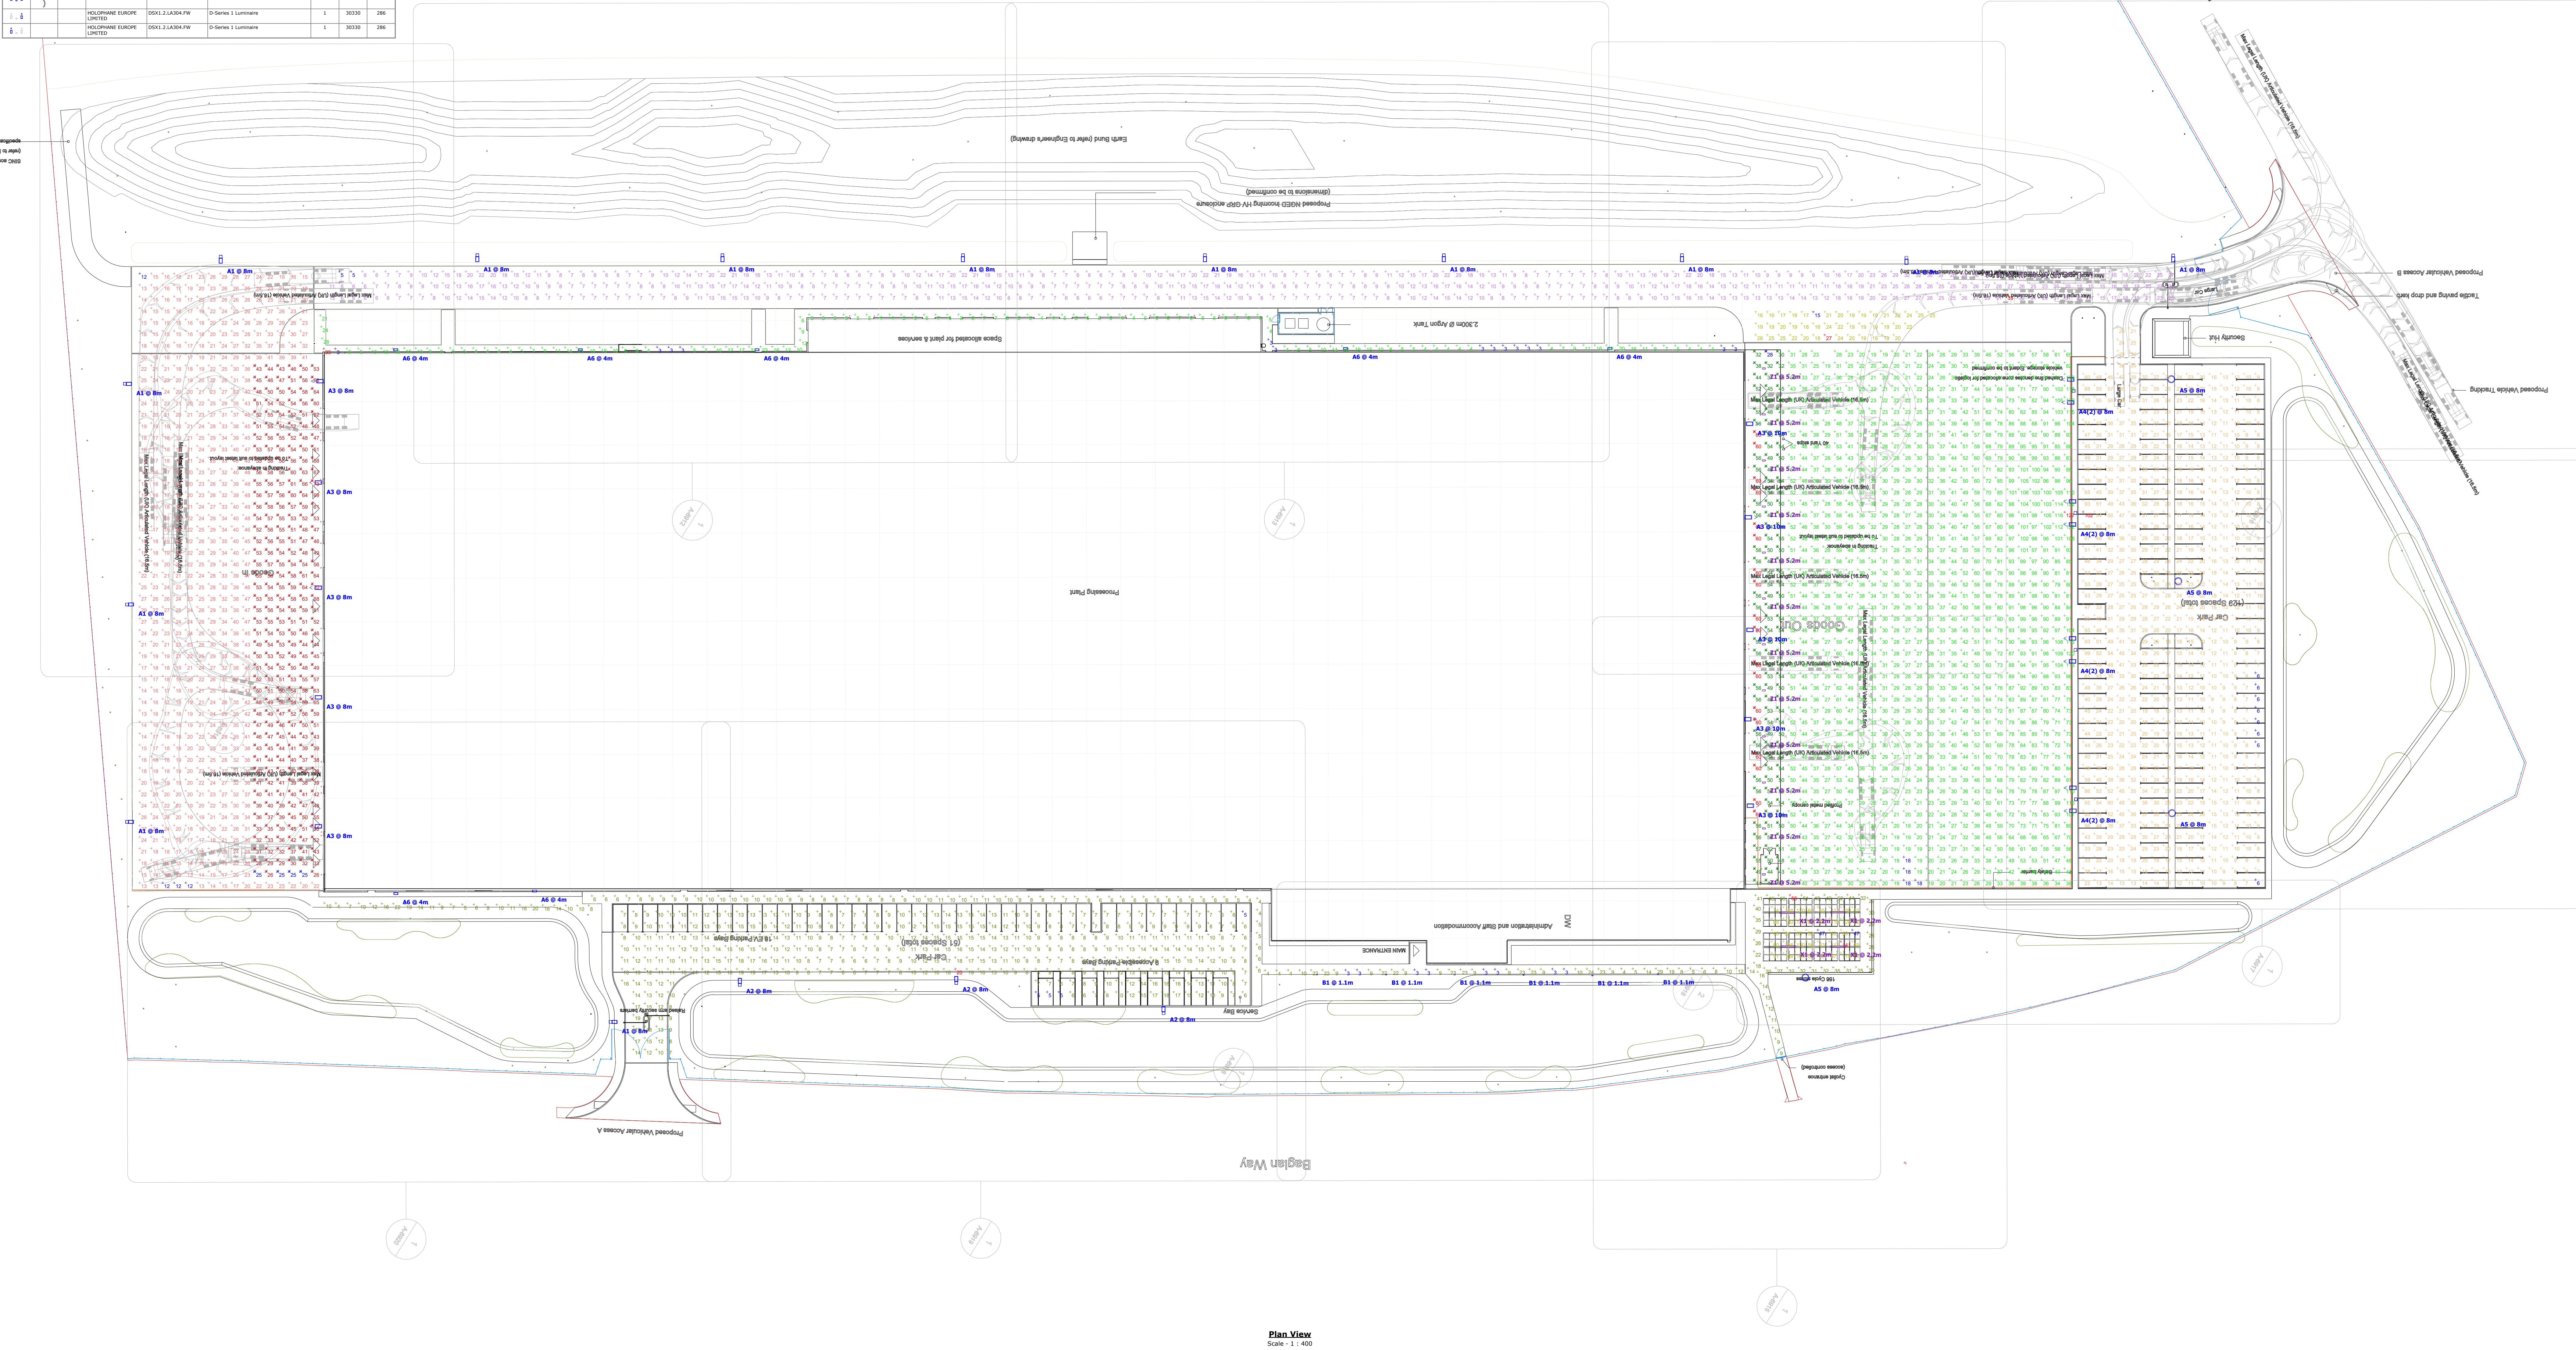

Total Site Area 11.94 Hectares