
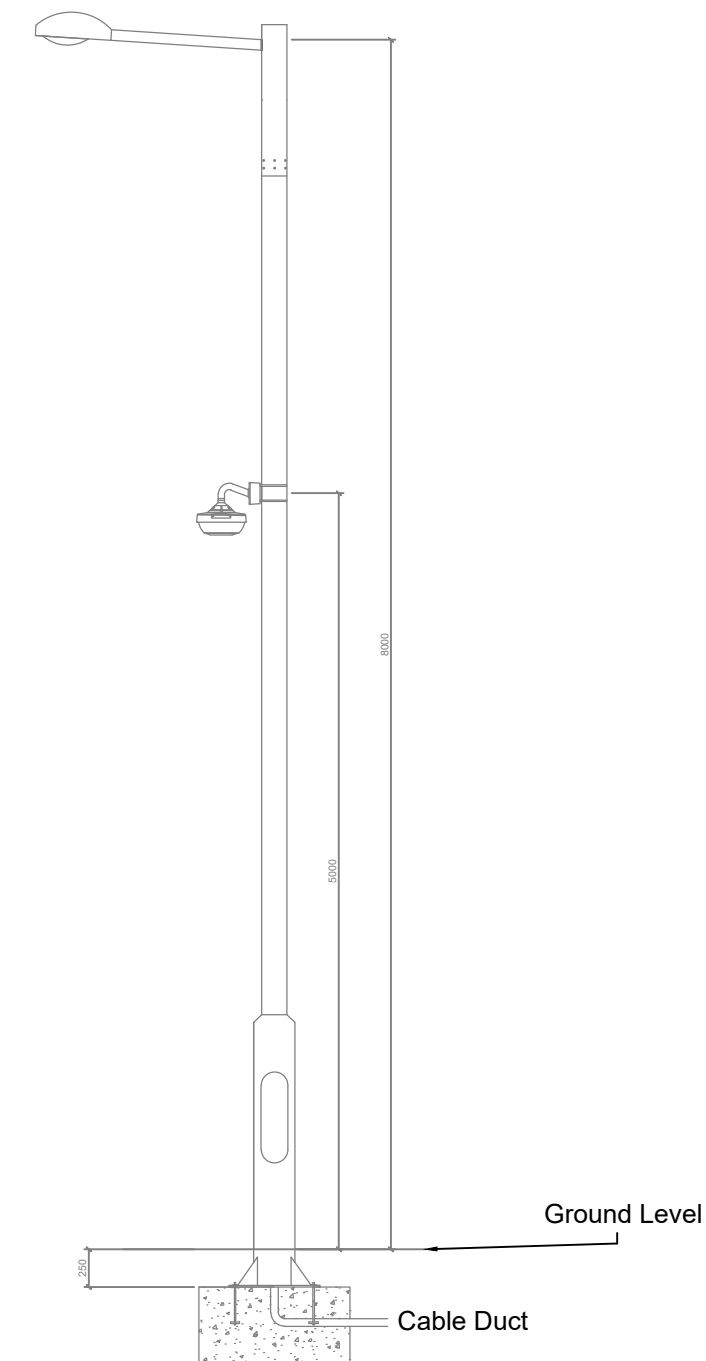
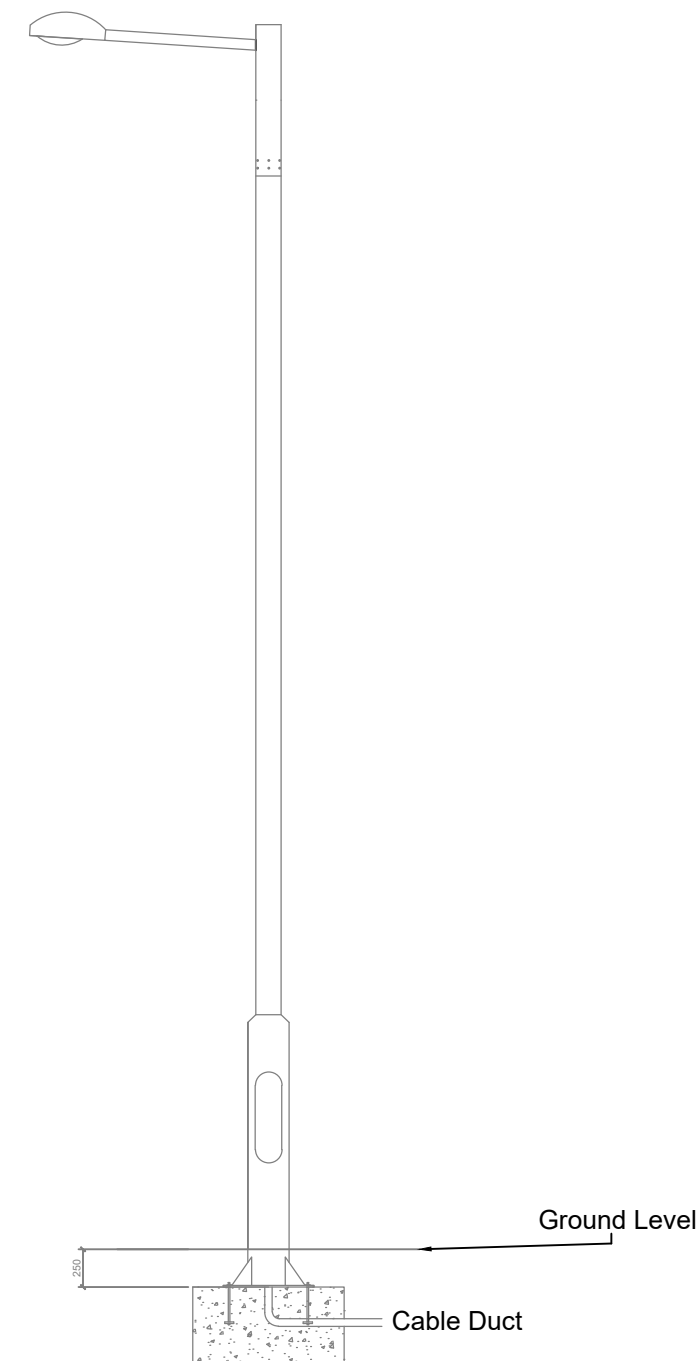


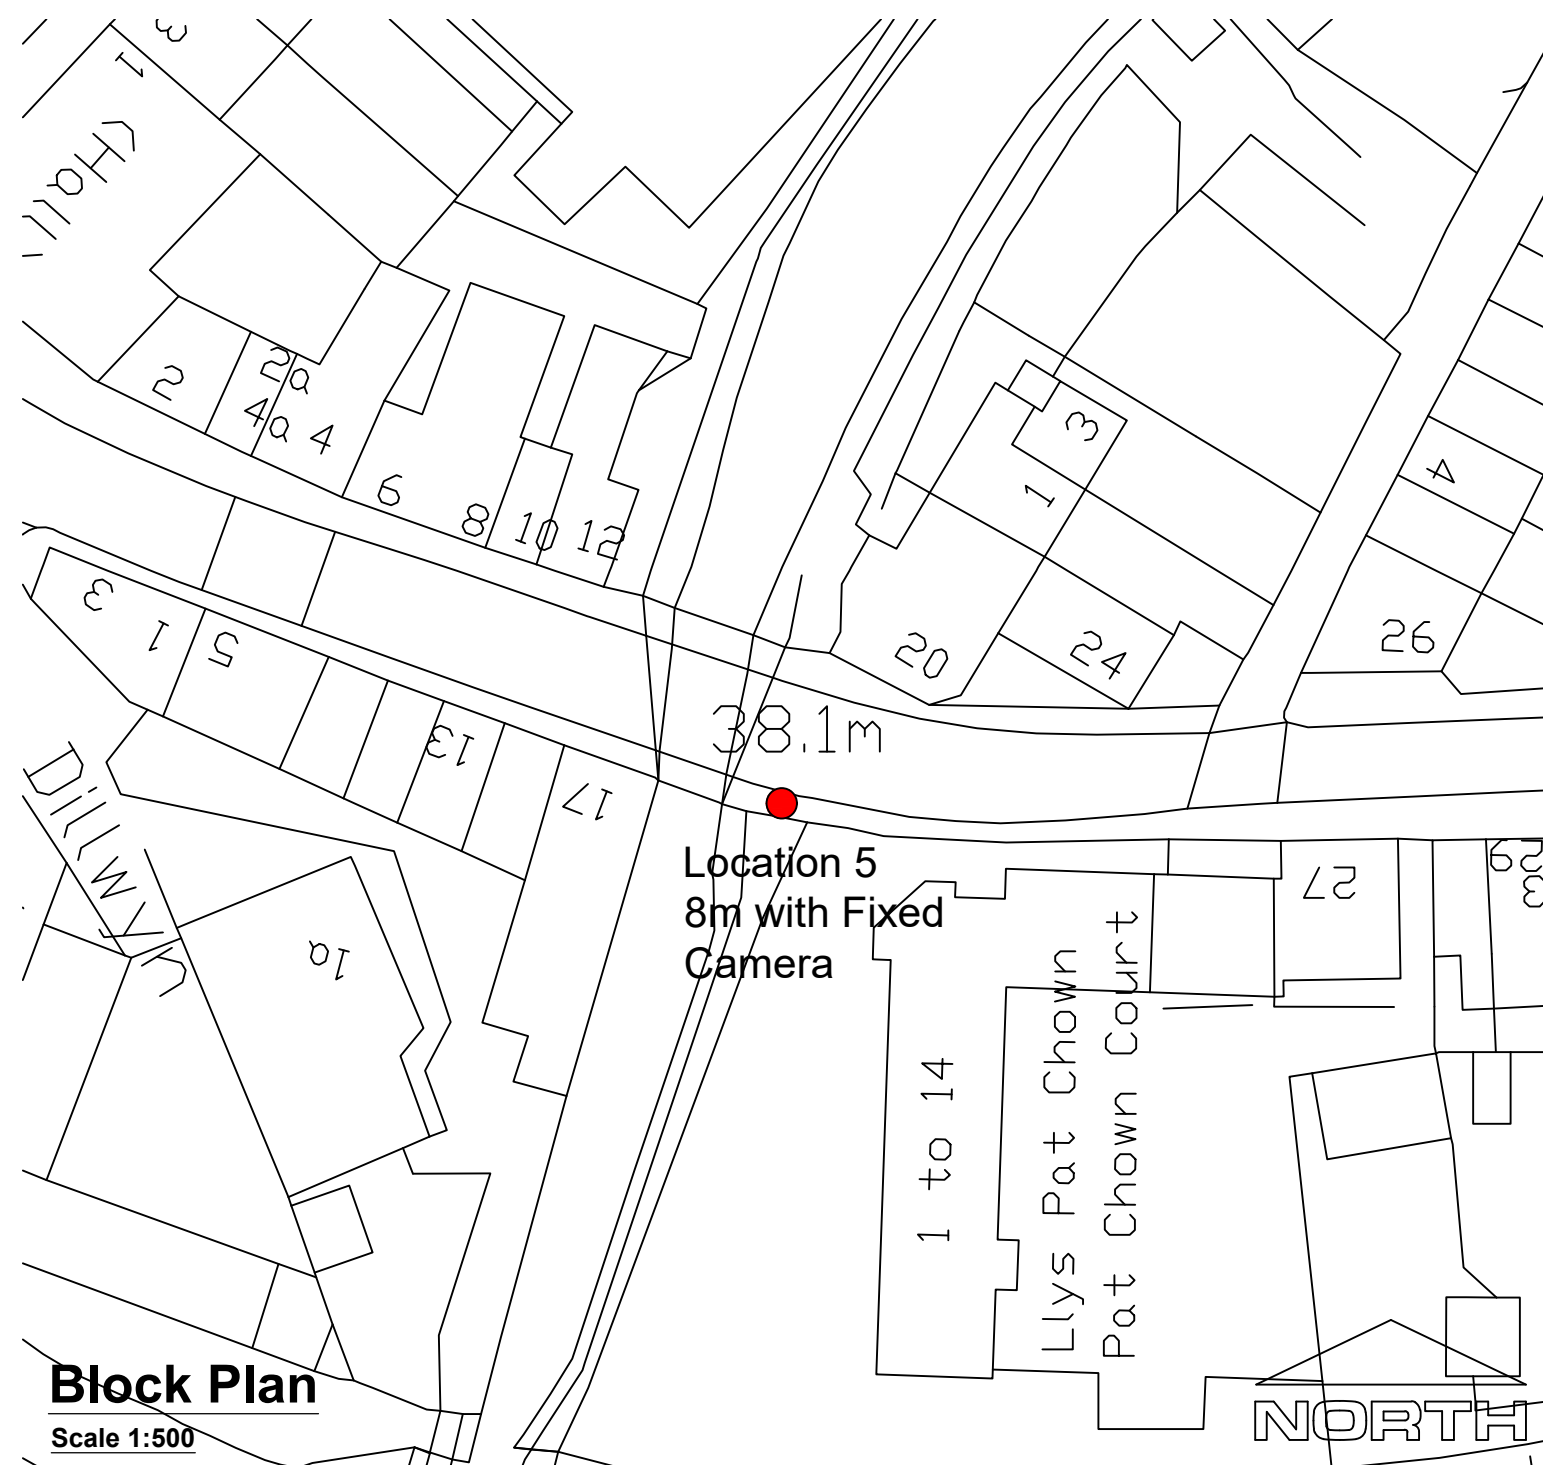

Proposed Elevations

NOTES

1. All dimensions in millimetres unless otherwise stated.

<