


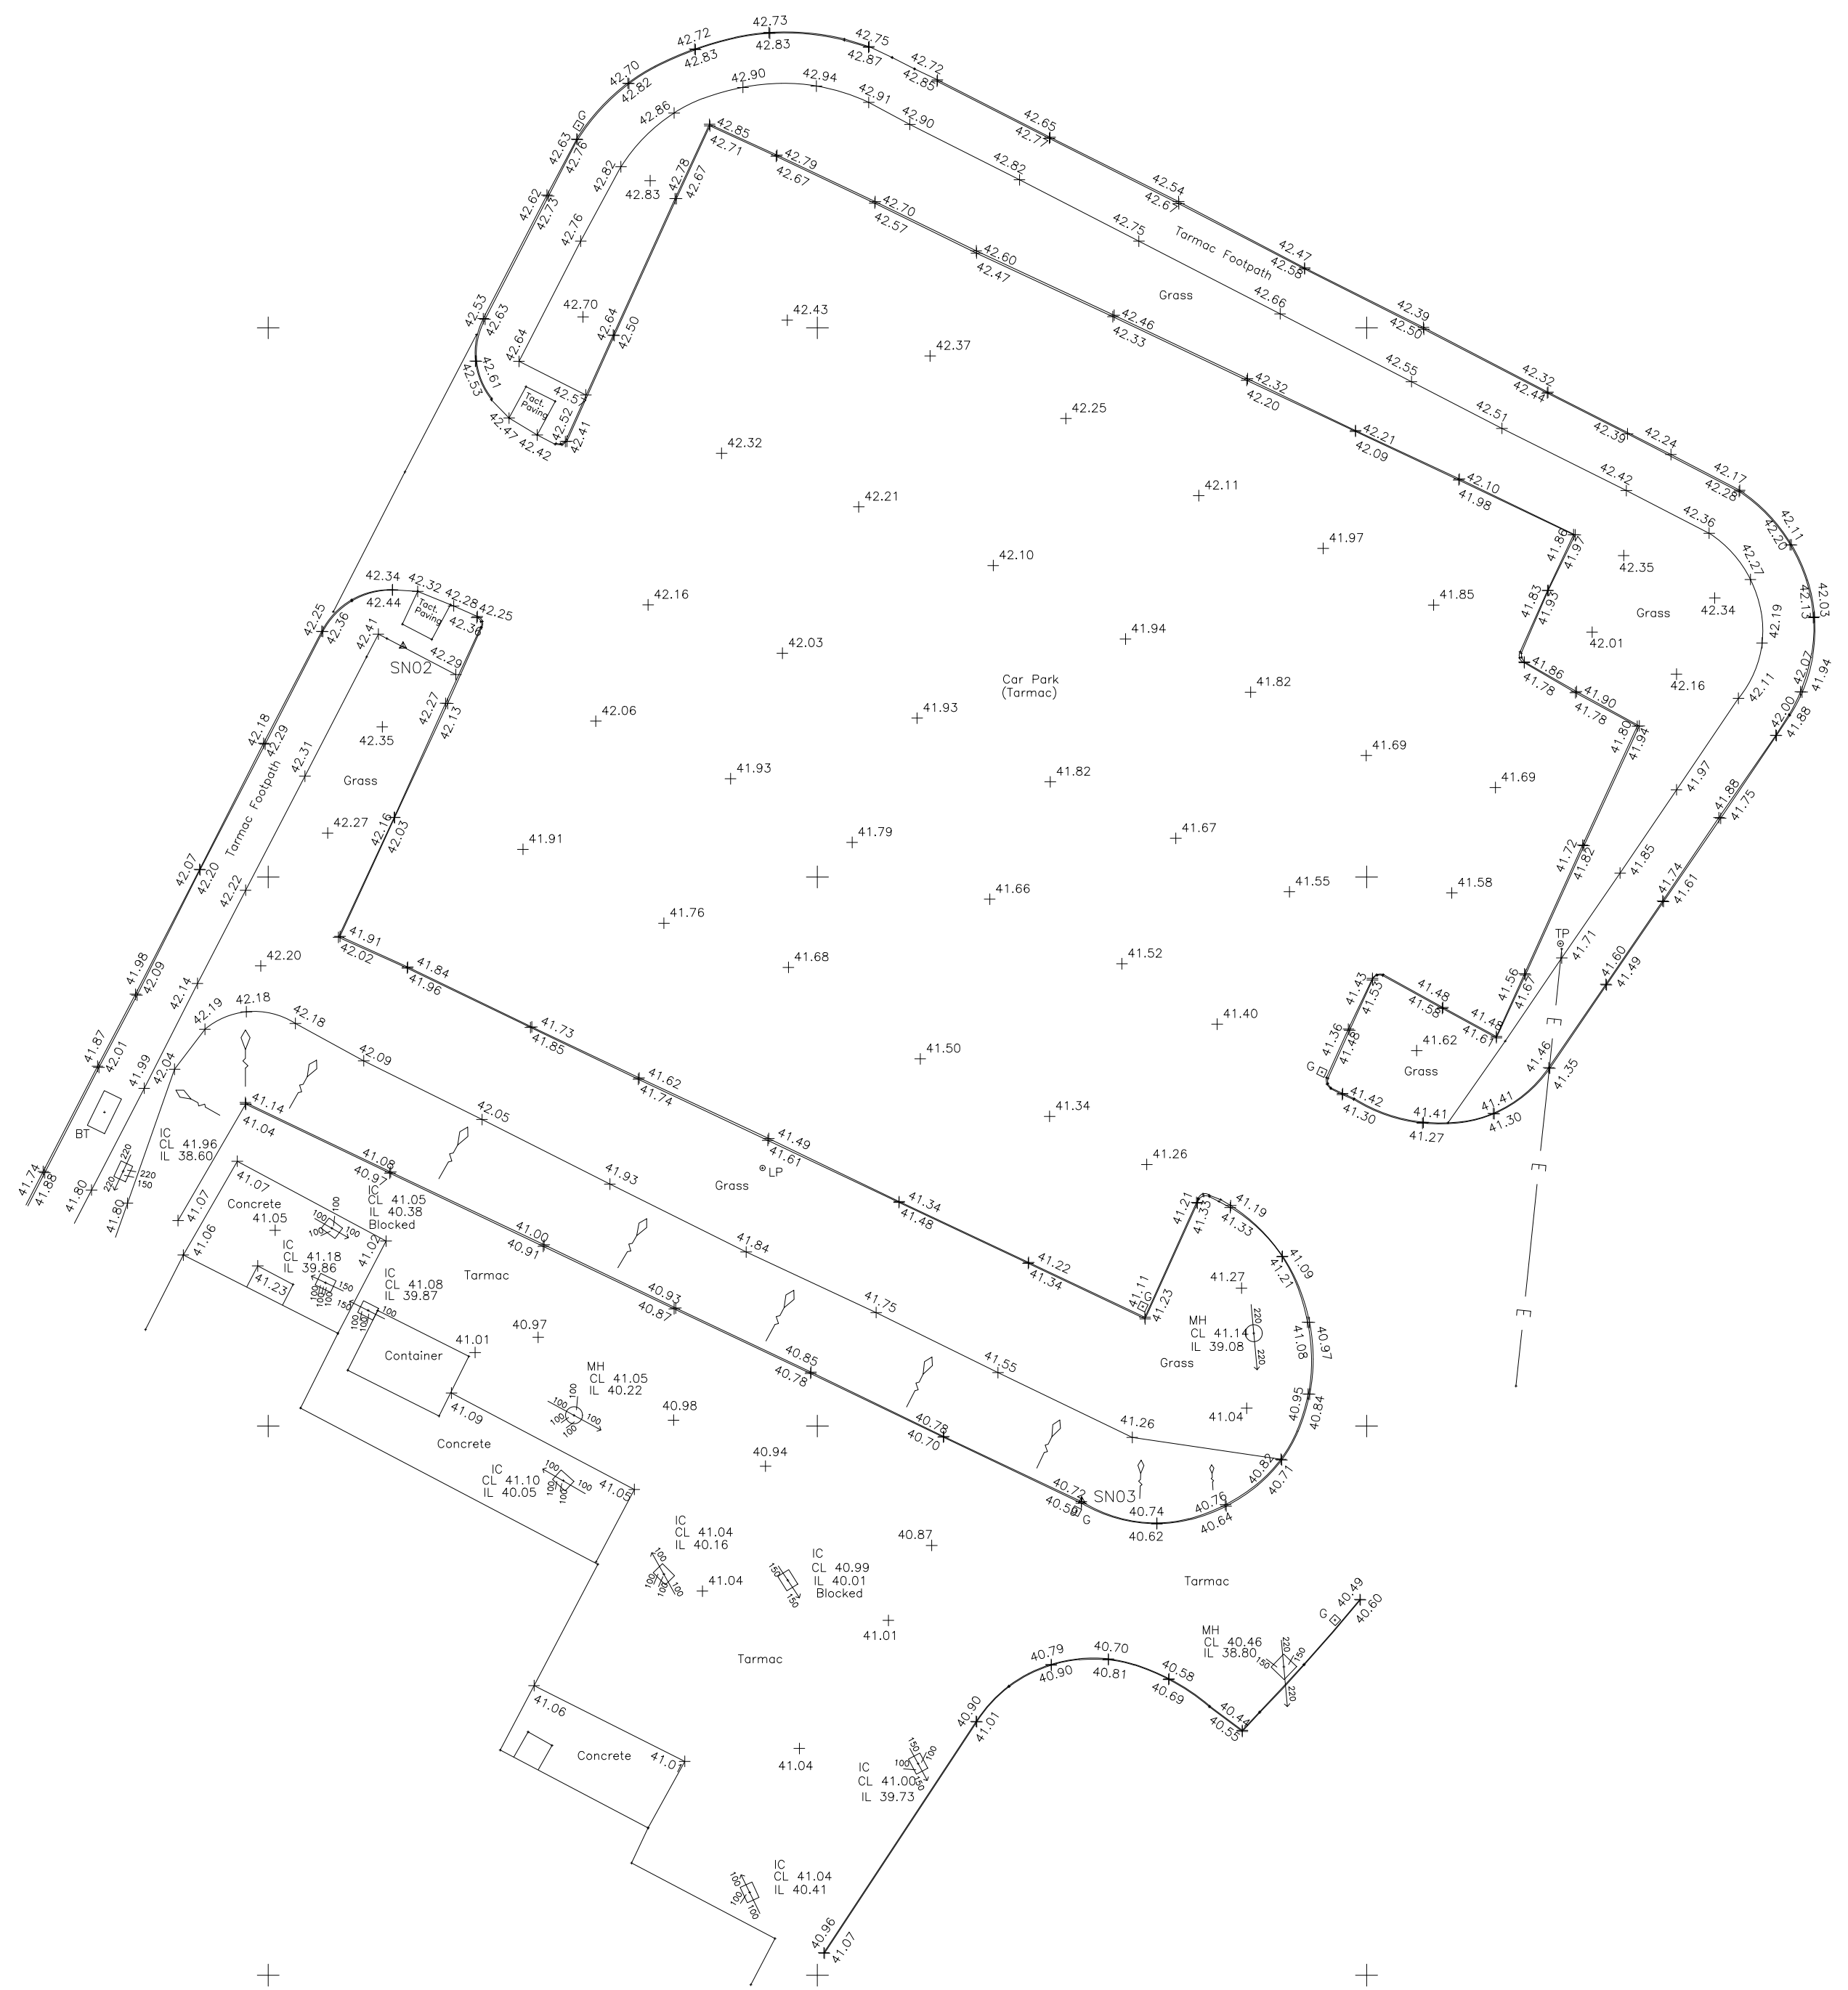

NOTES:

THE PROPERTY OF THIS DRAWING AND DESIGN IS VESTED IN ROGER CASEY ASSOCIATES AND MUST NOT BE COPIED OR REPRODUCED IN ANY WAY WITHOUT THE WRITTEN CONSENT OF ROGER CASEY ASSOCIATES.

THE CONTRACTOR IS TO CHECK ALL LEVELS AND DIMENSIONS BEFORE WORK COMMENCES, AND ANY DISCREPANCIES TO BE REPORTED IMMEDIATELY TO THE CONSULTANTS.

WORK TO FIGURED DIMENSIONS IN PREFERENCE TO SCALING.

THIS DRAWING IS TO BE READ IN CONJUNCTION WITH ALL OTHER ROGER CASEY ASSOCIATES DRAWINGS AND SPECIFICATIONS, AND ALL OTHER CONSULTANTS DRAWINGS AND SPECIFICATIONS RELATING TO THIS PROJECT.

THE CONTRACTOR IS EXPECTED TO SUPPLY AND DO EVERYTHING NECESSARY FOR THE PROPER EXECUTION OF THE WORKS THAT MAY BE REASONABLY INFERRED FROM THE DRAWINGS AND SPECIFICATION, WHETHER REFERRED TO IN DETAIL OR NOT, WITHOUT EXTRA PAYMENT IN RESPECT THEREOF.

SURVEY STATIONS			
Name	Easting	Northing	Height
SN01	278500.491	192523.425	43.334
SN02	278484.908	192488.412	42.385
SN03	278509.629	192457.268	40.733

- | | | |
|---------------|---------------------------|--------|
| _____ | Building | |
| _____ | Road Channel | |
| _____ | Surface Edging | |
| _____ | Kerb (TOP) | |
| _____ E _____ | Overhead Lines - Electric | |
| _____ | Steps | |
| | Top of Bank | |
| | Gully | 192450 |
| + [] C | Inspection Cover | |
| [] C | lamp Post | |
| [] LP | Manhole Round | |
| [] MH | Manhole Square | |
| [] MH | Telegraph Pole | |
| [] TP | Telecom Cover | |
| [] BT | | |

C02	CONSTRUCTION ISSUE	PWILL	PWILL	28/05/18
C01	FIRST ISSUE	PWILL	PWILL	20/11/17
REV	DESCRIPTION	DRAWN	CHECK	DATE

DRAWING STATUS:
A1 - SURVEY



CLIENT:



PROJECT:
NEW CHILD CARE UNIT
WAUN WEN, CWMAFAN,
NEATH PORT TALBOT SA12 9TB


DRAWING TITLE:

EXISTING SITE SURVEY PLAN

A	Invert Levels Added	MP
REV.	NATURE OF REVISION	INIT.

SURVEY BY JOHN VINCENT SURVEYS LTD SUITE 12 OLD TOWN HALL LLEWELLYN STREET PENTRE RHONDDA CYNON TAF CF41 7BT TEL. (01792) 812468 DATE JUNE 2023		
DRAWING NO.		1154/22

WAUN WEN CWMAVON SITE SURVEY
--

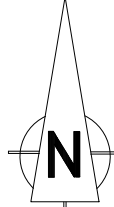TRJ BETWS IND. PARK FOUNDRY ROAD AMMANFORD CARMARTHENSHIRE SA18 2LS SCALE 1/2000 @ A1 LEVELS RELATED TO ORDNANCE SURVEY G.P.S. DATUM	
---	---

THIS DRAWING REMAINS THE PROPERTY OF JVS LTD UNTIL ALL FEES ARE PAID IN FULL

ORIGINAL DRAWING A1 © Roger Casey Associates Limited 2024		DRAWN BY: PWJL	DESIGN BY: -	CHECKED BY: RSC	DATE: 29/06/23	SCALE: 1:200
RCA PROJECT REFERENCE No.: 21713		DRAWING No.: 2455 -RCA-01-ZZ-DR -C- 01				REVISION: C02