


DO NOT SCALE


Millimetres



0 10 100

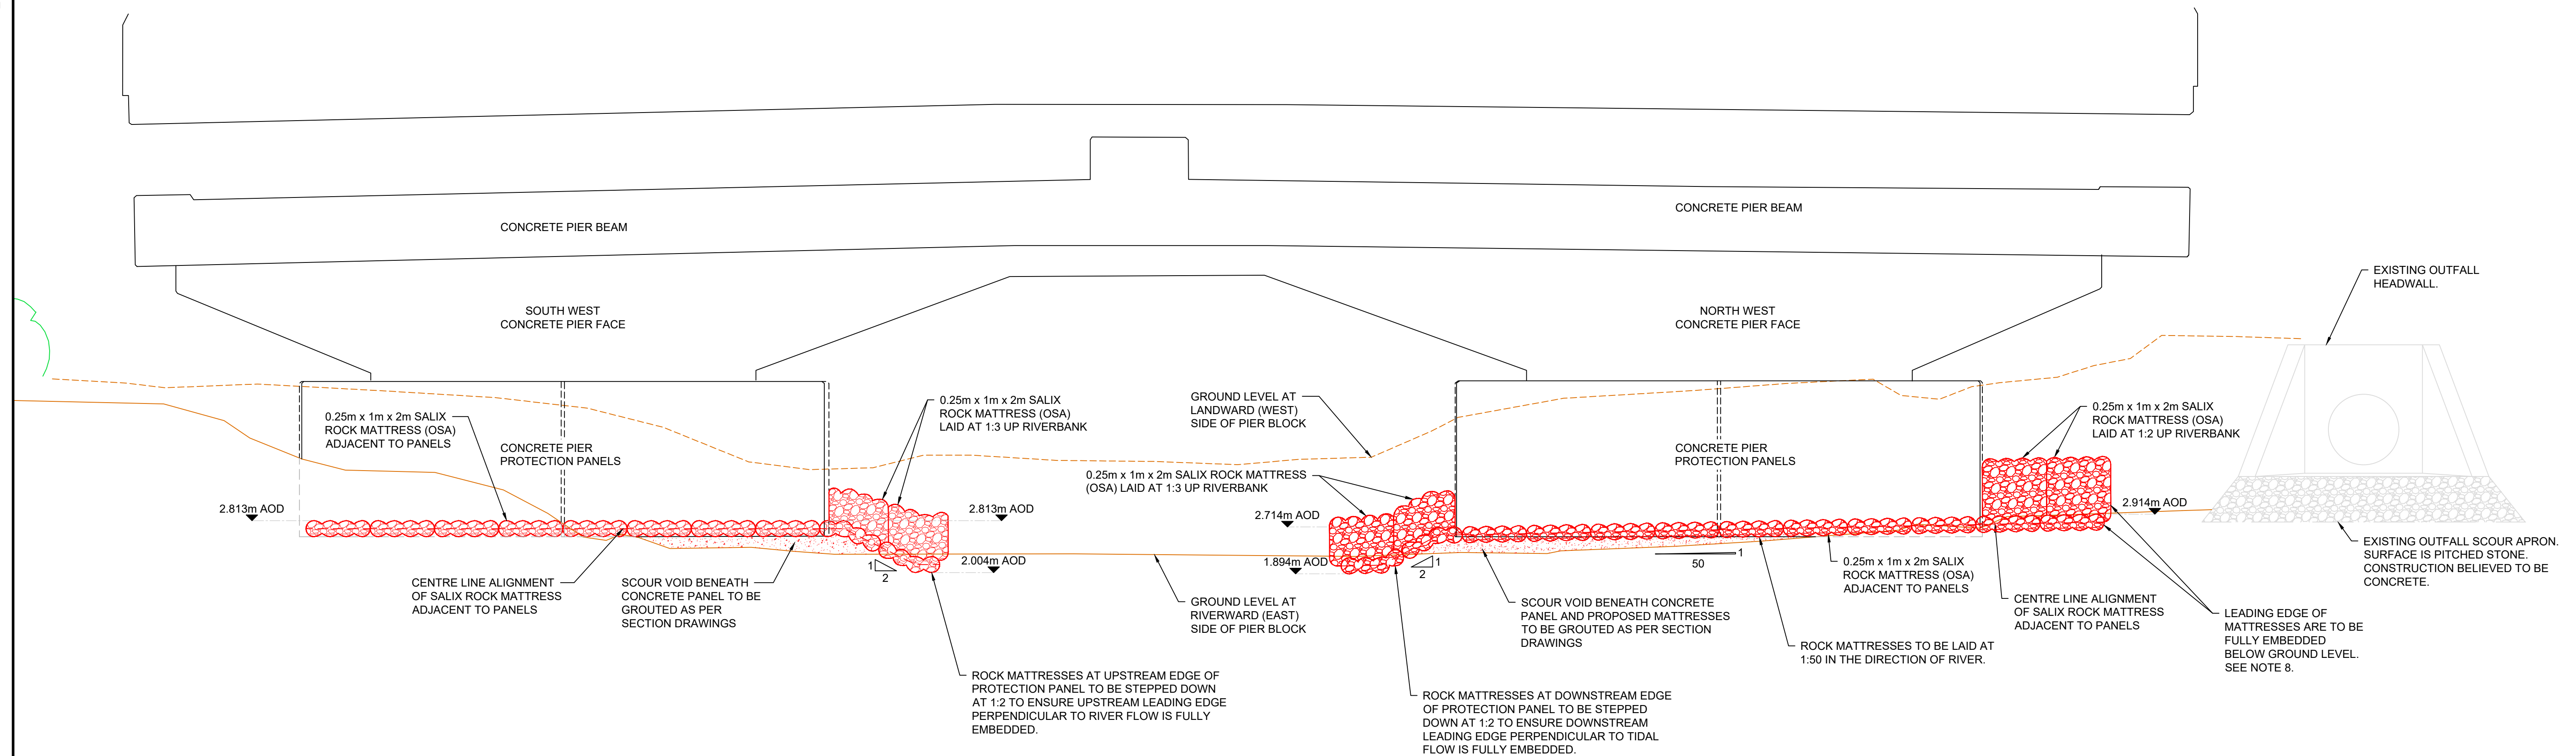

A RIGHT BANK PIER ELEVATION AT FRONT FACE OF CONCRETE PROTECTION PANELS
000001 1:50

THIS MAP IS REPRODUCED FROM ORDNANCE SURVEY MATERIAL WITH THE PERMISSION OF ORDNANCE SURVEY ON BEHALF OF THE CONTROLLER OF HIS MAJESTY'S STATIONERY OFFICE. © CROWN COPYRIGHT. UNAUTHORISED REPRODUCTION INFRINGES CROWN COPYRIGHT AND MAY LEAD TO PROSECUTION OR CIVIL PROCEEDINGS. WELSH GOVERNMENT. 100021874. 2023

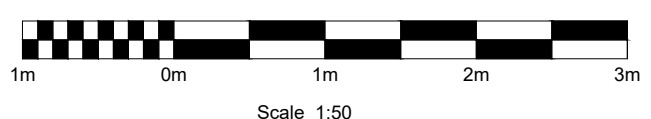

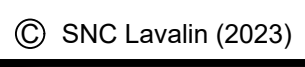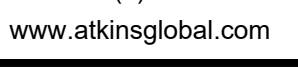GENERAL NOTES:										SAFETY, HEALTH AND ENVIRONMENTAL INFORMATION										Drawing Subtitle										Status	Project Title	
1. ALL DIMENSIONS ARE IN METRES UNLESS NOTED OTHERWISE.																				In addition to the hazards/risks normally associated with the types of work detailed on this drawing, note the following significant residual risks (Reference shall also be made to the design hazard log).										WORK IN PROGRESS										S0	BD97 2023-24 Delivery Programme	
2. ALL LEVELS IN METRES ABOVE ORDNANCE DATUM.										Construction WORKING ADJACENT TO LIVE SERVICES, WORKING ADJACENT TO LIVE TRAFFIC.										Description										ATKINS Member of the SNC-Lavalin Group										West Glamorgan House 12 Orchard Street Swansea West Glamorgan SA1 5AD Tel: +44 (0)1792 641172 Fax: +44 (0)1792 472019 www.atkinsglobal.com										SCOUR PROTECTION PIER ELEVATION	
3. ONLY WRITTEN DIMENSIONS SHALL BE USED, DO NOT SCALE.																				Status	
4. STRUCTURE DETAILS AND GROUND FEATURES BASED ON SURVEY UNDERTAKEN BY INFOMAP IN DECEMBER 2023.										Maintenance / Cleaning WORKING ADJACENT TO LIVE SERVICES, WORKING ADJACENT TO LIVE TRAFFIC.										Description										Copyright © SNC Lavalin (2023)	
5. ROCK MATTRESS ANCHORS OMITTED FOR CLARITY.																				Status	
6. ROCK ROLLS AT SOUTH WEST PIER OMITTED FOR CLARITY.										Use NONE										Description										Client										  Yn gwerthio ar ran Uyweddreith Cymru Working on behalf of the Welsh Government										Drawing Number Project FD11_201 - ATK - SGN - SWTRA - DR - CB - 000004	
7. EXISTING BARBED WIRE FENCE OMITTED FOR CLARITY BUT WILL REQUIRE REMOVAL AND REINSTATEMENT.																				Status	
										FOR INFORMATION										Description	
										WORKING ADJACENT TO LIVE SERVICES, WORKING ADJACENT TO LIVE TRAFFIC.										Status										Revision										Drawn										Checked										Reviewed										Authorised										Issue Date										Location										Original Size:										Scale:										Project Ref. No:										Sheet:										of										Rev:									
																				S0										P01.1										---										---										---										---										---										---										---										A1										1:50										5223107										of										P01.1									