


		EXPLORATORY HOLE PHOTOGRAPHS				Exploratory Hole
						S2-BH214
Project	Global Centre of Rail Excellence (GCRE) Stage 2	Easting	282392.04	Equipment	Beretta T44	Sheet 5 of 7
Client	Walters UK Ltd	Northing	211929.31	Method	IP/RO/RC	
Project No	G23012	Level	222.21 mAOD	Termination Reason	Scheduled depth	

Jackson Geoservices
Unit B3, Fram Enterprise Centre
Parc Busnes Edwards, Llantrisant
Pontyclun, CF72 8QZ

Email: team@jacksongeo.co.uk
Telephone: 02920 099 769



Project Name	GCRE STAGE 2	Project Number	G23012
Client	WALTERS GROUP	Date	22 MAY 2023
Exploratory Hole Number	S2-BH214	Box / Face Number	
Depth (m) from	31.00 to 32.50	Engineer	A

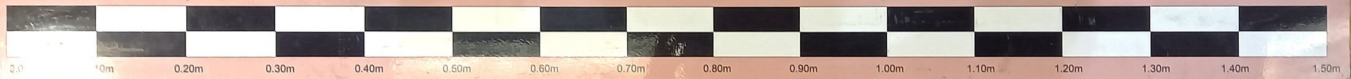



S2-BH214 31.00 m to 32.50 m

Jackson Geoservices
Unit B3, Fram Enterprise Centre
Parc Busnes Edwards, Llantrisant
Pontyclun, CF72 8QZ

Email: team@jacksongeo.co.uk
Telephone: 02920 099 769



Project Name	GCRE STAGE 2	Project Number	G23012
Client	WALTERS GROUP	Date	22 MAY 2023
Exploratory Hole Number	S2-BH214	Box / Face Number	
Depth (m) from	32.50 to 34.00	Engineer	A





S2-BH214 32.50 m to 34.00 m

		EXPLORATORY HOLE PHOTOGRAPHS				Exploratory Hole
						S2-BH214
Project	Global Centre of Rail Excellence (GCRE) Stage 2	Easting	282392.04	Equipment	Beretta T44	Sheet 7 of 7
Client	Walters UK Ltd	Northing	211929.31	Method	IP/RO/RC	
Project No	G23012	Level	222.21 mAOD	Termination Reason	Scheduled depth	

Jackson Geoservices
Unit B3, Fram Enterprise Centre
Parc Busnes Edwards, Llantrisant
Pontyclun, CF72 8QZ

Email: team@jacksongeo.co.uk
Telephone: 02920 099 769



Project Name	GCRE STAGE 2	Project Number	G23012
Client	WALTERS GROUP	Date	22 MAY 2023
Exploratory Hole Number	S2-BH214	Box / Face Number	
Depth (m) from	3700 to 3850	Engineer	A






S2-BH214 37.00 m to 38.50 m

Jackson Geoservices
Unit B3, Fram Enterprise Centre
Parc Busnes Edwards, Llantrisant
Pontyclun, CF72 8QZ

Email: team@jacksongeo.co.uk
Telephone: 02920 099 769




Project Name	GCRE STAGE 2	Project Number	G23012
Client	WALTERS GROUP	Date	22 MAY 2023
Exploratory Hole Number	S2-BH214	Box / Face Number	
Depth (m) from	3850 to 4000	Engineer	A






S2-BH214 38.50 m to 40.00 m

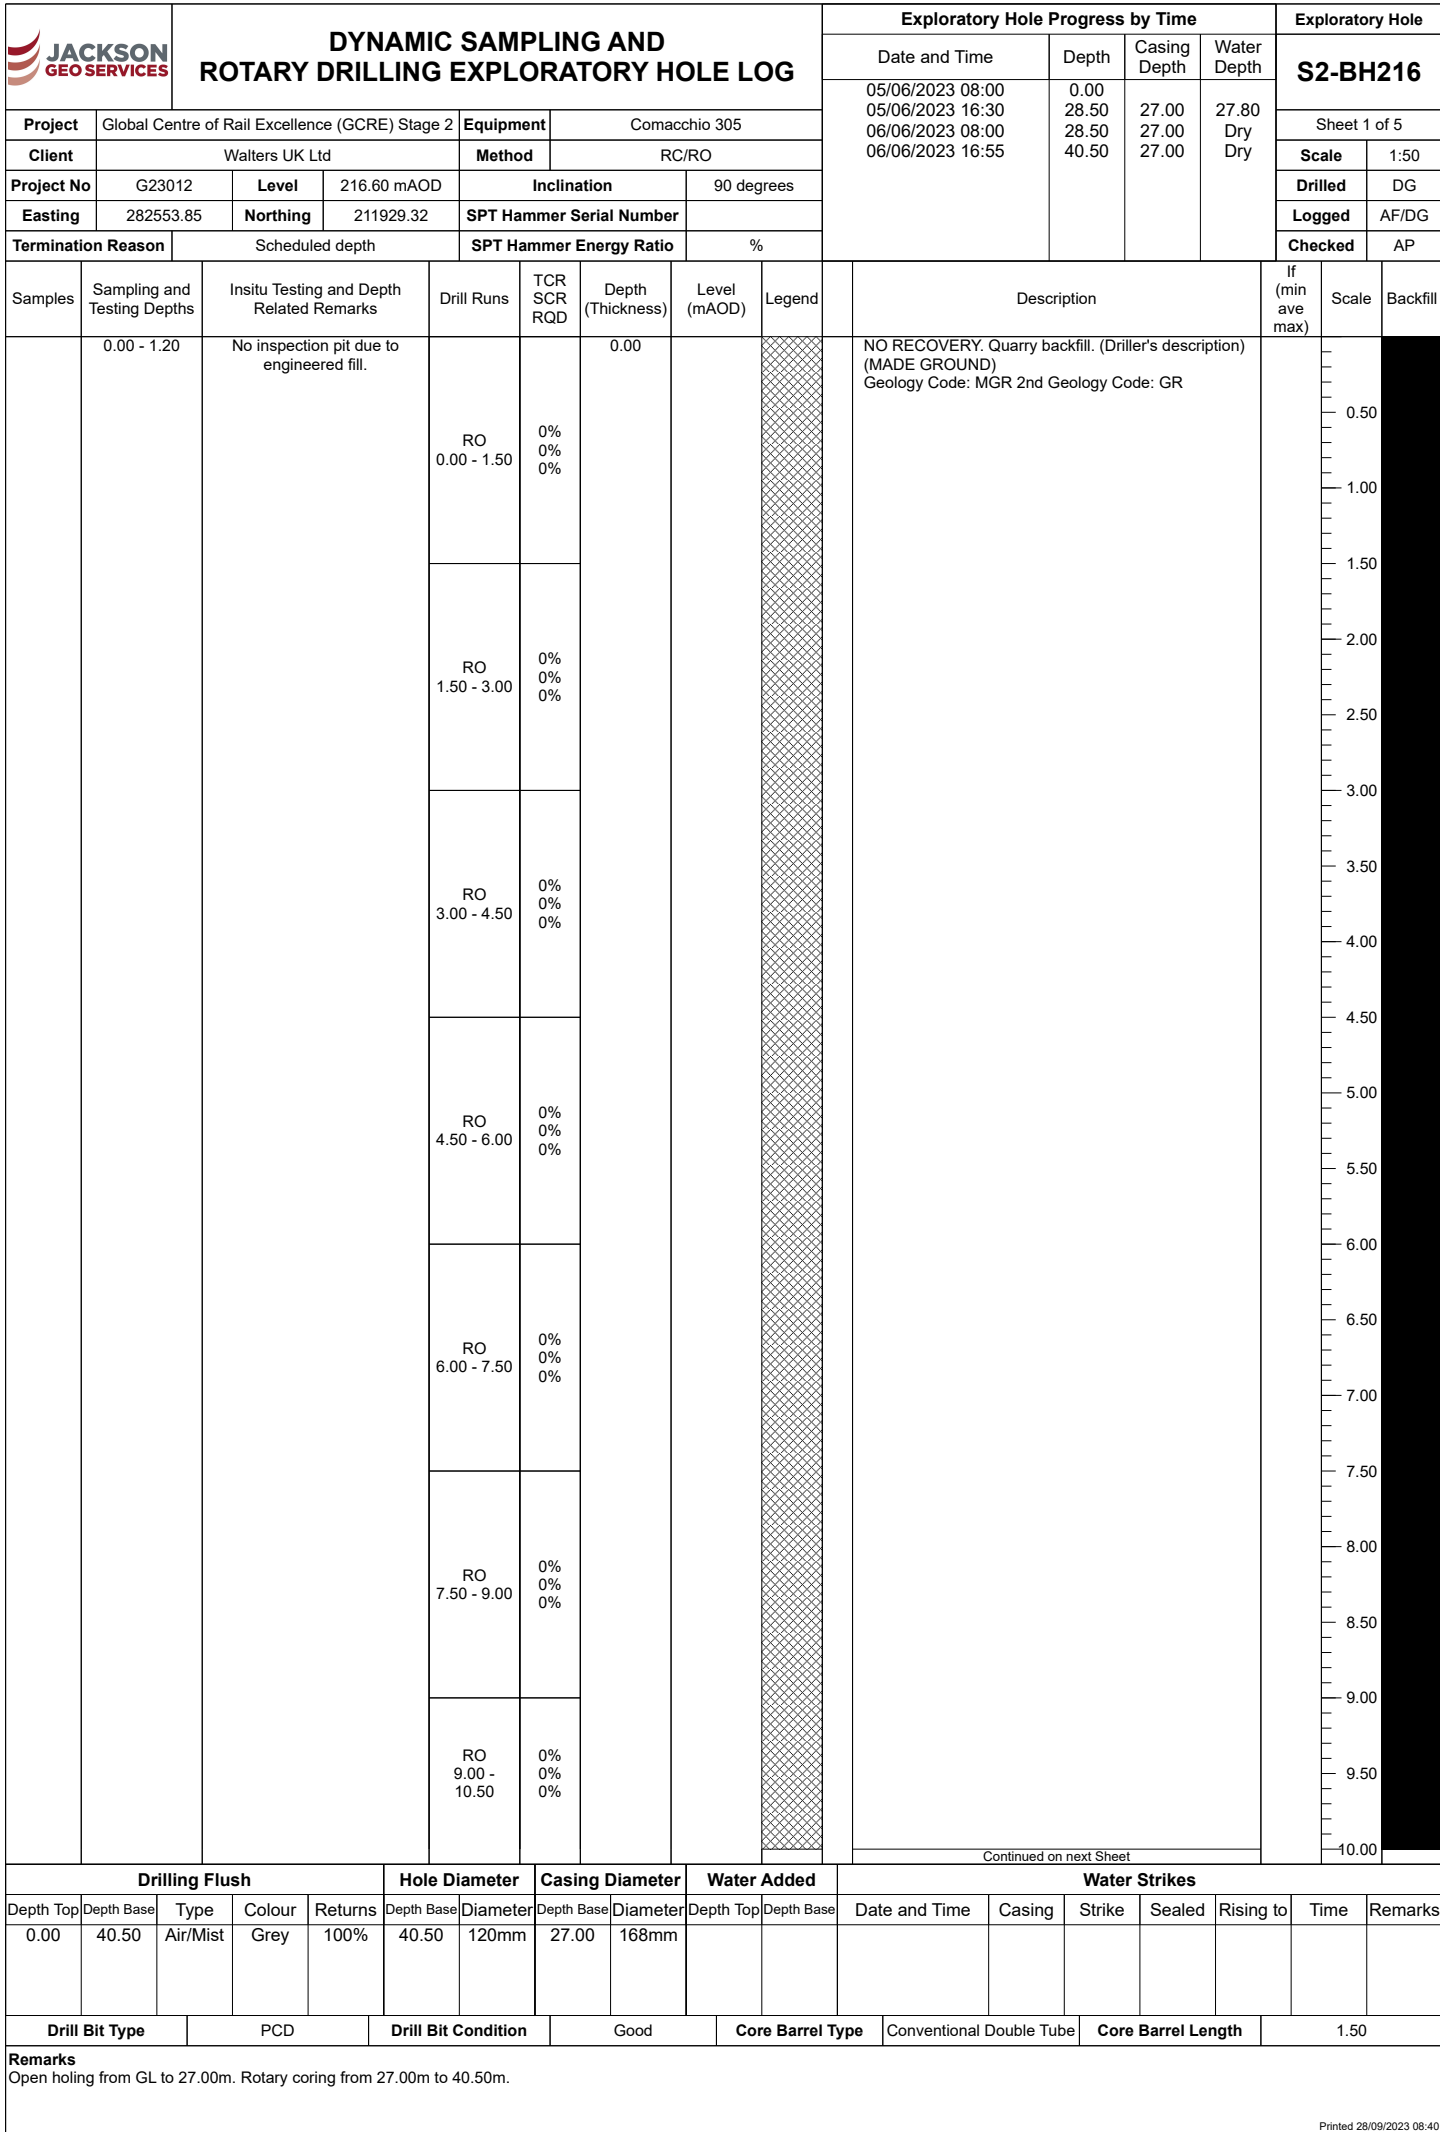

		DYNAMIC SAMPLING AND ROTARY DRILLING EXPLORATORY HOLE LOG						Exploratory Hole Progress by Time				Exploratory Hole					
								Date and Time		Depth	Casing Depth	Water Depth	S2-BH216				
Project		Global Centre of Rail Excellence (GCRE) Stage 2				Equipment		Comacchio 305				Sheet 2 of 5					
Client		Walters UK Ltd				Method		RC/RO				Scale	1:50				
Project No		G23012		Level		216.60 mAOD		Inclination		90 degrees		Drilled	DG				
Easting		282553.85		Northing		211929.32		SPT Hammer Serial Number				Logged	AF/DG				
Termination Reason		Scheduled depth				SPT Hammer Energy Ratio		%				Checked	AP				
Samples	Sampling and Testing Depths	Insitu Testing and Depth Related Remarks				Drill Runs	TCR SCR RQD	Depth (Thickness)	Level (mAOD)	Legend	Description	If (min ave max)	Scale	Backfill			
											NO RECOVERY. Quarry backfill. (Driller's description) (MADE GROUND) Geology Code: MGR 2nd Geology Code: GR						
						RO 10.50 - 12.00	0% 0% 0%						10.50				
													11.00				
													11.50				
													12.00				
						RO 12.00 - 13.50	0% 0% 0%						12.50				
													13.00				
													13.50				
													14.00				
						RO 13.50 - 15.00	0% 0% 0%						14.50				
													15.00				
													15.50				
						RO 15.00 - 16.50	0% 0% 0%						16.00				
													16.50				
													17.00				
						RO 16.50 - 18.00	0% 0% 0%						17.50				
													18.00				
													18.50				
						RO 18.00 - 19.50	0% 0% 0%						19.00				
													19.50				
													20.00				
Continued on next Sheet																	
Drilling Flush					Hole Diameter		Casing Diameter		Water Added		Water Strikes						
Depth Top	Depth Base	Type	Colour	Returns	Depth Base	Diameter	Depth Base	Diameter	Depth Top	Depth Base	Date and Time	Casing	Strike	Sealed	Rising to	Time	Remarks
0.00	40.50	Air/Mist	Grey	100%	40.50	120mm	27.00	168mm									
Drill Bit Type		PCD		Drill Bit Condition		Good		Core Barrel Type		Conventional Double Tube		Core Barrel Length		1.50			
Remarks Open holing from GL to 27.00m. Rotary coring from 27.00m to 40.50m.																	
Printed 28/09/2023 08:40																	

		DYNAMIC SAMPLING AND ROTARY DRILLING EXPLORATORY HOLE LOG						Exploratory Hole Progress by Time				Exploratory Hole					
								Date and Time		Depth	Casing Depth	Water Depth	S2-BH216				
Project		Global Centre of Rail Excellence (GCRE) Stage 2				Equipment		Comacchio 305				Sheet 3 of 5					
Client		Walters UK Ltd				Method		RC/RO				Scale	1:50				
Project No		G23012		Level		216.60 mAOD		Inclination		90 degrees		Drilled	DG				
Easting		282553.85		Northing		211929.32		SPT Hammer Serial Number				Logged	AF/DG				
Termination Reason		Scheduled depth				SPT Hammer Energy Ratio		%				Checked	AP				
Samples	Sampling and Testing Depths	Insitu Testing and Depth Related Remarks				Drill Runs	TCR SCR RQD	Depth (Thickness)	Level (mAOD)	Legend	Description	If (min ave max)	Scale	Backfill			
					RO 19.50 - 21.00	0% 0% 0%					NO RECOVERY. Quarry backfill. (Driller's description) (MADE GROUND) Geology Code: MGR 2nd Geology Code: GR		20.50				
					RO 21.00 - 22.50	0% 0% 0%							21.00				
													21.50				
													22.00				
													22.50				
					RO 22.50 - 24.00	0% 0% 0%							23.00				
													23.50				
					RO 24.00 - 25.50	0% 0% 0%							24.00				
24.50																	
RO 25.50 - 27.00	0% 0% 0%	25.00															
		25.50															
RO 25.50 - 27.00	0% 0% 0%	26.00															
		26.50															
RC 27.00 - 28.50	80% 13% 0%	27.00															
		27.50															
RC 28.50 - 30.00	87% 47% 7%	28.00															
		28.50															
										Possible COBBLES and BOULDERS. Recovered as light grey slightly silty angular to subrounded medium to coarse GRAVEL of sandstone with high cobble content and medium boulder content. Cobbles and boulders are of strong fine grained sandstone. (MADE GROUND) Geology Code: MGR 2nd Geology Code: GR		29.00					
												29.50					
Continued on next Sheet														30.00			
Drilling Flush					Hole Diameter		Casing Diameter		Water Added		Water Strikes						
Depth Top	Depth Base	Type	Colour	Returns	Depth Base	Diameter	Depth Base	Diameter	Depth Top	Depth Base	Date and Time	Casing	Strike	Sealed	Rising to	Time	Remarks
0.00	40.50	Air/Mist	Grey	100%	40.50	120mm	27.00	168mm									
Drill Bit Type		PCD		Drill Bit Condition		Good		Core Barrel Type		Conventional Double Tube		Core Barrel Length		1.50			
Remarks Open holing from GL to 27.00m. Rotary coring from 27.00m to 40.50m.																	

		DYNAMIC SAMPLING AND ROTARY DRILLING EXPLORATORY HOLE LOG						Exploratory Hole Progress by Time				Exploratory Hole					
								Date and Time		Depth	Casing Depth	Water Depth	S2-BH216				
Project		Global Centre of Rail Excellence (GCRE) Stage 2				Equipment		Comacchio 305				Sheet 4 of 5					
Client		Walters UK Ltd				Method		RC/RO				Scale	1:50				
Project No		G23012		Level		216.60 mAOD		Inclination		90 degrees		Drilled	DG				
Easting		282553.85		Northing		211929.32		SPT Hammer Serial Number				Logged	AF/DG				
Termination Reason		Scheduled depth				SPT Hammer Energy Ratio		%				Checked	AP				
Samples	Sampling and Testing Depths		Insitu Testing and Depth Related Remarks			Drill Runs	TCR SCR RQD	Depth (Thickness)	Level (mAOD)	Legend	Description	If (min ave max)	Scale	Backfill			
101 C	31.26 - 31.44					RC 30.00 - 31.50	53% 33% 12%	31.00	185.60		Possible COBBLES and BOULDERS. Recovered as light grey slightly silty angular to subrounded medium to coarse GRAVEL of sandstone with high cobble content and medium boulder content. Cobbles and boulders are of strong fine grained sandstone. (MADE GROUND) Geology Code: MGR 2nd Geology Code: GR 30.00m - 31.50m Minimal recovery. Core loss presumed to be weaker/ more weathered material.	Set 1 NI 20 350	30.50				
102 C	32.12 - 32.35					RC 31.50 - 33.00	93% 67% 53%				Strong to very strong grey fine to medium grained SANDSTONE locally grading to dark grey strong siltstone with rare plant fossils. Weathering: Dark grey black locally orangish brown non penetrative staining on fracture surfaces. Discontinuities: 0 to 10 degree extremely closely to very closely spaced becoming closely spaced undulating and stepped rough locally smooth tight and incipient bedding fractures. Locally with <1mm silt infill. Occasional 75 to 85 degree undulating rough tight joints with <1mm silt infill. (SOUTH WALES MIDDLE COAL MEASURES) Geology Code: SWCM 2nd Geology Code: SST		31.00				
103 C	35.15 - 35.36					RC 33.00 - 34.50	77% 47% 0%	(9.50)			34.70m - 35.00m Dark grey strong siltstone.		32.00				
						RC 34.50 - 36.00	100% 93% 67%						32.50				
						RC 36.00 - 37.50	100% 97% 57%						33.00				
						RC 37.50 - 39.00	100% 73% 30%						33.50				
						RC 39.00 - 40.50	100% 80% 47%						34.00				
Continued on next Sheet														34.50			
Drilling Flush					Hole Diameter		Casing Diameter		Water Added		Water Strikes						
Depth Top	Depth Base	Type	Colour	Returns	Depth Base	Diameter	Depth Base	Diameter	Depth Top	Depth Base	Date and Time	Casing	Strike	Sealed	Rising to	Time	Remarks
0.00	40.50	Air/Mist	Grey	100%	40.50	120mm	27.00	168mm									
Drill Bit Type		PCD		Drill Bit Condition		Good		Core Barrel Type		Conventional Double Tube		Core Barrel Length		1.50			
Remarks Open holing from GL to 27.00m. Rotary coring from 27.00m to 40.50m.																	

Printed 28/09/2023 08:40

		DYNAMIC SAMPLING AND ROTARY DRILLING EXPLORATORY HOLE LOG										Exploratory Hole Progress by Time							Exploratory Hole	
												Date and Time		Depth	Casing Depth	Water Depth	S2-BH216			
Project		Global Centre of Rail Excellence (GCRE) Stage 2				Equipment		Comacchio 305				Sheet 5 of 5								
Client		Walters UK Ltd				Method		RC/RO				Scale	1:50							
Project No		G23012		Level		216.60 mAOD		Inclination		90 degrees		Drilled	DG							
Easting		282553.85		Northing		211929.32		SPT Hammer Serial Number				Logged	AF/DG							
Termination Reason		Scheduled depth				SPT Hammer Energy Ratio		%				Checked	AP							
Samples	Sampling and Testing Depths	Insitu Testing and Depth Related Remarks				Drill Runs	TCR SCR RQD	Depth (Thickness)	Level (mAOD)	Legend	Description	If (min ave max)	Scale	Backfill						
								176.10			Strong to very strong grey fine to medium grained SANDSTONE locally grading to dark grey strong siltstone with rare plant fossils. Weathering: Dark grey black locally orangish brown non penetrative staining on fracture surfaces. Discontinuities: 0 to 10 degree extremely closely to very closely spaced becoming closely spaced undulating and stepped rough locally smooth tight and incipient bedding fractures. Locally with <1mm silt infill. Occasional 75 to 85 degree undulating rough tight joints with <1mm silt infill. (SOUTH WALES MIDDLE COAL MEASURES) Geology Code: SWCM 2nd Geology Code: SST End of Exploratory Hole at 40.50m									
														40.50						
														41.00						
														41.50						
														42.00						
														42.50						
														43.00						
														43.50						
														44.00						
														44.50						
														45.00						
														45.50						
														46.00						
														46.50						
														47.00						
														47.50						
														48.00						
														48.50						
														49.00						
														49.50						
														50.00						
Drilling Flush					Hole Diameter		Casing Diameter		Water Added		Water Strikes									
Depth Top	Depth Base	Type	Colour	Returns	Depth Base	Diameter	Depth Base	Diameter	Depth Top	Depth Base	Date and Time	Casing	Strike	Sealed	Rising to	Time	Remarks			
0.00	40.50	Air/Mist	Grey	100%	40.50	120mm	27.00	168mm												
Drill Bit Type		PCD		Drill Bit Condition		Good		Core Barrel Type		Conventional Double Tube		Core Barrel Length		1.50						
Remarks																				
Open holing from GL to 27.00m. Rotary coring from 27.00m to 40.50m.																				
Printed 28/09/2023 08:40																				

		EXPLORATORY HOLE PHOTOGRAPHS		Exploratory Hole	
				S2-BH216	
Project	Global Centre of Rail Excellence (GCRE) Stage 2	Easting	282553.85	Equipment	Comacchio 305
Client	Walters UK Ltd	Northing	211929.32	Method	RC/RO
Project No	G23012	Level	216.60 mAOD	Termination Reason	Scheduled depth
					Sheet 1 of 5

Jackson Geoservices
Unit B3, Fram Enterprise Centre
Parc Busnes Edwards, Llantrisant
Pontyclun, CF72 8QZ

Email: team@jacksongeo.co.uk
Telephone: 02920 099 769



Project Name	GCRE STAGE 2	Project Number	G23012
Client	WALTERS GROUP	Date	12 JUNE 2023
Exploratory Hole Number	S2-BH 216	Box / Face Number	
Depth (m) from	2700 to 2850	Engineer	RF





2700m

2850m

3000m

2850m


S2-BH216 27.00 m to 28.50 m

Jackson Geoservices
Unit B3, Fram Enterprise Centre
Parc Busnes Edwards, Llantrisant
Pontyclun, CF72 8QZ

Email: team@jacksongeo.co.uk
Telephone: 02920 099 769



Project Name	GCRE STAGE 2	Project Number	G23012
Client	WALTERS GROUP	Date	12 JUNE 2023
Exploratory Hole Number	S2-BH 216	Box / Face Number	
Depth (m) from	2850 to 3000	Engineer	RF

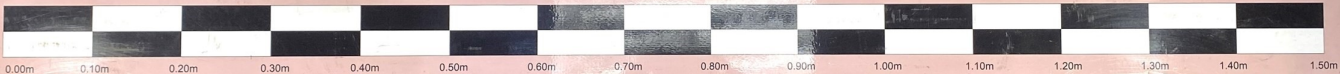



2700m

2850m

3000m

2850m

S2-BH216 28.50 m to 30.00 m

		EXPLORATORY HOLE PHOTOGRAPHS		Exploratory Hole	
				S2-BH216	
Project	Global Centre of Rail Excellence (GCRE) Stage 2	Easting	282553.85	Equipment	Comacchio 305
Client	Walters UK Ltd	Northing	211929.32	Method	RC/RO
Project No	G23012	Level	216.60 mAOD	Termination Reason	Scheduled depth


Sheet 2 of 5

Jackson Geoservices
 Unit B3, Fram Enterprise Centre
 Parc Busnes Edwards, Llantrisant
 Pontyclun, CF72 8QZ

Email: team@jacksongeo.co.uk
 Telephone: 02920 099 769



Project Name	GCRE STAGE 2	Project Number	G23012
Client	WALTERS GROUP	Date	12 JUNE 2023
Exploratory Hole Number	S2-BH216	Box / Face Number	
Depth (m) from	3000 to 3150	Engineer	RF

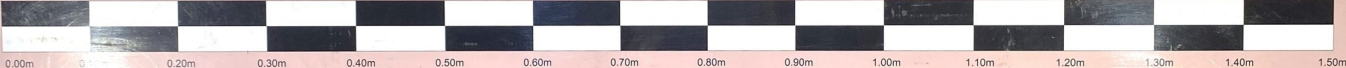


S2-BH216 30.00 m to 31.50 m

Jackson Geoservices
 Unit B3, Fram Enterprise Centre
 Parc Busnes Edwards, Llantrisant
 Pontyclun, CF72 8QZ

Email: team@jacksongeo.co.uk
 Telephone: 02920 099 769



Project Name	GCRE STAGE 2	Project Number	G23012
Client	WALTERS GROUP	Date	12 JUNE 2023
Exploratory Hole Number	S2-BH216	Box / Face Number	
Depth (m) from	3150 to 3300	Engineer	RF




S2-BH216 31.50 m to 33.00 m

		EXPLORATORY HOLE PHOTOGRAPHS				Exploratory Hole
						S2-BH216
Project	Global Centre of Rail Excellence (GCRE) Stage 2	Easting	282553.85	Equipment	Comacchio 305	Sheet 3 of 5
Client	Walters UK Ltd	Northing	211929.32	Method	RC/RO	
Project No	G23012	Level	216.60 mAOD	Termination Reason	Scheduled depth	

Jackson Geoservices Unit B3, Fram Enterprise Centre Parc Busnes Edwards, Llantrisant Pontyclun, CF72 8QZ		Email: team@jacksonge.co.uk Telephone: 02920 099 769			
Project Name	GCRE STAGE 2		Project Number	Q23012	
Client	WALTERS GROUP		Date	12 JUNE 2023	
Exploratory Hole Number	S2-BH 216		Box / Face Number		
Depth (m) from	3300 to 3450		Engineer	RF	





S2-BH216 33.00 m to 34.50 m

Jackson Geoservices Unit B3, Fram Enterprise Centre Parc Busnes Edwards, Llantrisant Pontyclun, CF72 8QZ		Email: team@jacksonge.co.uk Telephone: 02920 099 769			
Project Name	GCRE STAGE 2		Project Number	Q23012	
Client	WALTERS GROUP		Date	12 JUNE 2023	
Exploratory Hole Number	S2-BH 216		Box / Face Number		
Depth (m) from	3450 to 3600		Engineer	RF	





S2-BH216 34.50 m to 36.00 m

		EXPLORATORY HOLE PHOTOGRAPHS				Exploratory Hole
						S2-BH216
Project	Global Centre of Rail Excellence (GCRE) Stage 2	Easting	282553.85	Equipment	Comacchio 305	Sheet 4 of 5
Client	Walters UK Ltd	Northing	211929.32	Method	RC/RO	
Project No	G23012	Level	216.60 mAOD	Termination Reason	Scheduled depth	

Jackson Geoservices
Unit B3, Fram Enterprise Centre
Parc Busnes Edwards, Llantrisant
Pontyclun, CF72 8QZ

Email: team@jacksongeo.co.uk
Telephone: 02920 099 769



Project Name	GCRE STAGE 2	Project Number	G23012
Client	WALTERS GROUP	Date	12 JUNE 2023
Exploratory Hole Number	S2-BH216	Box / Face Number	
Depth (m) from	36.00 to 37.50	Engineer	RF





S2-BH216 36.00 m to 37.50 m

Jackson Geoservices
Unit B3, Fram Enterprise Centre
Parc Busnes Edwards, Llantrisant
Pontyclun, CF72 8QZ

Email: team@jacksongeo.co.uk
Telephone: 02920 099 769



Project Name	GCRE STAGE 2	Project Number	G23012
Client	WALTERS GROUP	Date	12 JUNE 2023
Exploratory Hole Number	S2-BH216	Box / Face Number	
Depth (m) from	37.50 to 39.00	Engineer	RF





S2-BH216 37.50 m to 39.00 m



Exploratory Hole Progress by Time				Exploratory Hole	
Date and Time	Depth	Casing Depth	Water Depth	S2-BH217	
30/05/2023 16:30	15.00	7.50	5.60		
31/05/2023 08:00	15.00	7.80	3.20		
31/05/2023 15:16	31.50	7.50	7.20		
01/06/2023 08:00	31.50	7.50	8.60	Sheet 1 of 5	
				Scale	1:50
				Drilled	DG
				Logged	AF
				Checked	AP

Drilling Flush					Hole Diameter		Casing Diameter		Water Added		Water Strikes						
Depth Top	Depth Base	Type	Colour	Returns	Depth Base	Diameter	Depth Base	Diameter	Depth Top	Depth Base	Date and Time	Casing	Strike	Sealed	Rising to	Time	Remarks
0.00	40.50	Air/Mist	Grey	100%	40.50	120mm	7.50	168mm			30/05/2023 14:00	5.00	5.00		4.10	20mins	
Drill Bit Type		PCD			Drill Bit Condition		Good		Core Barrel Type		Conventional Double Tube		Core Barrel Length			1.50	

Printed 28/09/2023 08:40

Printed 28/09/2023 08:40



Exploratory Hole Progress by Time				Exploratory Hole	
Date and Time	Depth	Casing Depth	Water Depth	S2-BH217	
				Sheet 3 of 5	
				Scale	1:50
				Drilled	DG
				Logged	AF
				Checked	AP

Drilling Flush					Hole Diameter		Casing Diameter		Water Added		Water Strikes						
Depth Top	Depth Base	Type	Colour	Returns	Depth Base	Diameter	Depth Base	Diameter	Depth Top	Depth Base	Date and Time	Casing	Strike	Sealed	Rising to	Time	Remarks
0.00	40.50	Air/Mist	Grey	100%	40.50	120mm	7.50	168mm			30/05/2023 14:00	5.00	5.00		4.10	20mins	
Drill Bit Type		PCD			Drill Bit Condition		Good		Core Barrel Type		Conventional Double Tube		Core Barrel Length			1.50	

Printed 28/09/2023 08:40

Printed 28/09/2023 08:40

		DYNAMIC SAMPLING AND ROTARY DRILLING EXPLORATORY HOLE LOG										Exploratory Hole Progress by Time					Exploratory Hole	
												Date and Time		Depth	Casing Depth	Water Depth	S2-BH217	
Project		Global Centre of Rail Excellence (GCRE) Stage 2				Equipment		Comacchio 305				Sheet 5 of 5						
Client		Walters UK Ltd				Method		RO/RC				Scale	1:50					
Project No		G23012		Level		236.21 mAOD		Inclination		90 degrees		Drilled	DG					
Easting		283490.55		Northing		211916.45		SPT Hammer Serial Number				Logged	AF					
Termination Reason		Scheduled depth				SPT Hammer Energy Ratio		%				Checked	AP					
Samples	Sampling and Testing Depths	Insitu Testing and Depth Related Remarks				Drill Runs	TCR SCR RQD	Depth (Thickness)	Level (mAOD)	Legend	Description	If (min ave max)	Scale	Backfill				
								195.71	xxxxxx xxxxxx xxxxxx xxxxxx xxxxxx xxxxxx xxxxxx	Moderately weak medium bedded grey slightly sandy SILTSTONE with frequent light grey fine sandstone laminae (<6mm), locally grading to weak MUDSTONE. Weathering: Localised zones with increased fracture spacing due to subvertical joints. Discontinuities: 0 to 20 degree medium locally very closely and closely spaced undulating rough tight and incipient bedding fractures. Joints are 80 to 90 degree undulatin rough tight. (SOUTH WALES MIDDLE COAL MEASURES FORMATION) Geology Code: SWCM 2nd Geology Code: SZT 40.30m - 40.50m 80 to 90 degree very closely spaced undulating rough tight joints. End of Exploratory Hole at 40.50m		40.50 41.00 41.50 42.00 42.50 43.00 43.50 44.00 44.50 45.00 45.50 46.00 46.50 47.00 47.50 48.00 48.50 49.00 49.50 50.00						
Drilling Flush					Hole Diameter		Casing Diameter		Water Added		Water Strikes							
Depth Top	Depth Base	Type	Colour	Returns	Depth Base	Diameter	Depth Base	Diameter	Depth Top	Depth Base	Date and Time	Casing	Strike	Sealed	Rising to	Time	Remarks	
0.00	40.50	Air/Mist	Grey	100%	40.50	120mm	7.50	168mm			30/05/2023 14:00	5.00	5.00		4.10	20mins		
Drill Bit Type		PCD		Drill Bit Condition		Good		Core Barrel Type		Conventional Double Tube		Core Barrel Length		1.50				
Remarks Rotary open hole drilling from GL to 7.50m depth. Rotary coring from 7.50m to 40.50m depth.																		

Printed 28/09/2023 08:40

		EXPLORATORY HOLE PHOTOGRAPHS		Exploratory Hole	
				S2-BH217	
Project	Global Centre of Rail Excellence (GCRE) Stage 2	Easting	283490.55	Equipment	Comacchio 305
Client	Walters UK Ltd	Northing	211916.45	Method	RO/RC
Project No	G23012	Level	236.21 mAOD	Termination Reason	Scheduled depth

Sheet 1 of 10

Jackson Geoservices
Unit B3, Fram Enterprise Centre
Parc Busnes Edwards, Llantrisant
Pontyclun, CF72 8QZ

Email: team@jacksonge.co.uk
Telephone: 02920 099 769



Project Name	GCRE STAGE 2	Project Number	G23012
Client	WALTERS GROUP	Date	8 JUNE 2023
Exploratory Hole Number	SI-BH217	Box / Face Number	
Depth (m) from	7.50 to 9.00	Engineer	A








S2-BH217 7.50 m to 9.00 m

Jackson Geoservices
Unit B3, Fram Enterprise Centre
Parc Busnes Edwards, Llantrisant
Pontyclun, CF72 8QZ

Email: team@jacksonge.co.uk
Telephone: 02920 099 769



Project Name	GCRE STAGE 2	Project Number	G23012
Client	WALTERS GROUP	Date	8 JUNE 2023
Exploratory Hole Number	SI-BH217	Box / Face Number	
Depth (m) from	9.00 to 10.50	Engineer	A

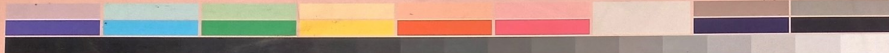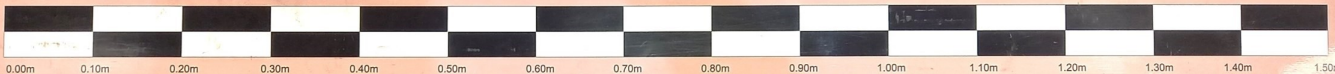

S2-BH217 9.00 m to 10.50 m

		EXPLORATORY HOLE PHOTOGRAPHS				Exploratory Hole
						S2-BH217
Project	Global Centre of Rail Excellence (GCRE) Stage 2	Easting	283490.55	Equipment	Comacchio 305	Sheet 2 of 10
Client	Walters UK Ltd	Northing	211916.45	Method	RO/RC	
Project No	G23012	Level	236.21 mAOD	Termination Reason	Scheduled depth	

Jackson Geoservices
Unit B3, Fram Enterprise Centre
Parc Busnes Edwards, Llantrisant
Pontyclun, CF72 8QZ

Email: team@jacksongeo.co.uk
Telephone: 02920 099 769



Project Name	GCRE STAGE 2	Project Number	G23012
Client	WALTERS GROUP	Date	8 JUNE 2023
Exploratory Hole Number	SI-BH217	Box / Face Number	
Depth (m) from	10.50 to 12.00	Engineer	A





S2-BH217 10.50 m to 12.00 m

Jackson Geoservices
Unit B3, Fram Enterprise Centre
Parc Busnes Edwards, Llantrisant
Pontyclun, CF72 8QZ

Email: team@jacksongeo.co.uk
Telephone: 02920 099 769



Project Name	GCRE STAGE 2	Project Number	G23012
Client	WALTERS GROUP	Date	8 JUNE 2023
Exploratory Hole Number	SI-BH217	Box / Face Number	
Depth (m) from	12.00 to 13.50	Engineer	A





S2-BH217 12.00 m to 13.50 m

		EXPLORATORY HOLE PHOTOGRAPHS		Exploratory Hole	
				S2-BH217	
Project	Global Centre of Rail Excellence (GCRE) Stage 2	Easting	283490.55	Equipment	Comacchio 305
Client	Walters UK Ltd	Northing	211916.45	Method	RO/RC
Project No	G23012	Level	236.21 mAOD	Termination Reason	Scheduled depth


Sheet 3 of 10

Jackson Geoservices
Unit B3, Fram Enterprise Centre
Parc Busnes Edwards, Llantrisant
Pontyclun, CF72 8QZ

Email: team@jacksongeo.co.uk
Telephone: 02920 099 769



Project Name	GCRE STAGE 2	Project Number	G23012
Client	WALTERS GROUP	Date	8 JUNE 2023
Exploratory Hole Number	SI-BH217	Box / Face	
Depth (m) from	13.50 to 15.00	Engineer	A

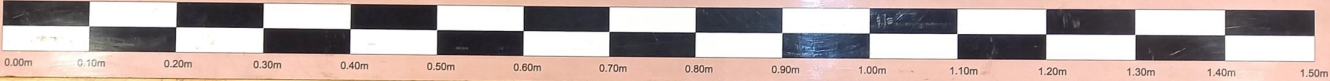




S2-BH217 13.50 m to 15.00 m

Jackson Geoservices
Unit B3, Fram Enterprise Centre
Parc Busnes Edwards, Llantrisant
Pontyclun, CF72 8QZ

Email: team@jacksongeo.co.uk
Telephone: 02920 099 769



Project Name	GCRE STAGE 2	Project Number	G23012
Client	WALTERS GROUP	Date	8 JUNE 2023
Exploratory Hole Number	SI-BH217	Box / Face	
Depth (m) from	15.00 to 16.50	Engineer	A

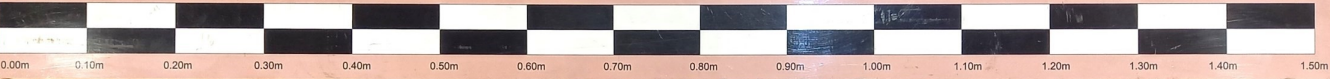




S2-BH217 15.00 m to 16.50 m

		EXPLORATORY HOLE PHOTOGRAPHS				Exploratory Hole
						S2-BH217
Project	Global Centre of Rail Excellence (GCRE) Stage 2	Easting	283490.55	Equipment	Comacchio 305	Sheet 4 of 10
Client	Walters UK Ltd	Northing	211916.45	Method	RO/RC	
Project No	G23012	Level	236.21 mAOD	Termination Reason	Scheduled depth	

Jackson Geoservices
Unit B3, Fram Enterprise Centre
Parc Busnes Edwards, Llantrisant
Pontyclun, CF72 8QZ

Email: team@jacksongeo.co.uk
Telephone: 02920 099 769

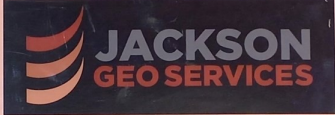

Project Name	GCRE STAGE 2	Project Number	G23012
Client	WALTERS GROUP	Date	8 JUNE 2023
Exploratory Hole Number	SI-BH217	Box / Face Number	
Depth (m) from	16.50 to 18.00	Engineer	A





S2-BH217 16.50 m to 18.00 m

Jackson Geoservices
Unit B3, Fram Enterprise Centre
Parc Busnes Edwards, Llantrisant
Pontyclun, CF72 8QZ

Email: team@jacksongeo.co.uk
Telephone: 02920 099 769



Project Name	GCRE STAGE 2	Project Number	G23012
Client	WALTERS GROUP	Date	8 JUNE 2023
Exploratory Hole Number	SI-BH217	Box / Face Number	
Depth (m) from	18.00 to 19.50	Engineer	A





S2-BH217 18.00 m to 19.50 m


		EXPLORATORY HOLE PHOTOGRAPHS				Exploratory Hole
						S2-BH217
Project	Global Centre of Rail Excellence (GCRE) Stage 2	Easting	283490.55	Equipment	Comacchio 305	Sheet 5 of 10
Client	Walters UK Ltd	Northing	211916.45	Method	RO/RC	
Project No	G23012	Level	236.21 mAOD	Termination Reason	Scheduled depth	

Jackson Geoservices
Unit B3, Fram Enterprise Centre
Parc Busnes Edwards, Llantrisant
Pontyclun, CF72 8QZ

Email: team@jacksongeo.co.uk
Telephone: 02920 099 769



Project Name	GCRE STAGE 2	Project Number	G23012
Client	WALTERS GROUP	Date	8 JUNE 2023
Exploratory Hole Number	SI-BH217	Box / Face Number	
Depth (m) from	19.50 to 21.00	Engineer	A

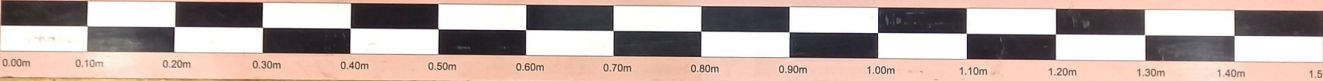



S2-BH217 19.50 m to 21.00 m

Jackson Geoservices
Unit B3, Fram Enterprise Centre
Parc Busnes Edwards, Llantrisant
Pontyclun, CF72 8QZ

Email: team@jacksongeo.co.uk
Telephone: 02920 099 769



Project Name	GCRE STAGE 2	Project Number	G23012
Client	WALTERS GROUP	Date	8 JUNE 2023
Exploratory Hole Number	SI-BH217	Box / Face Number	
Depth (m) from	21.00 to 22.50	Engineer	A





S2-BH217 21.00 m to 22.50 m

		EXPLORATORY HOLE PHOTOGRAPHS				Exploratory Hole
						S2-BH217
Project	Global Centre of Rail Excellence (GCRE) Stage 2	Easting	283490.55	Equipment	Comacchio 305	Sheet 6 of 10
Client	Walters UK Ltd	Northing	211916.45	Method	RO/RC	
Project No	G23012	Level	236.21 mAOD	Termination Reason	Scheduled depth	

Jackson Geoservices
Unit B3, Fram Enterprise Centre
Parc Busnes Edwards, Llantrisant
Pontyclun, CF72 8QZ

Email: team@jacksongeo.co.uk
Telephone: 02920 099 769



Project Name	GCRE STAGE 2	Project Number	G23012
Client	WALTERS GROUP	Date	8 JUNE 2023
Exploratory Hole Number	SI-BH217	Box / Face Number	
Depth (m) from	22:50 to 24:00	Engineer	A





22:50m
24:00m

24:00m
25:50m

S2-BH217 22.50 m to 24.00 m


Jackson Geoservices
Unit B3, Fram Enterprise Centre
Parc Busnes Edwards, Llantrisant
Pontyclun, CF72 8QZ

Email: team@jacksongeo.co.uk
Telephone: 02920 099 769



Project Name	GCRE STAGE 2	Project Number	G23012
Client	WALTERS GROUP	Date	8 JUNE 2023
Exploratory Hole Number	SI-BH217	Box / Face Number	
Depth (m) from	24:00 to 25:50	Engineer	A



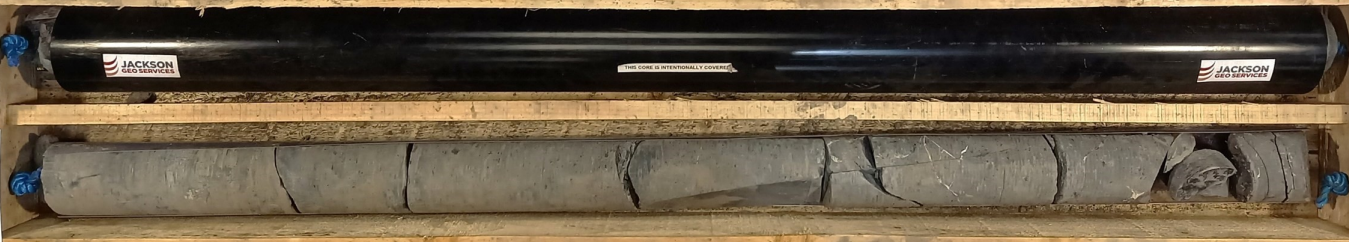

22:50m
24:00m

24:00m
25:50m

S2-BH217 24.00 m to 25.50 m