


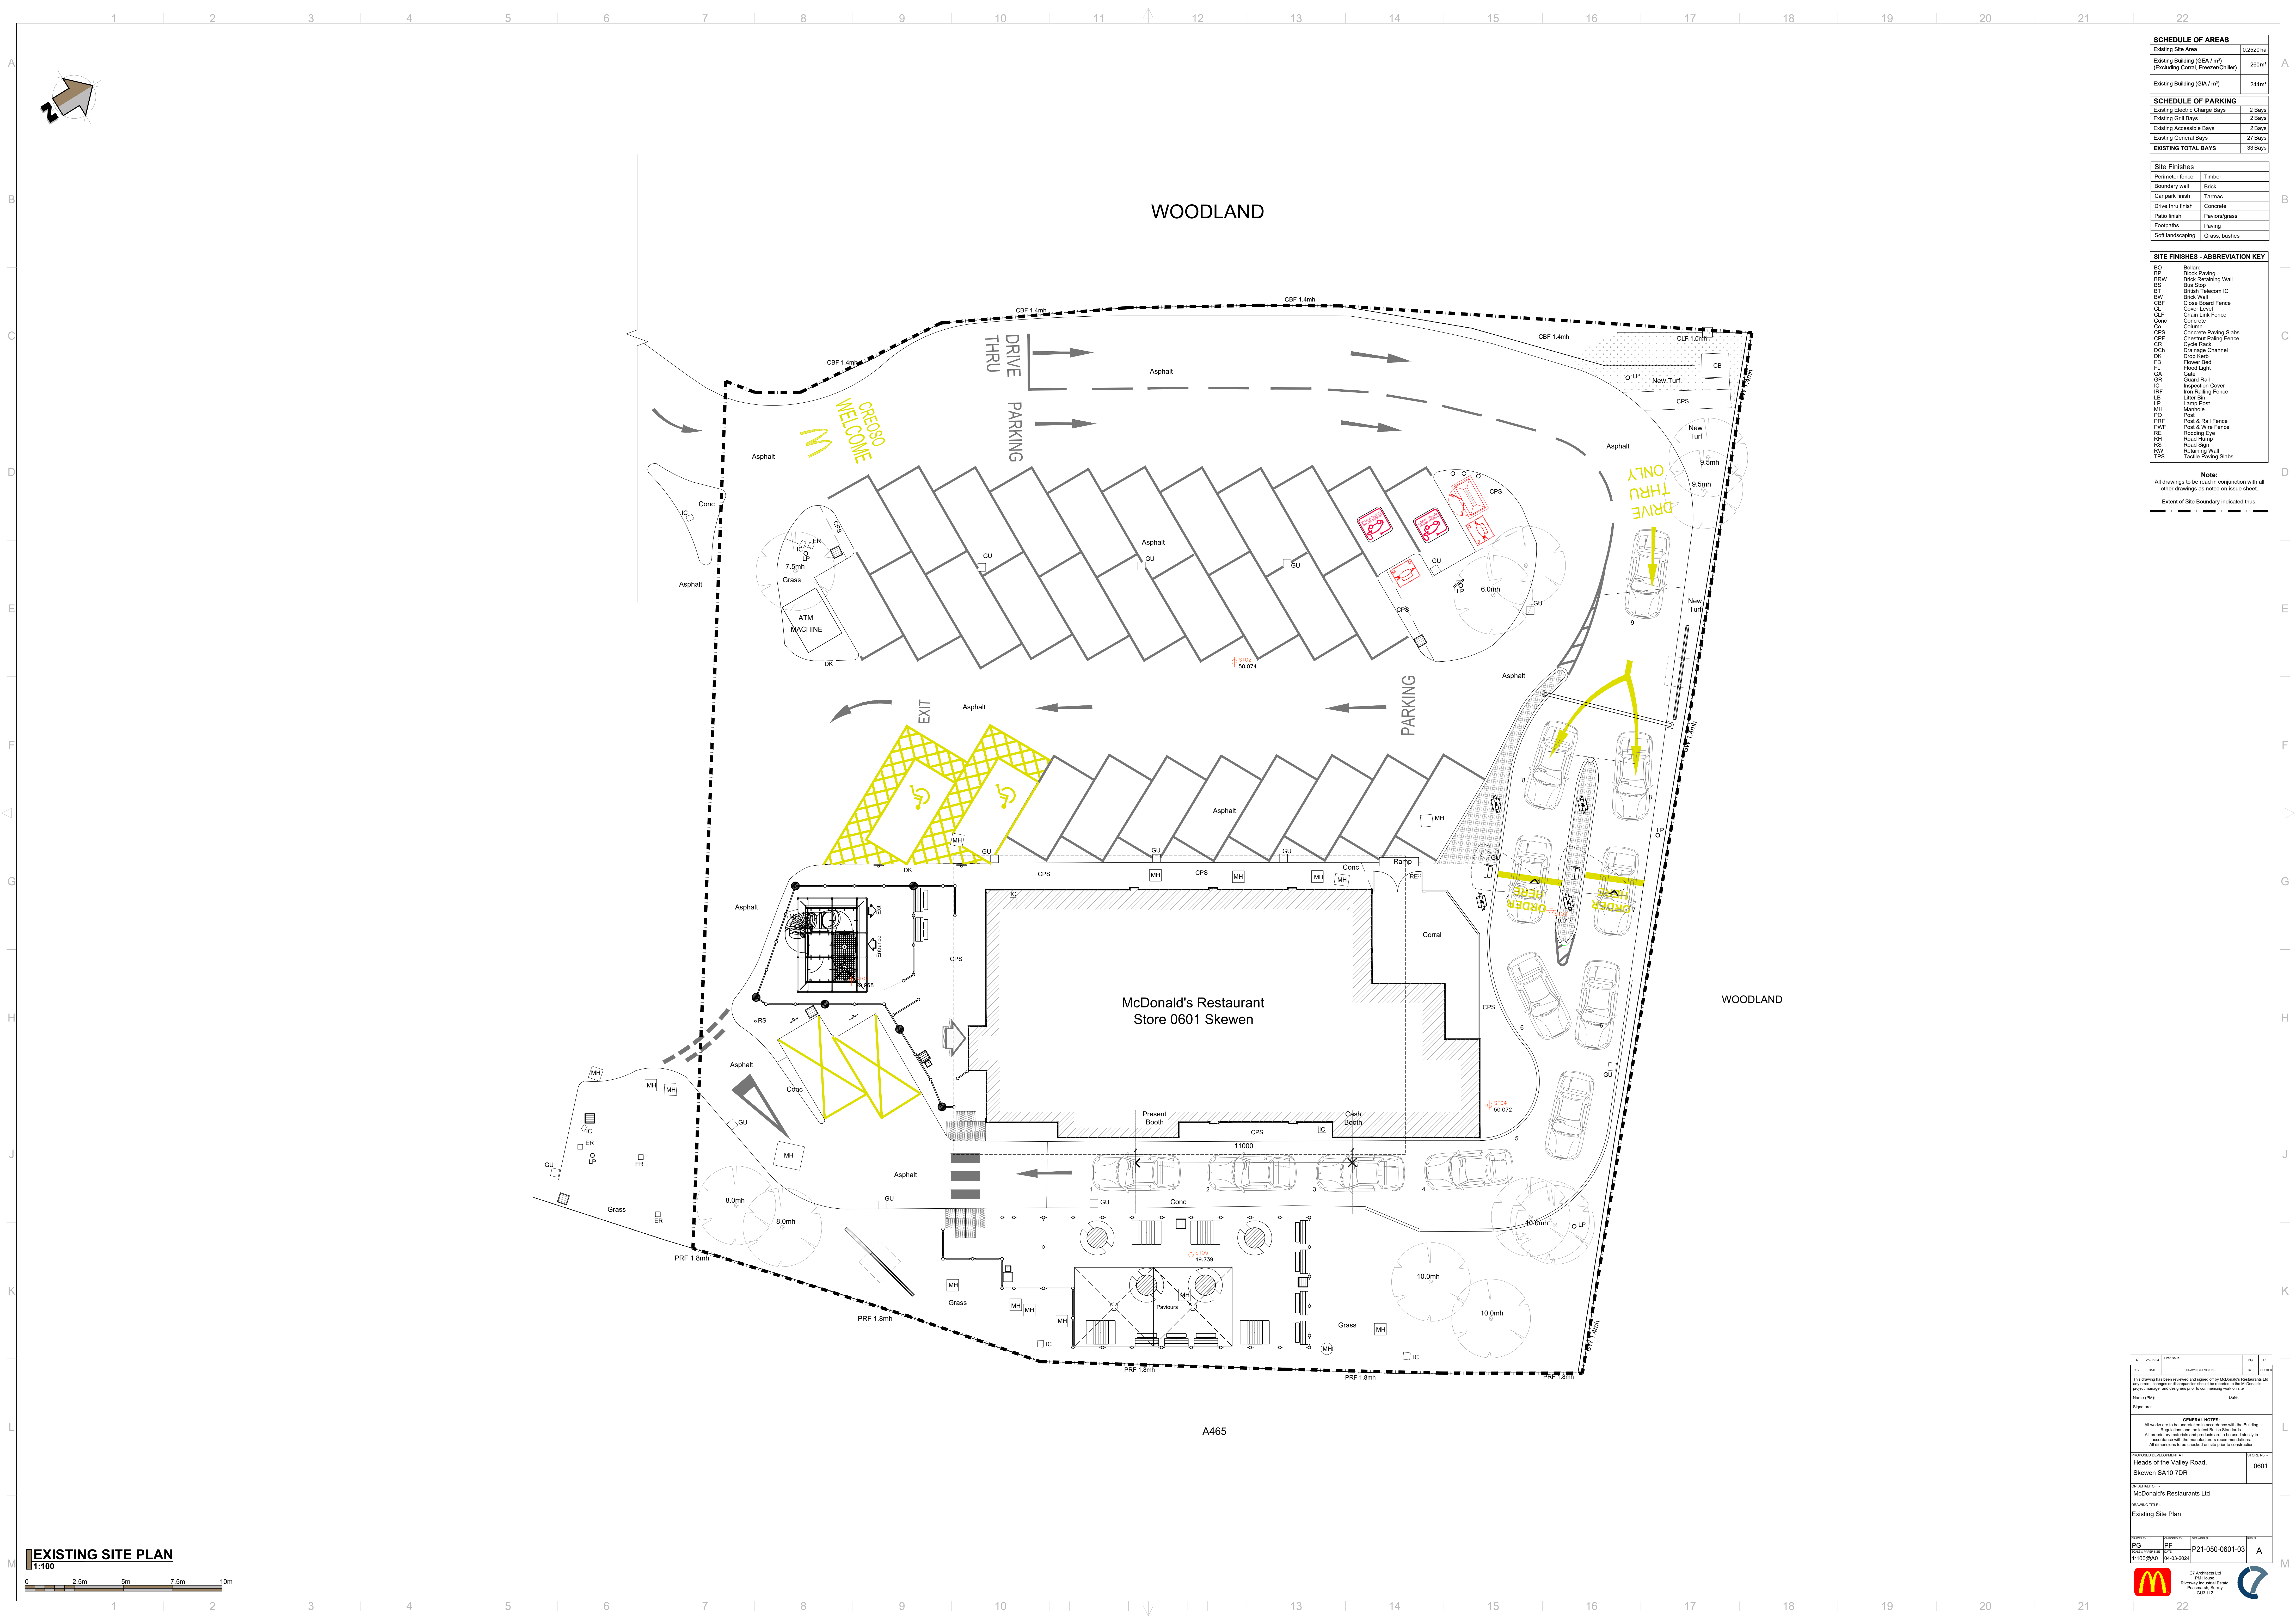

Note:
All drawings to be read in conjunction with all other drawings as noted on issue sheet.
Extent of Site Boundary indicated thus:

 C7 Architects Ltd
PM House,
Riveway Industrial Estate,
Peasmarsh, Surrey
GU3 1LZ