


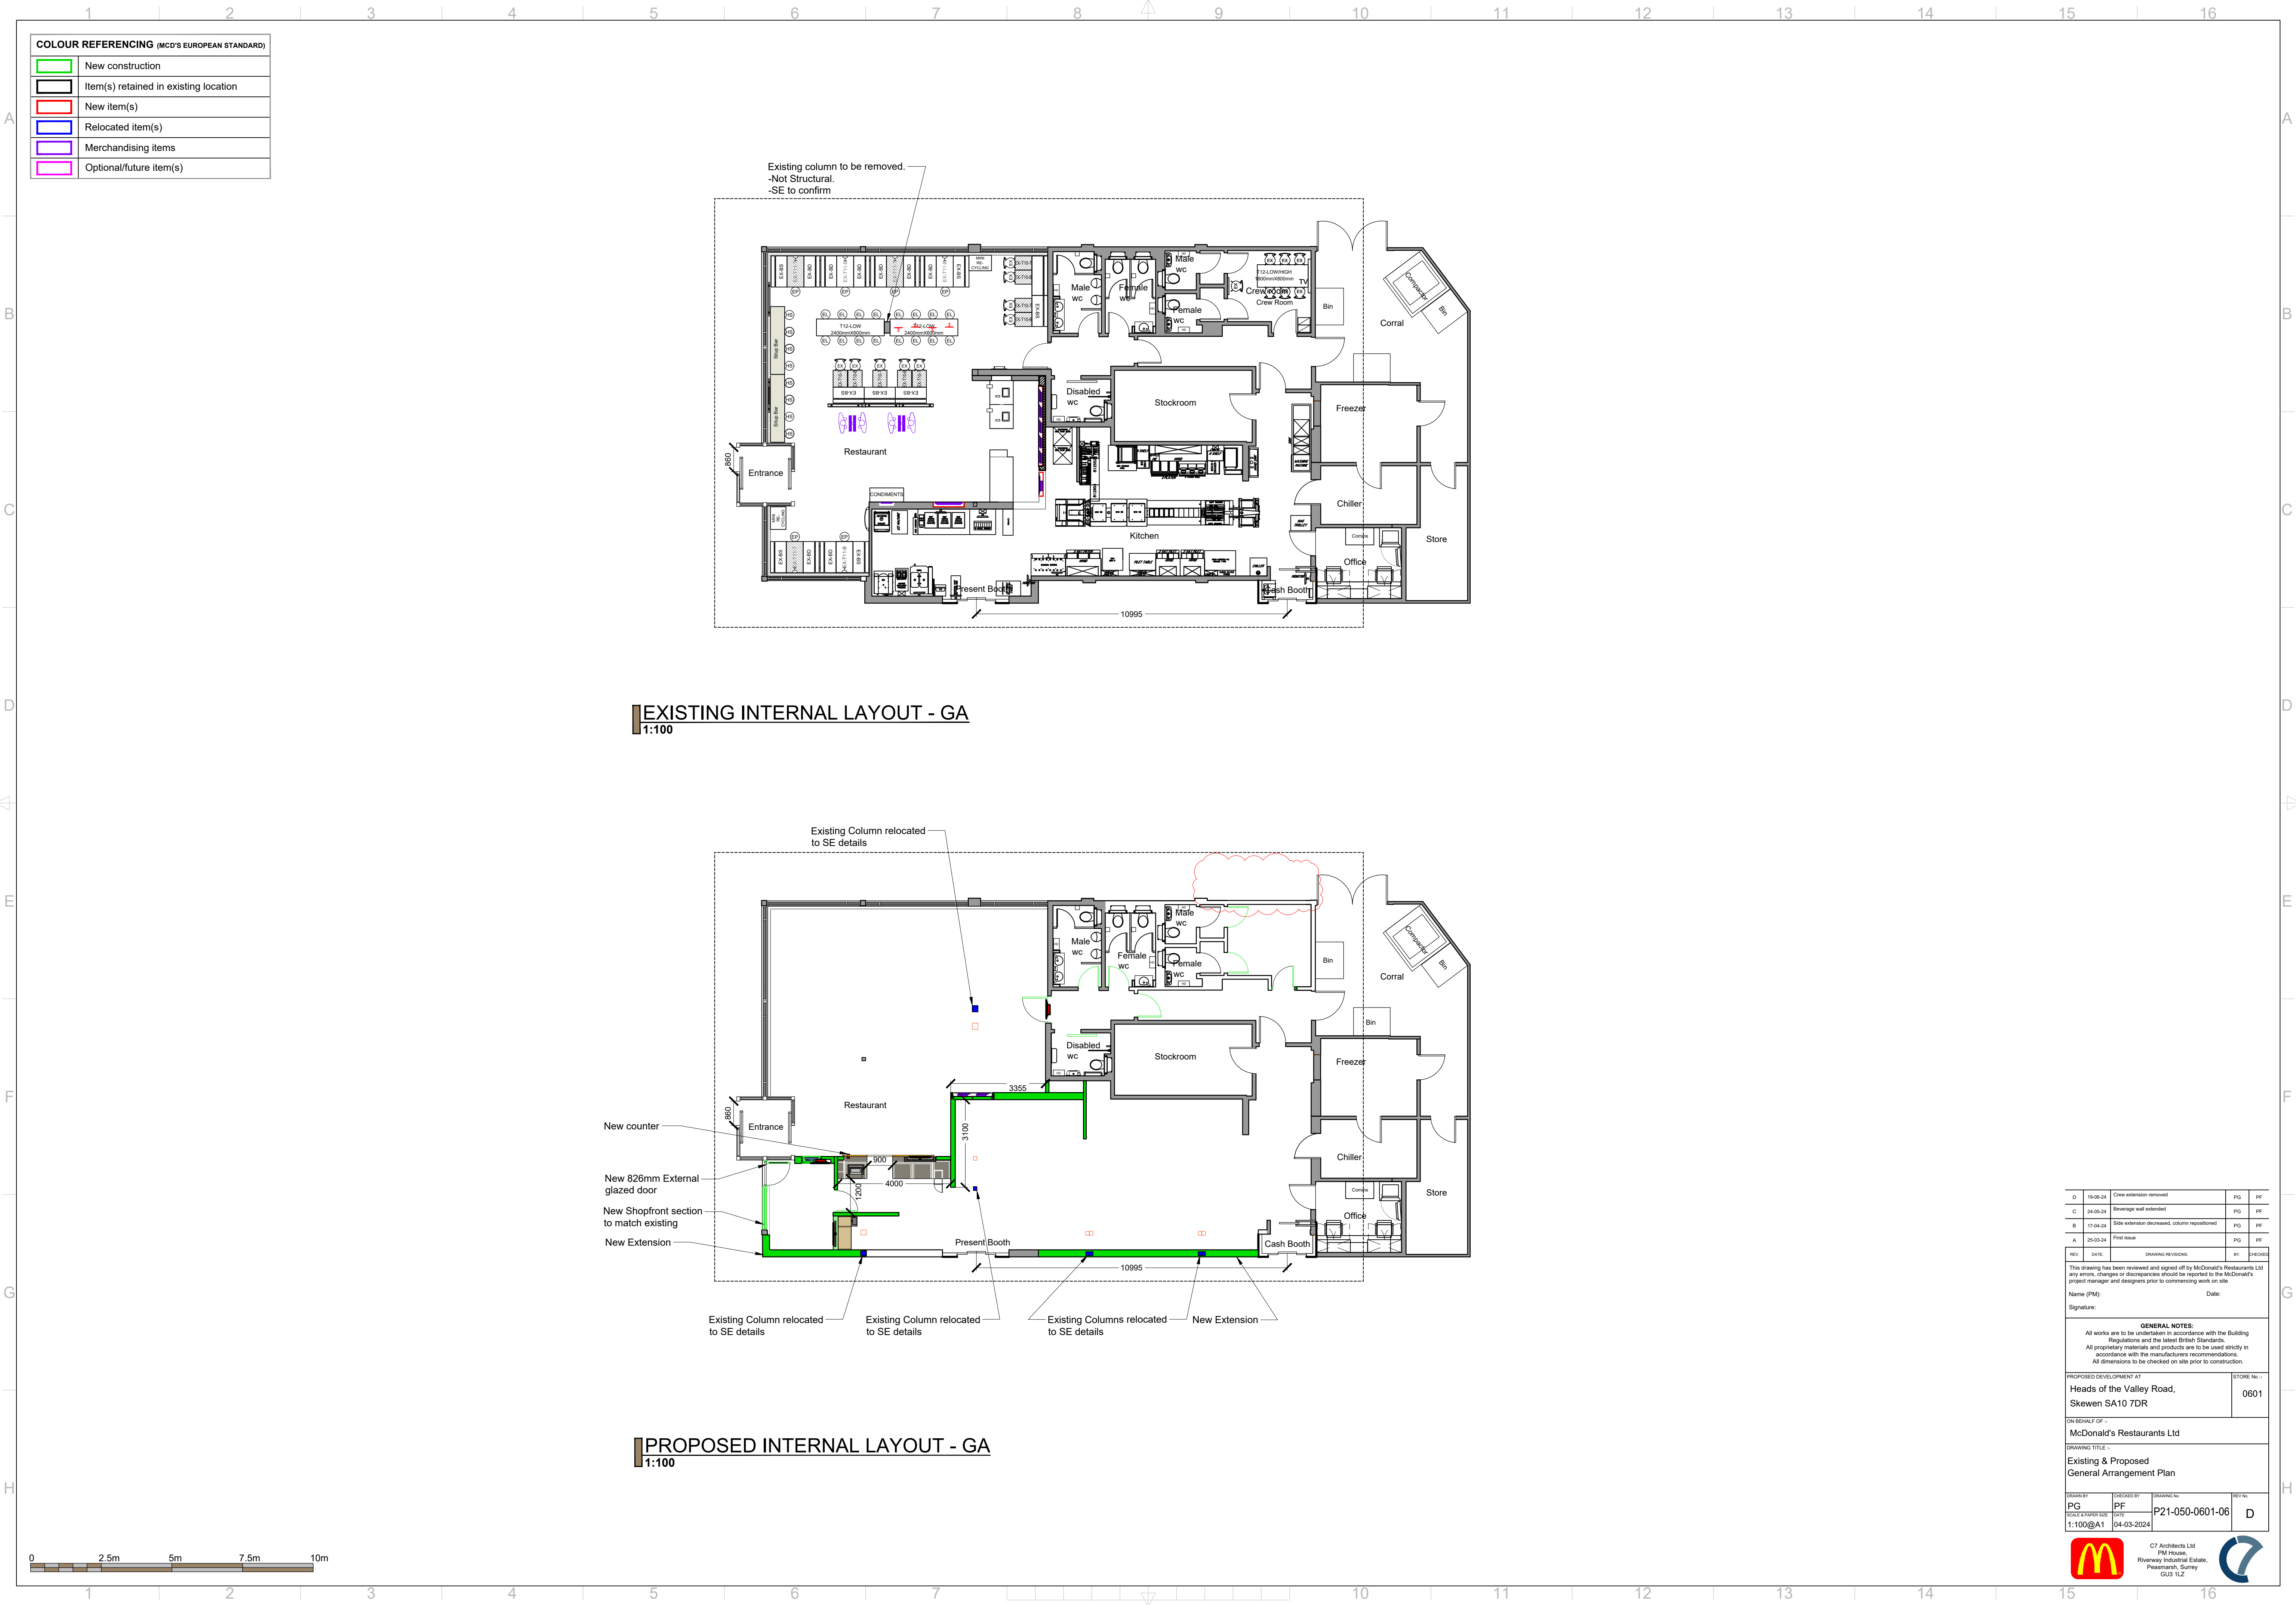

D	19-06-24	Crew extension removed	PG	PV
C	24-05-24	Beverage wall extended	PG	PV
B	17-04-24	Side extension decreased, column repositioned	PG	PV
A	25-03-24	First issue	PG	PV
REV.	DATE	DRAWING REVISIONS	BY	DESCRIBES
This drawing has been reviewed and signed off by McDonald's Restaurants Ltd any errors, changes or discrepancies should be reported to the McDonald's project manager and designers prior to commencing work on site.				
Name (PM):		Date:		
Signature:				
GENERAL NOTES: All works are to be undertaken in accordance with the Building Regulations and the latest British Standards. All proprietary materials and products are to be used strictly in accordance with the manufacturers recommendations. All dimensions to be checked on site prior to construction.				
PROPOSED DEVELOPMENT AT Heads of the Valley Road, Skewen SA10 7DR			STORE No :- 0601	
ON BEHALF OF:- McDonald's Restaurants Ltd				
DRAWING TITLE :- Existing & Proposed General Arrangement Plan				
DRAWN BY PG	CHECKED BY PF	DRAWING No. P21-050-0601-06	REV No. D	
PROJECT WORK SIZE 1:100@A1	DATE 04-03-2024			



C7 Architects Ltd
PM House,
Riverway Industrial Estate,
Peasmarsh, Surrey
GU13 1LZ

