

COLOUR REFERENCING (MCD'S EUROPEAN STANDARD)	
	New construction
	Item(s) retained in existing location
	New item(s)
	Relocated item(s)
	Merchandising items
	Optional/future item(s)

NOTES:
All drawings to be read in conjunction with all other drawings.
All dimensions and levels to be checked on site.
Any discrepancies to be reported to the architect before any work commences. Do not scale off drawings.
Work to figured dimensions only.
This drawing shall not be reproduced without express written permission from C7.
Title overlay drawings and ownership boundaries are produced using all reasonable endeavors.
C7 cannot be held responsible for the accuracy or scale discrepancy of base plans supplied to them.
All works to be undertaken within current Building Regulation Approved Docs,
British Standards and appropriate codes of practice.
All proprietary materials and products are to be used strictly in accordance with the manufacturers recommendations.
All equipment and lifts to be survey on site by Contractor and Sub Contractors prior to manufacture and installation.

KEY: ID TAGS - MERCHANDISING	
SOK's	Self Ordering Kiosk
ORB	Order Ready Board
PAM	Public Awareness Monitor
PRICE	Price Menu
HMU	Happy Meal Unit
DP	Digital Poster
HC	High Chairs
PROMO	Promotional Screens

Notes :

- Existing RMHC Drive-thru boxes must be retained & replaced with any cashier booth work or a new installed will be charged to the contractor.
- Refer to standard installation details for all digital Merchandising screens
- Contractor to assess quality of substrate and line out walls if necessary for Vinyl graphics

H&K TO PROVIDE FINAL KITCHEN LAYOUT & DETAILS

H&K Kitchen Layout:
Drawing No: DIN- 114065 REV B

CREW ROOM FURNITURE LEGEND - GREEN	
	CREW ROOM CHAIR & HIGH STOOL - Supplied by Display World Table Size: 472x500x60mm & 472x1000x60mm Black powder coated pedestal Table Top in laminate - Formica Nevada Oak F8588
	SIMPLE BENCH - Supplied by Display World Upholstered seat pad - Jemo T044-D4 - Viescom Bench legs in Formica laminate - Nevada Oak F8588
	KITCHEN UNIT - Fridge & Microwave Fitted in Formica laminate Nevada Oak F8588
	HELMAN LOCKERS Banks of 4 standard or 10 wallet lockets. Available with or without USB charging - Nevada Oak F8588 Door frame in Formica laminate & Resopal - Random pattern to match visual - Door colours below 1. Formica - Dusky Jade 2. Formica F225 Polar White
	DISPLAY WORLD LOCKERS & STORAGE UNITS UNIT TYPE A: 4x Small & 1x Large Locker Bank UNIT TYPE B: 6x Small, 1x Open Shelf, 1x Large Cupboard UNIT TYPE C: 1x Iron Board Storage, 4x Open Shelf, 1x Large Cupboard UNIT TYPE D: 1x Small & 1x Large Cupboard above UNIT TYPE E: Kitchen in a Cupboard Fridge & Microwave with 1x Large Cupboard above Door Colour - 1. Formica - Dusky Jade 2. Formica F225 Polar White
	STAND ALONE CREW RECYCLING UNIT With Shelf above
	CREW COAT HOOKS With Shelf above
	PC UNIT - Supplied by Display World Black frame with M10 counterpane holes. White laminate work top with Duxton edging
	CREW TV & IRONING BOARD Black frame, Hunter Green top (Formica F7987) with ply wood edge (for use in crew change)
	CREW PENDANT LIGHTS - Supplied by L&LK Lexusator Everest 1 Pendant - Green with White shade

GEOMETRY FURNITURE LEGEND	
	Table T1 T1 600x600mm x 750mm H
	Table T2 T2 1200x600mm x 750mm H
	SIT-UP PARTITION & 2 SEATER Top height: 1100mm H. Laminate on plywood + edge plywood BENCH AREA AVAILABLE IN: 1. Red 2. White 3. Black Wood laminate - LaminTech-Aged Ash Naturale -1533 (against dark finish walls) Brown - LaminTech-Brn - 2314 (against other walls)
	LOW TABLE 2400 x 470mm x 470mm H
	HIGH TABLE 2400 x 470mm x 1100mm H
	HIGH & LOW COMMUNAL TABLE Available in Sizes below with Airchange & Tables HIGH TABLE - 1100mm H LOW TABLE - 750mm H
	MAGIC TABLE 750mm H White Laminate Top Available in Sizes below with Airchange & Tables HIGH TABLE - 1100mm H LOW TABLE - 750mm H
	ROUND MAGIC TABLE 1100 mm Ø Top Height: 750mm 6 Person Top Laminated White Resopal 0105-65 Pearl White
	GEOMETRY CHAIRS FINISHES AVAILABLE IN: 1. Red 2. White 3. Black Laminate or Graphics printed on laminated plywood
	BENCH SEATS Size 780mm x 1050mm x 1300mm Laminate Light Grey - Formica - Mouse - 828
	SEAT PAD ATN - Size 238x217 or 250x130x60mm/720mm TBC Seat Pad for use on wall only. Bench to be spaced 25mm from wall or partition
	BOOTH SEATS 1100mm graphics printed on plywood laminate Available in: 1. Red 2. White 3. Black Laminate or Graphics printed on laminated plywood
	HIGH & LOW STOOLS - Loose Or Fixed Black powder coated steel leg RAL 9005 with white Geometry Graphic Pattern. L - Low foot fixed stool. M - High foot fixed stool. P - Foot loose Seat pad in - Black Hills Vinyl FA15
	ALL PARTITIONS TO BE LAMINATED - FORMICA-AGED ASH NATURALE -F88ANT LOW PARTITION WITH SUSPENDED GRAPHIC ABOVE Partitions: 1500mmx1000mm H x 600mm W. Saddle Glass Above Partition Suspended Graphics to have min 500mm Spacing Bespoke Sizes Available
	FULL HEIGHT GLASS SCREEN WITH DECAL GRAPHIC Partitions: 1500mmx1000mm H x 600mm W. Saddle Glass Above Partition Bespoke Sizes Available
	Mini Recycling Unit - Recycling Unit, Mini Compost Unit, Condiment Unit, High Chair
	Happy Meal Units & Kiosk Board Wall Mounted, Wall Mounted with Counting, Column, Free Standing, Kiosk Board
	DOOR ANNOTATION KEY # Denotes new door with Vision Panel #VP Denotes new door with Vision Panel FD30/60S In-swinging fire door (see separate details for fire door details)

DINING ROOM:

- New Geometry Decor
- New floor & wall finishes
- New ceiling & LED lights
- Reuse music system.
- Speakers resprayed to suit new ceiling finish.
- Redecorate entrance lobby ceiling Roman white.
- New Split counter
- 2no Existing Double SOKs relocated
- 2no Existing TVs in Dining area
- New Price Menu
- 2no New Promo screens
- 1no ORB
- 1no PAM Screen
- 1no New HMU (Future proof for digital)
- 4no Existing Tablets
- NO Airchange
- Reuse existing power sockets On perimeter Booths.
- 2no Existing Mini Recycle Units. Welsh Specification.
- New Condiment Unit with pumps
- 3no New Happy high chairs
- NO window shutters
- TO BE REMOVED: HMU, Keeko board, McCafe screen, Digital community screen, window shutters.

SHOPFRONT: RE-SPRAY
Externally (Shopfront, Soffit & Fascia) - RAL 6015
Internally - RAL 7022

CUSTOMER WC:


- DINING AREA FINISHES TO EXTEND INTO WC LOBBY
- New doors
- Decorate door frames
- Replace damaged railings to DOC M Pack
- Made good grout

CREW ROOM WCs: Refresh

- New Grey Rock
- New IPS panels
- Crew Room floor to run through

CREW ROOM : NI Green

- New furniture
- New floor, wall & ceiling finishes
- New Doors
- New Crew entrance 726mm door. (Smaller than existing door).
- New kitchen in a cupboard
- New Lockers
- Existing Relocated TV
- New spot lighting
- New Pendants above table
- 2 No. New Power Sockets with Usb
- New heater

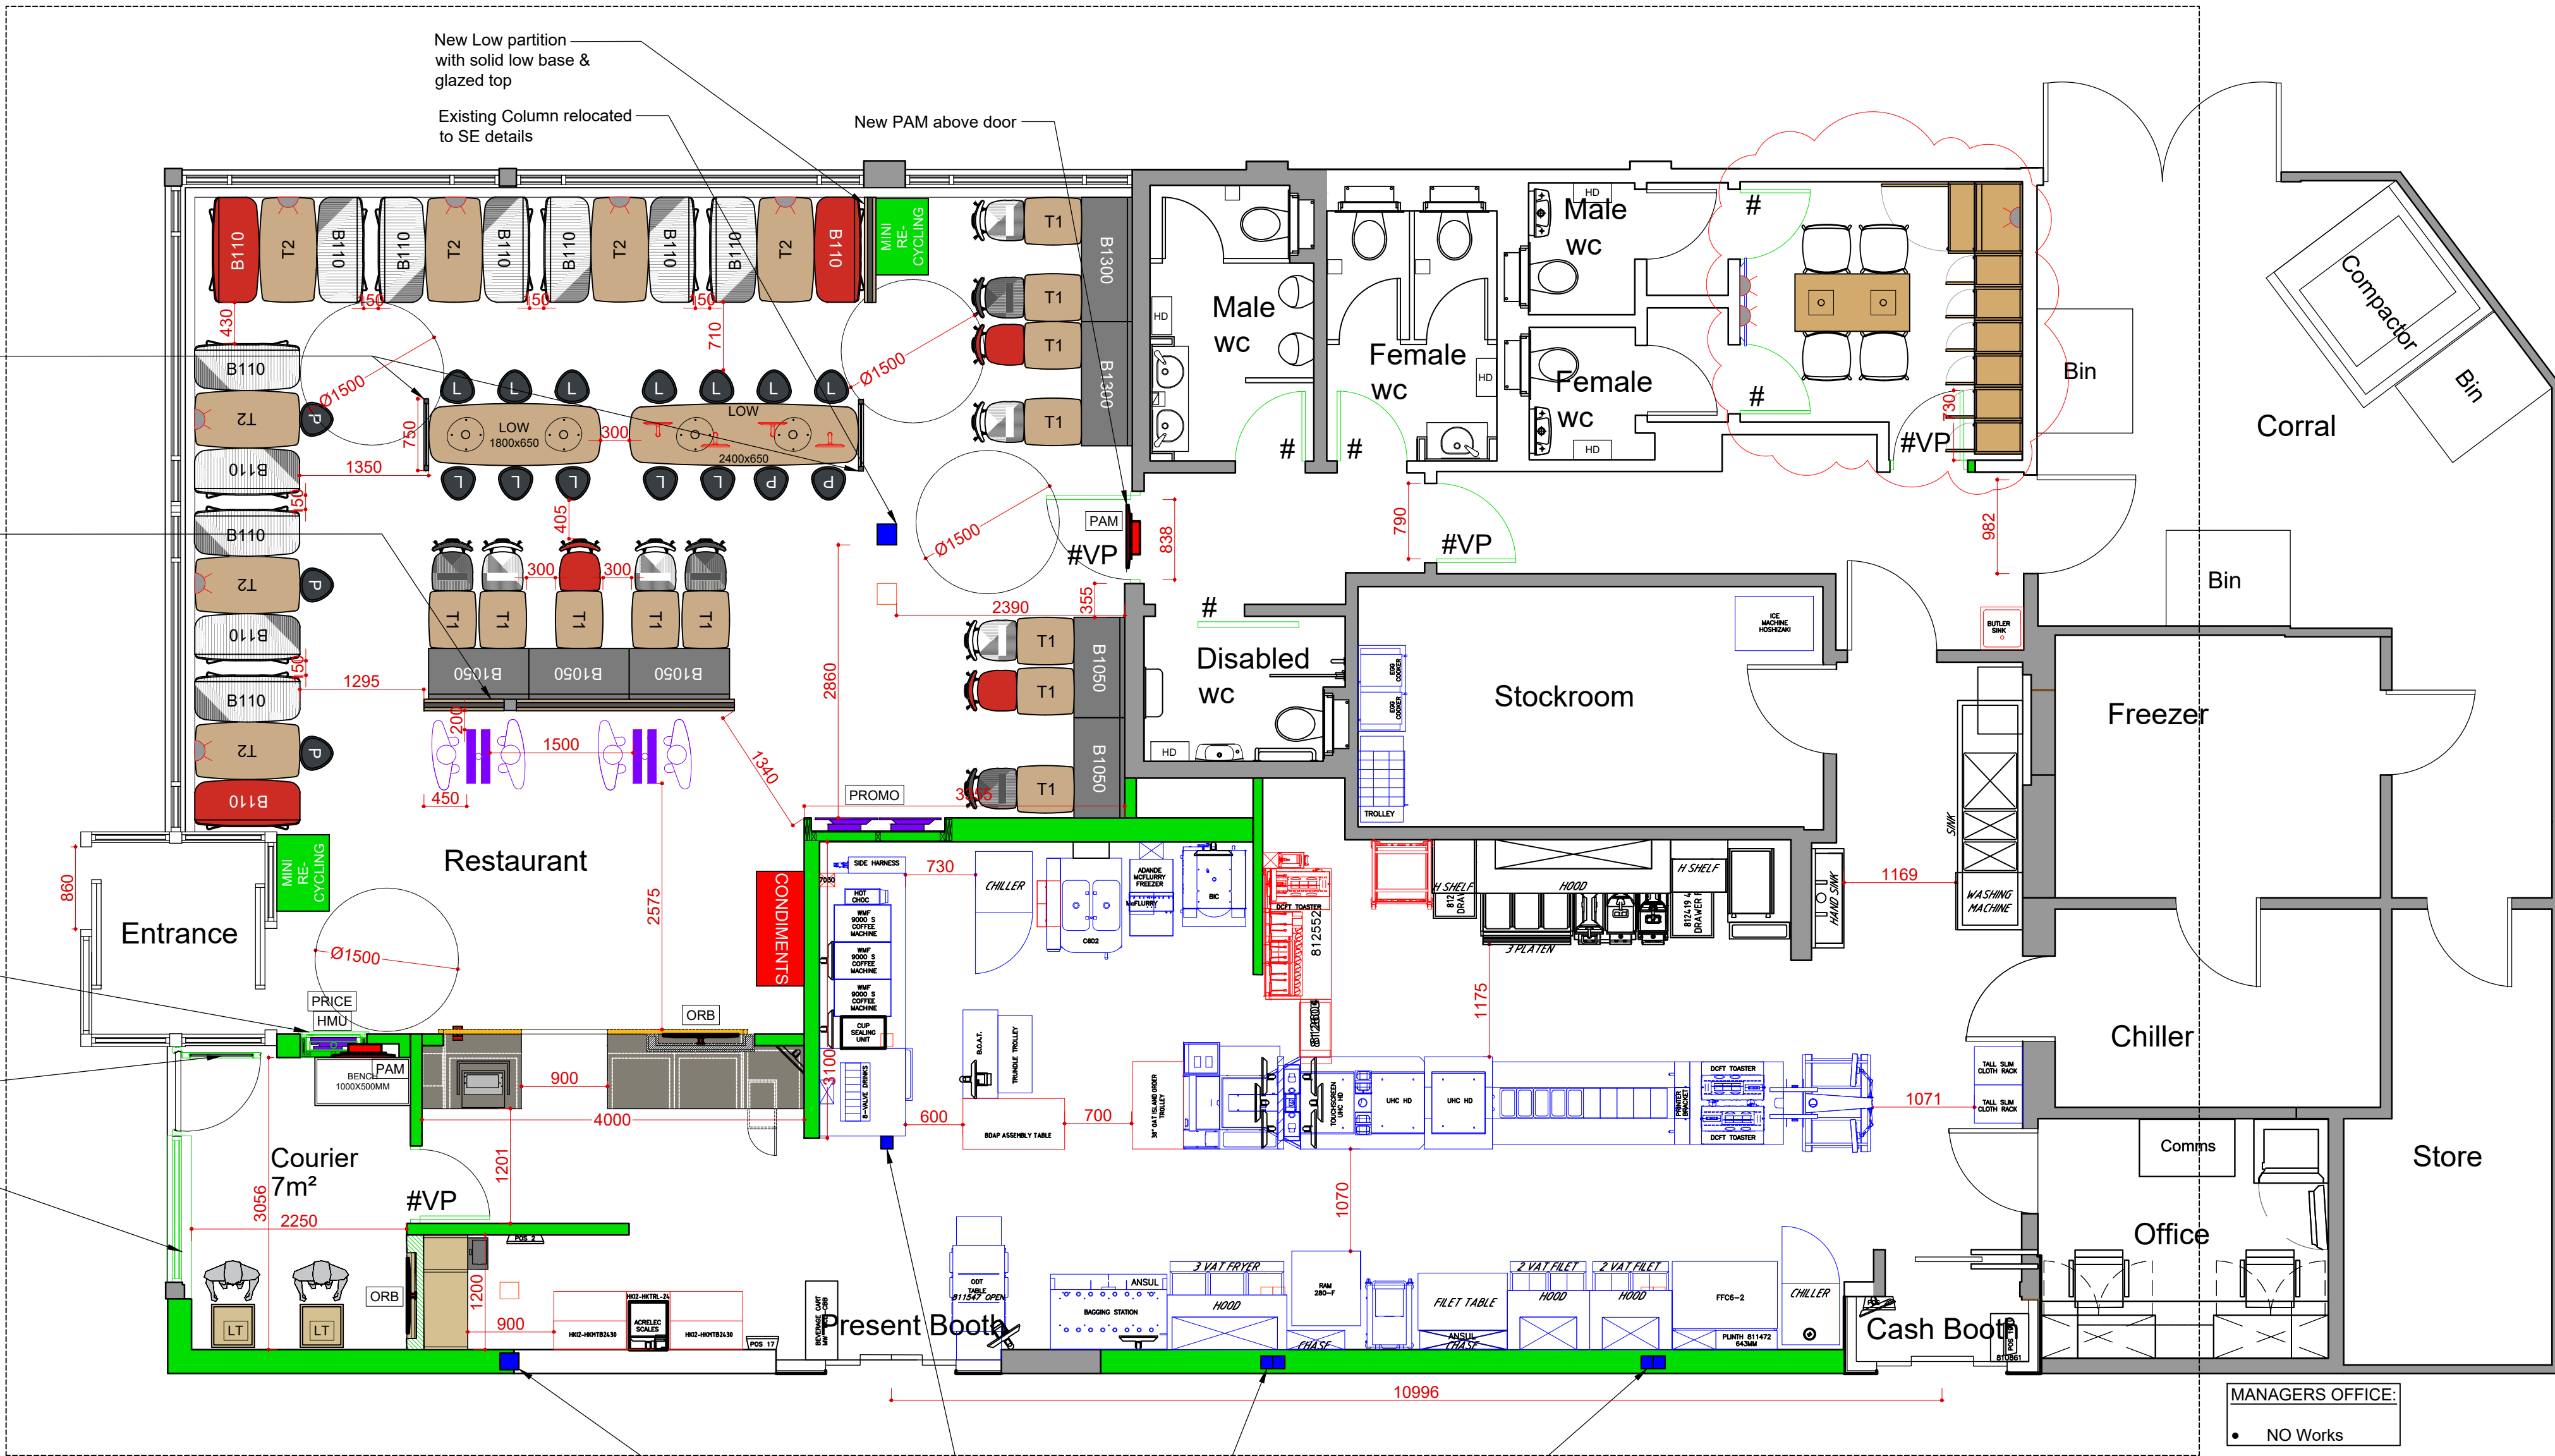

COURIER ROOM:

- New External glazed door with "McDelivery Partners Only" signage
- New counter
- New ORB above counter
- 1no New bench
- 2no new landing tables
- New floor finishes
- New wall finishes
- New ceiling & LED lights
- Check WIFI
- NO External facing ORB due to patio

KITCHEN SCOPE:

- Retain existing Prep line. + 3IP Bridge
- Retain 8V drinks
- Retain 3no coffee machines
- Retain Shake
- Retain BIC
- Kitchen Bump-out between DT booths
- New 1500mm washup sink
- Existing GRU
- Make good floor & walls (white Rock)
- New 600x600mm metal pan ceiling & flat panel LED lights

KITCHEN AMENDED BY ARCHITECT H&K TO REVIEW & UPDATE

MANAGERS OFFICE:

- NO Works

AREA SCHEDULE			
	EXISTING	PROPOSED	
Total Covers	72	67	
Dining Area	82 m²	76 m²	
Customer WC	12.4 m²	12.4 m²	
Crew Room & WC	13 m²	13 m²	

E

19-02-24

Crew extension removed. Crew Furniture adjusted

PG

PF

D

24-05-24

New Kitchen added

PG

PF

DESIGN WORKING GROUP

APPROVED

C

24-04-24

Adjusted to DWG comments

PF

PF

B

17-04-24

Crew extension decreased. crew rearranged/ Rev call altered. notes updated

PG

PF

A

25-03-24

First issue

PG

PF

REV.

DATE

DRAWING REVISIONS

BY

DESCRIBE

This drawing has been reviewed and signed off by McDonald's Restaurants Ltd any errors, changes or discrepancies should be reported to the McDonald's project manager and designers prior to commencing work on site

Name (PM):

Date:

Signature:

GENERAL NOTES:

All works are to be undertaken in accordance with the Building Regulations and the latest British Standards.

All proprietary materials and products are to be used strictly in accordance with the manufacturers recommendations.

All dimensions to be checked on site prior to construction.

PROPOSED DEVELOPMENT AT

Heads of the Valley Road,

Skewen SA10 7DR

STORE NO :-

0601

ON BEHALF OF:-

McDonald's Restaurants Ltd

DRAWING TITLE :-

General Arrangement Plan

GEOMETRY DECOR

DRAWN BY

PG

CHECKED BY

PF

DRAWING NO.

P21-050-0601-50

REV NO.

E

SCALE / PAPER SIZE

1:50@A1

DATE

04-03-2024

C7 Architects Ltd

PM House,

Riverway Industrial Estate,


Pearsham, Surrey

GU12 1LZ





GEOMETRY RE-IMAGE

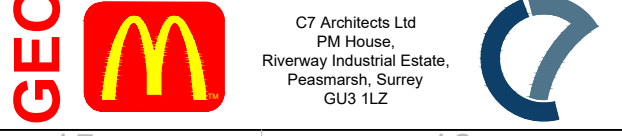

GENERAL ARRANGMENT PLAN - DINING ROOM
1:50

