


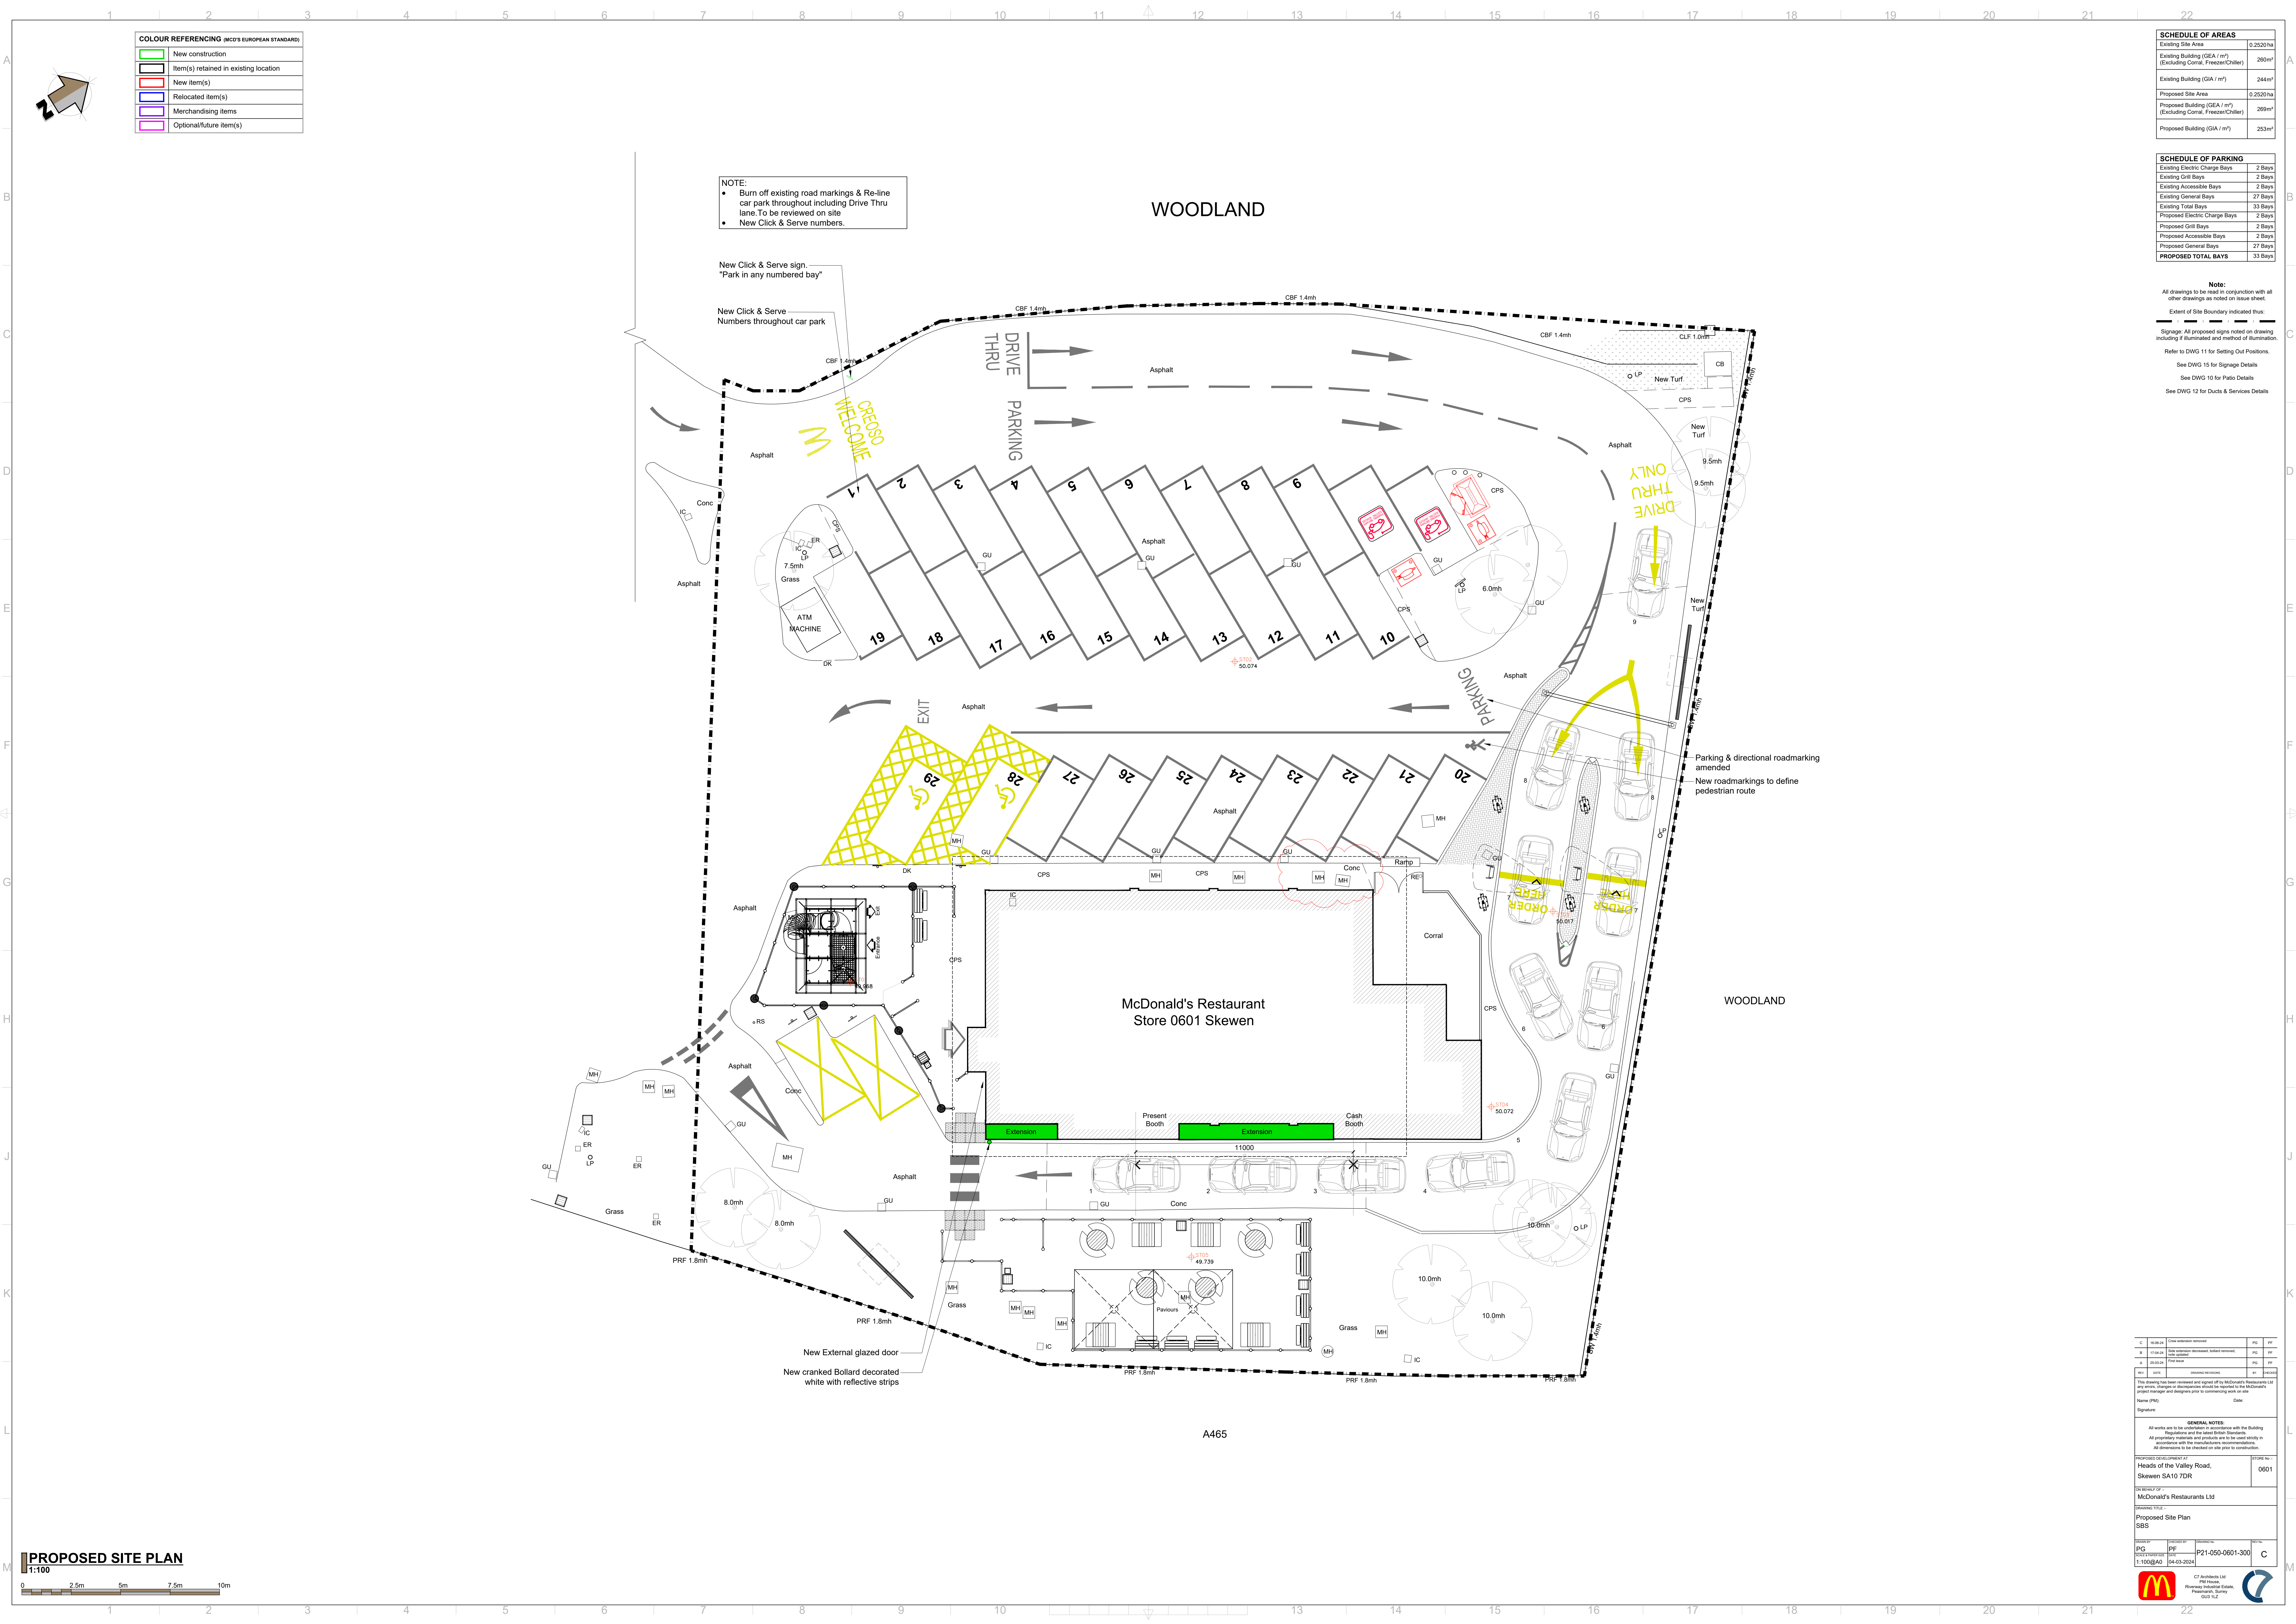

SCHEDULE OF AREAS	
Existing Site Area	0.2520 ha
Existing Building (GFA / m²) (Excluding Corral, Freezer/Chiller)	260m²
Existing Building (GFA / m²)	244m²
Proposed Site Area	0.2520 ha
Proposed Building (GFA / m²) (Excluding Corral, Freezer/Chiller)	269m²
Proposed Building (GFA / m²)	253m²

SCHEDULE OF PARKING	
Existing Electric Charge Bays	2 Bays
Existing Grill Bays	2 Bays
Existing Accessible Bays	2 Bays
Existing General Bays	27 Bays
Existing Total Bays	33 Bays
Proposed Electric Charge Bays	2 Bays
Proposed Grill Bays	2 Bays
Proposed Accessible Bays	2 Bays
Proposed General Bays	27 Bays
PROPOSED TOTAL BAYS	33 Bays

Note:
All drawings to be read in conjunction with all other drawings as noted on issue sheet.

Extent of Site Boundary indicated thus: _____

Signage: All proposed signs noted on drawing including if illuminated and method of illumination. Refer to DWG 11 for Setting Out Positions. See DWG 15 for Signage Details. See DWG 10 for Patio Details. See DWG 12 for Ducts & Services Details.

REV	DESCRIPTION	DATE	BY	CHKD
