


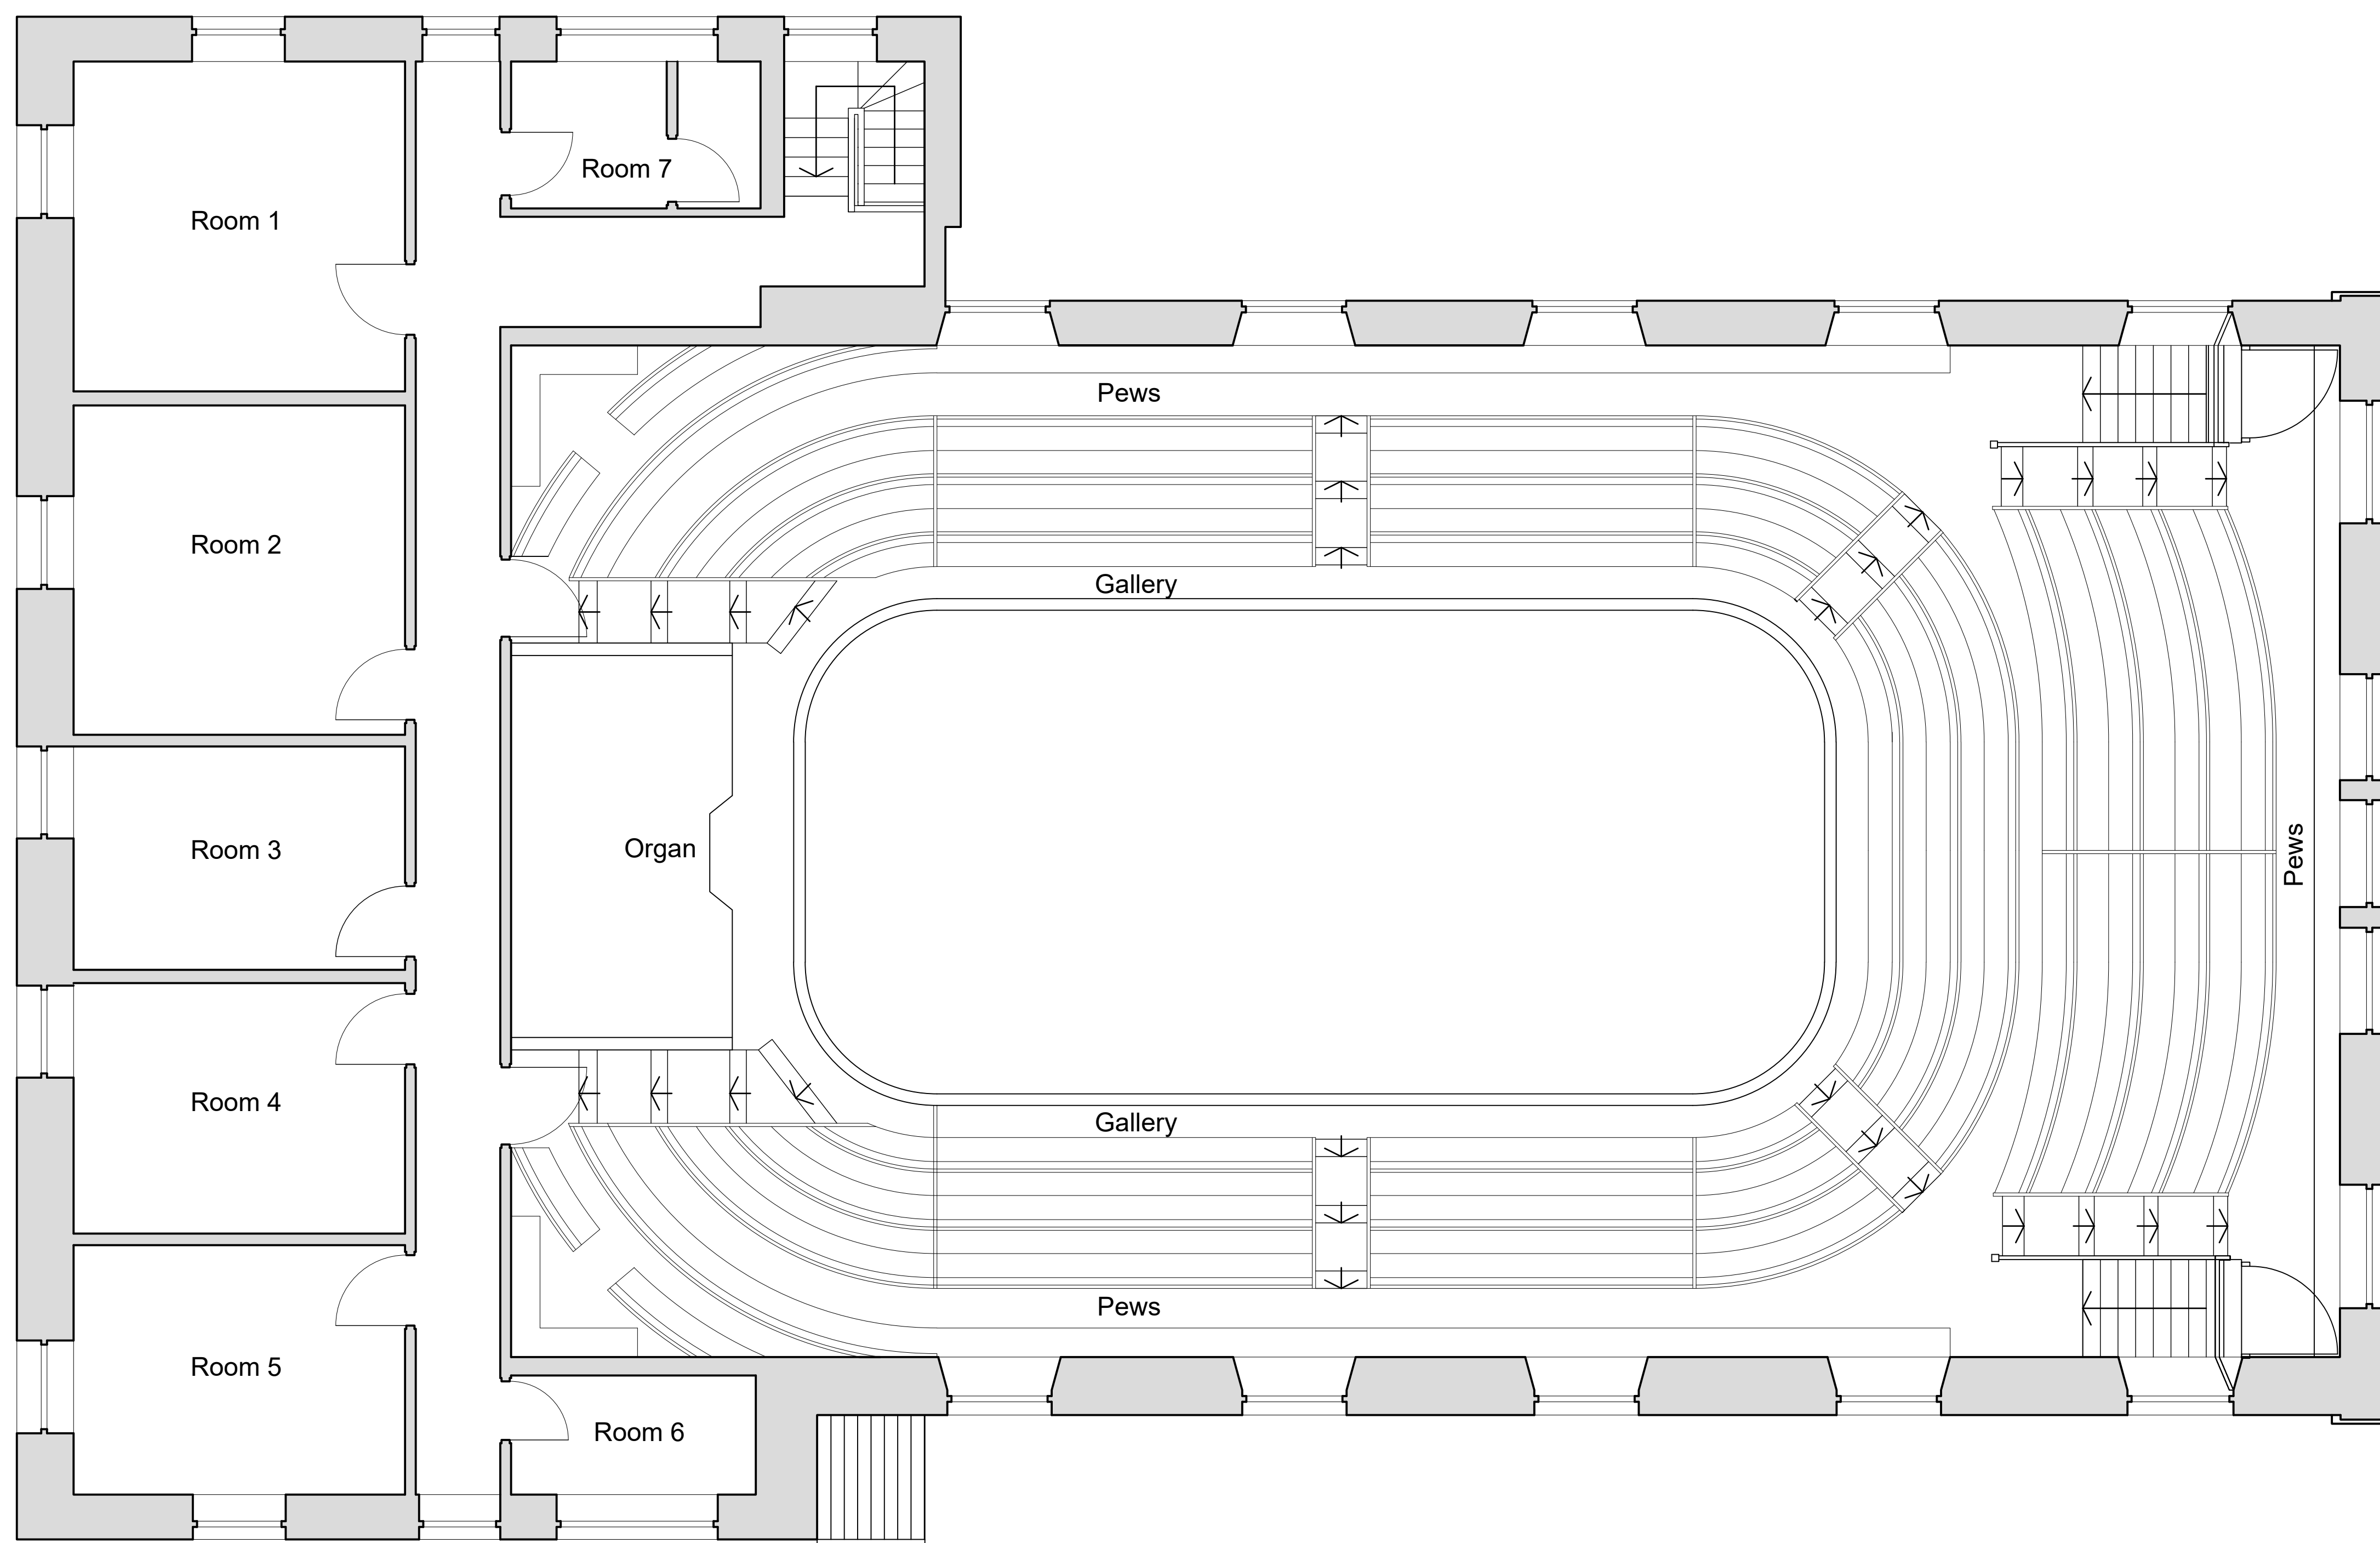

Job No:	23.77	scales: 1:50 @ A1	Drawing No:	A 02	Rev:	/

No.	REVISION	by	date

No.	REVISION	by	date

STAGE	PLANNING
-------	----------

Job No: 23.77	Drawing No: A 02	Rev: /
scales: 1:50 @ A1		

COPYRIGHT ©