



existing section

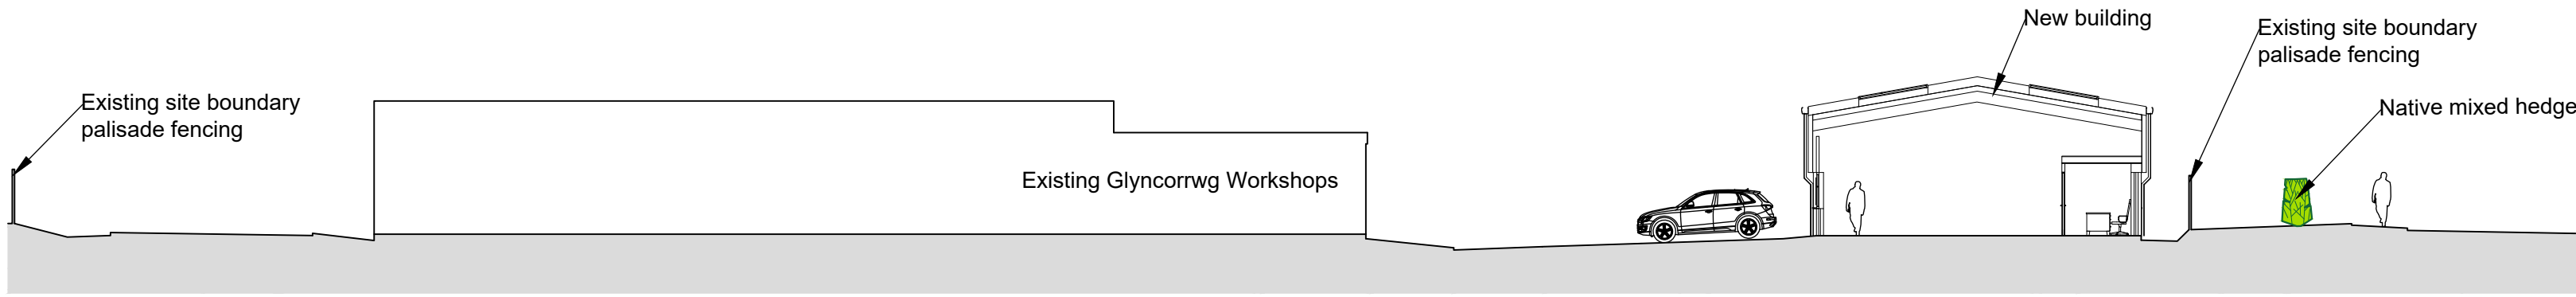

proposed section

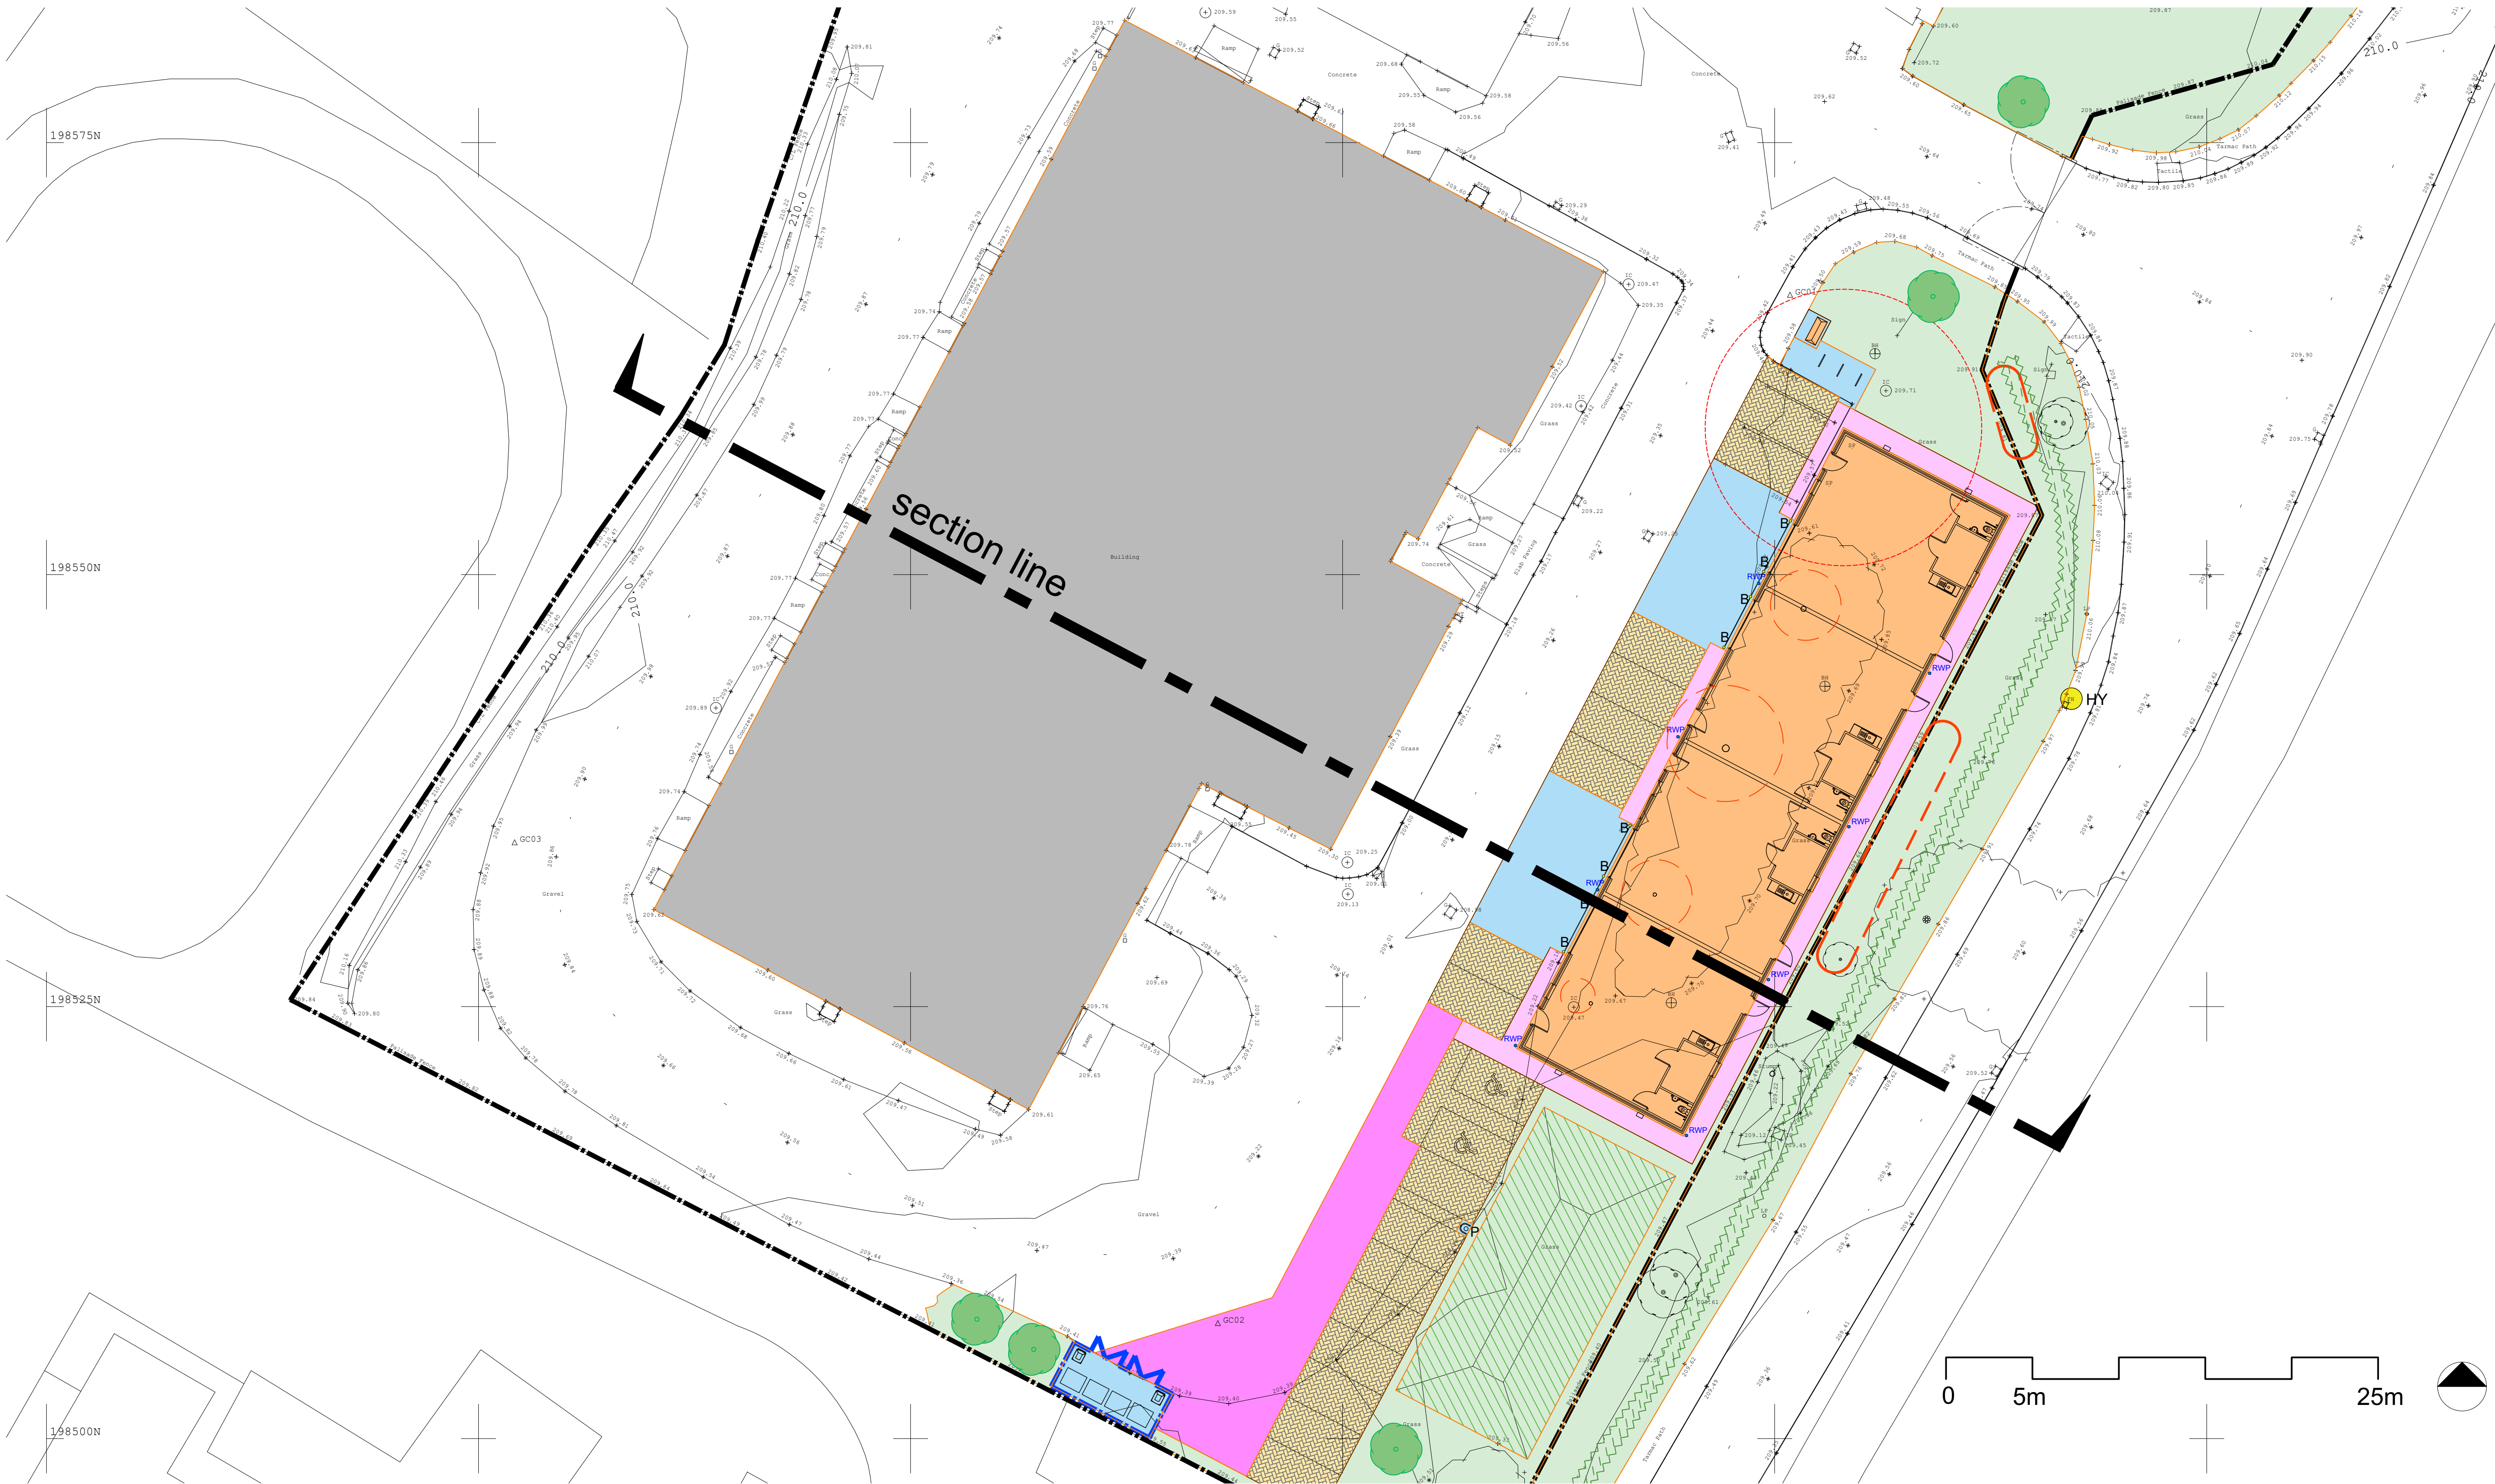

ALL DIMENSIONS TO BE CHECKED ON SITE.
DO NOT SCALE THIS DRAWING.
ALL DISCREPANCIES TO BE REPORTED IMMEDIATELY.
© COPYRIGHT
AUTOCAD VERSIONS OF THIS DRAWING ARE GENERATED
FROM REVIT AND ARE NOT CHECKED. THEY ARE PROVIDED TO
CONSULTANTS AND CONTRACTORS FOR INFORMATION ONLY
TO USE AT THEIR OWN RISK.

P02	Planning Issue	25/07/24	MT
P01	Planning Issue	27/06/24	MT
No.	Revision Description	Date	By

EPT PARTNERSHIP
CHARTERED ARCHITECTS

Client:
Andrew Scott Ltd

Project:
NPT New Industrial Units

Drawing Title:
Proposed Site Sections
Glyncorrwg

Status: Work in progress

Scale : 1:200 Original sheet size : A1

Project	Originator	Functional Breakdown	Spatial Breakdown	Form	Discipline	Number	Revision
ISU -	EPT -	XX -	XX -	DR -	A -	6202 -	P02
EPT internal project ref: 11298	Drawn by: MT	Checked by: MT	Exported from model: Autocad native file				