


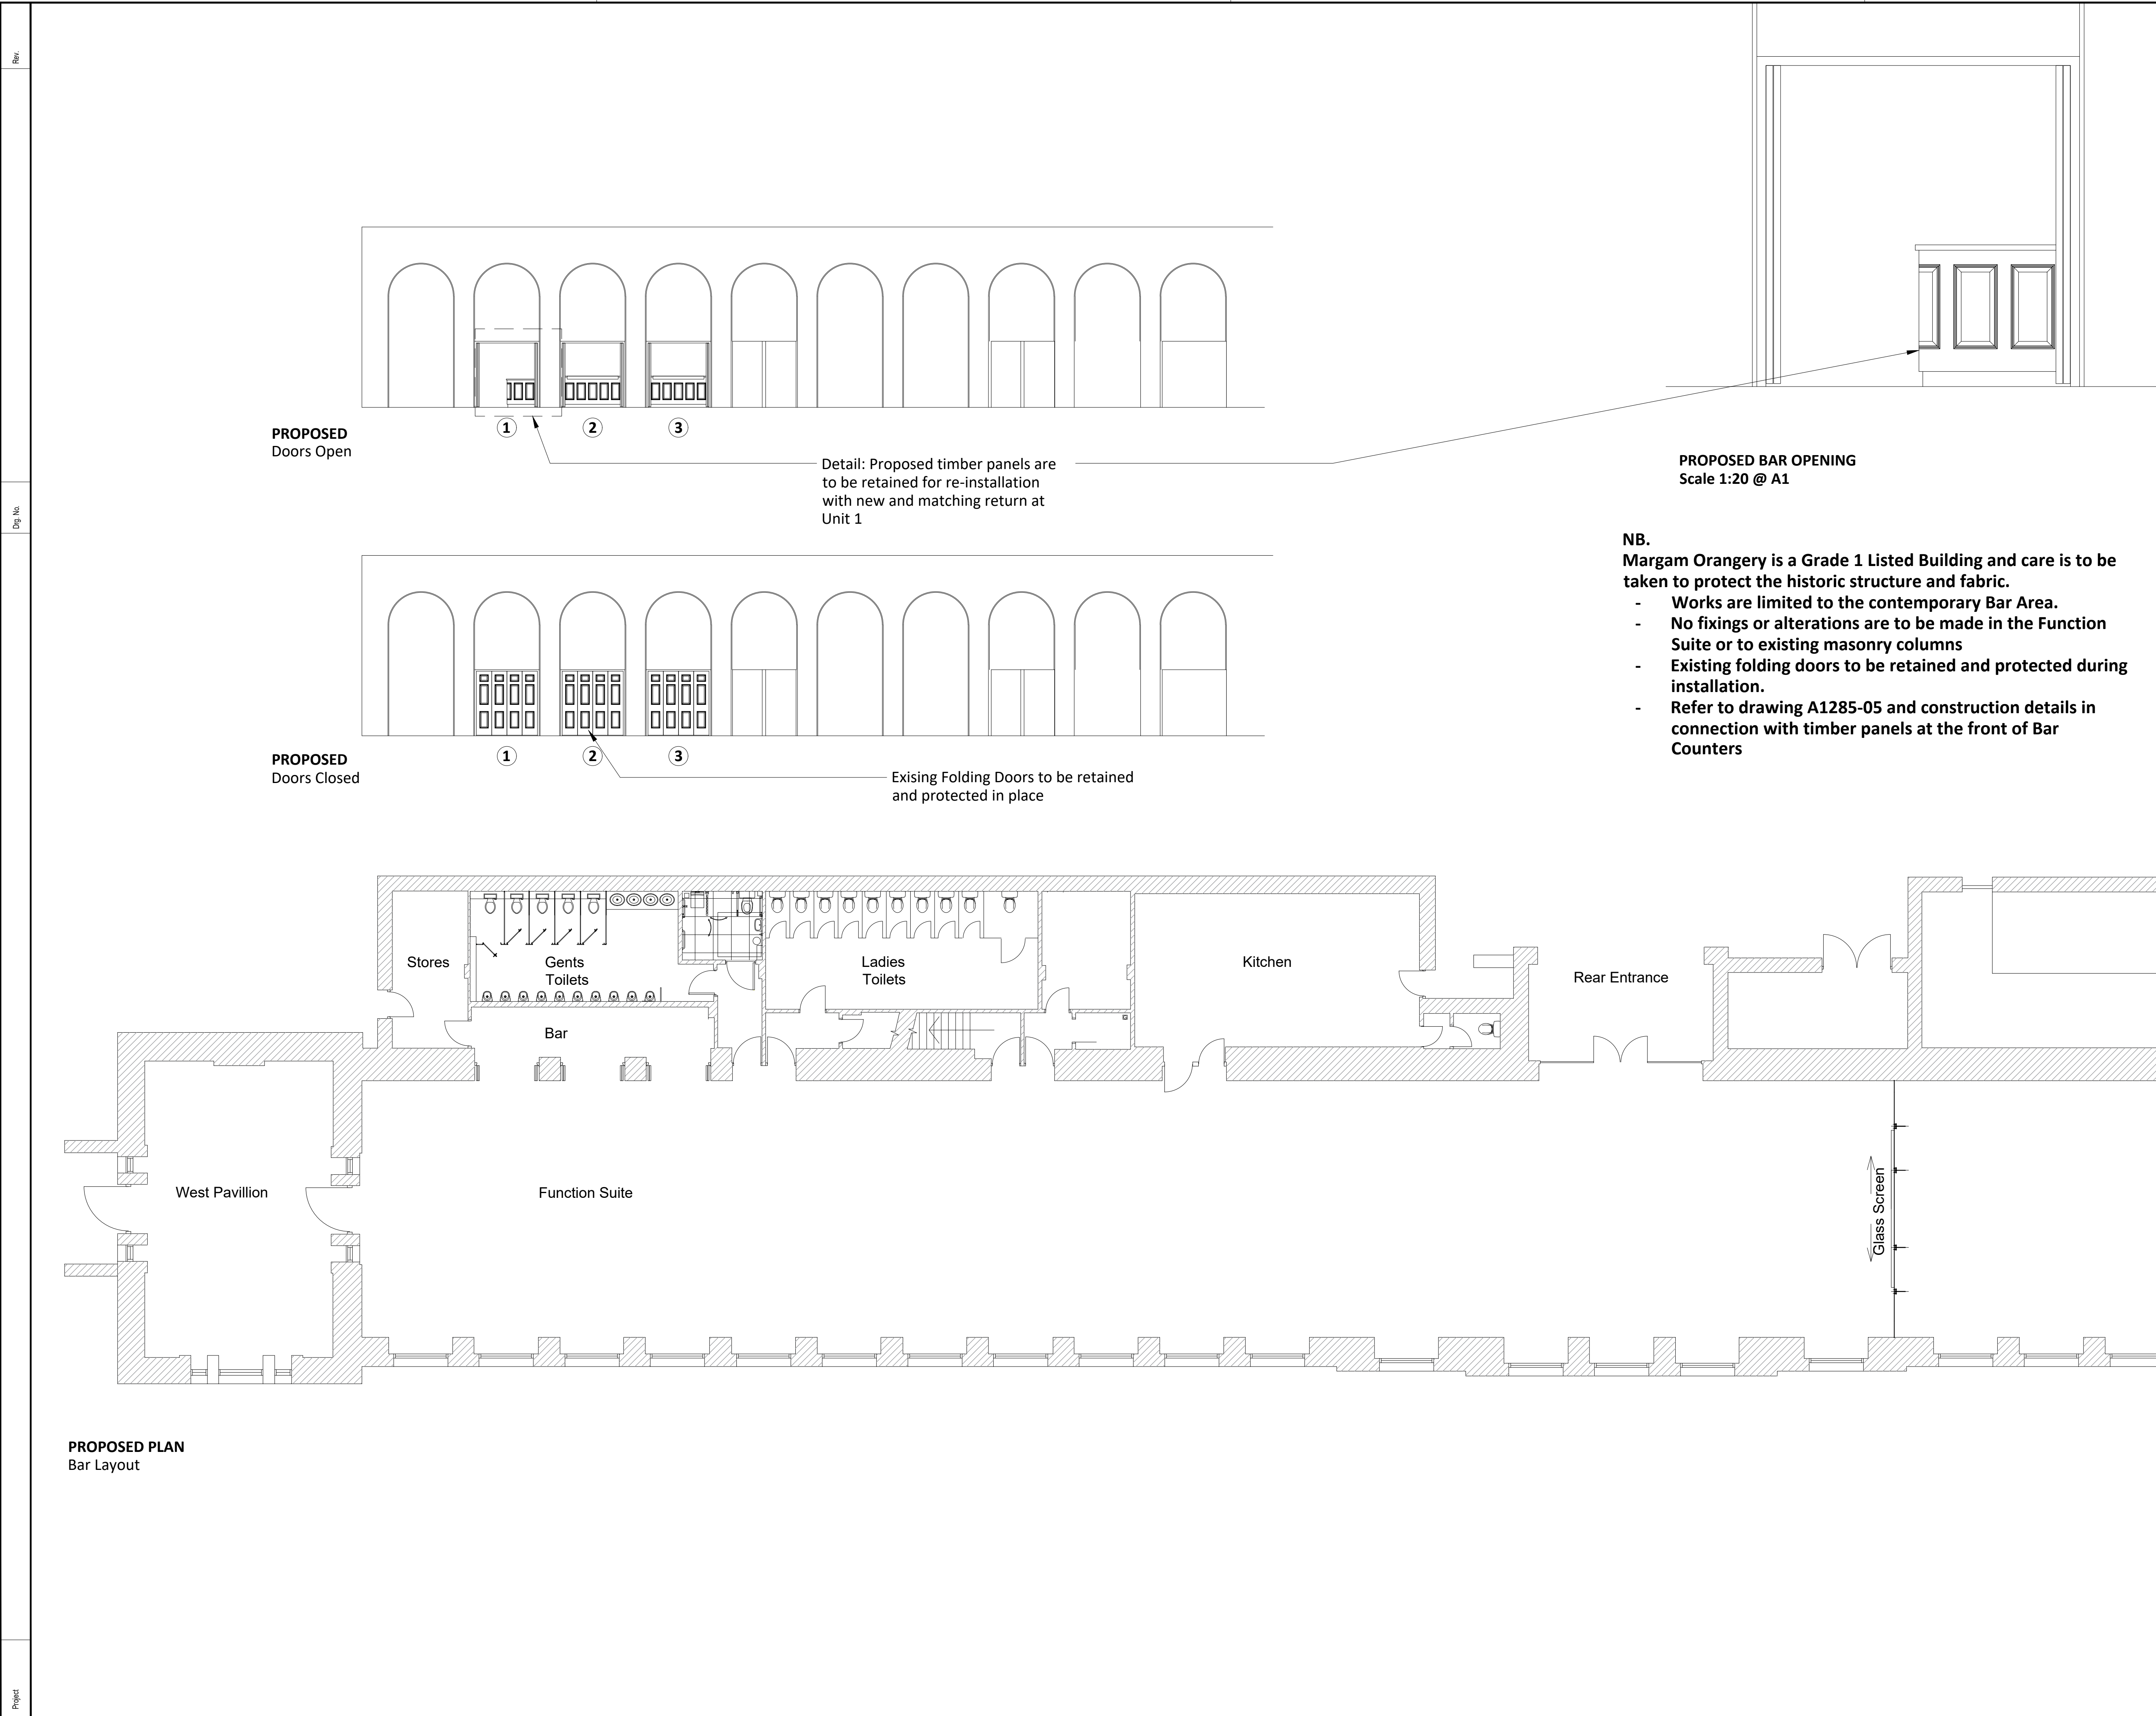

NOTES

1. All dimensions in millimetres unless otherwise stated.

Rev	Details	Dr	Ch	Apr	Date



Neath Port Talbot

Castell-nedd Port Talbot

County Borough Council Cyngor Bwrdeistref Sirol

Making a difference Gwahaniaeth er gwell

PROPERTY & REGENERATION

Nicola Pearce BSc(Hons) DipTP MRTPI

DIRECTOR OF ENVIRONMENT AND REGENERATION

THE QUAYS, BRUNEL WAY

BAGLAN ENERGY PARK, SA11 2GG

www.npt.gov.uk

Project

MARGAM ORANGERY
BAR REPLACEMENT

Drawing Title

PROPOSED LAYOUT
Visual Impact

File No.		Property Ref. No.	
Drawn	TJE	Checked	Approved
Date	April 2024	Date	Date
Scales 1:100 and 1:20 @ A1			
Drawing No. A1285-04			Rev.