


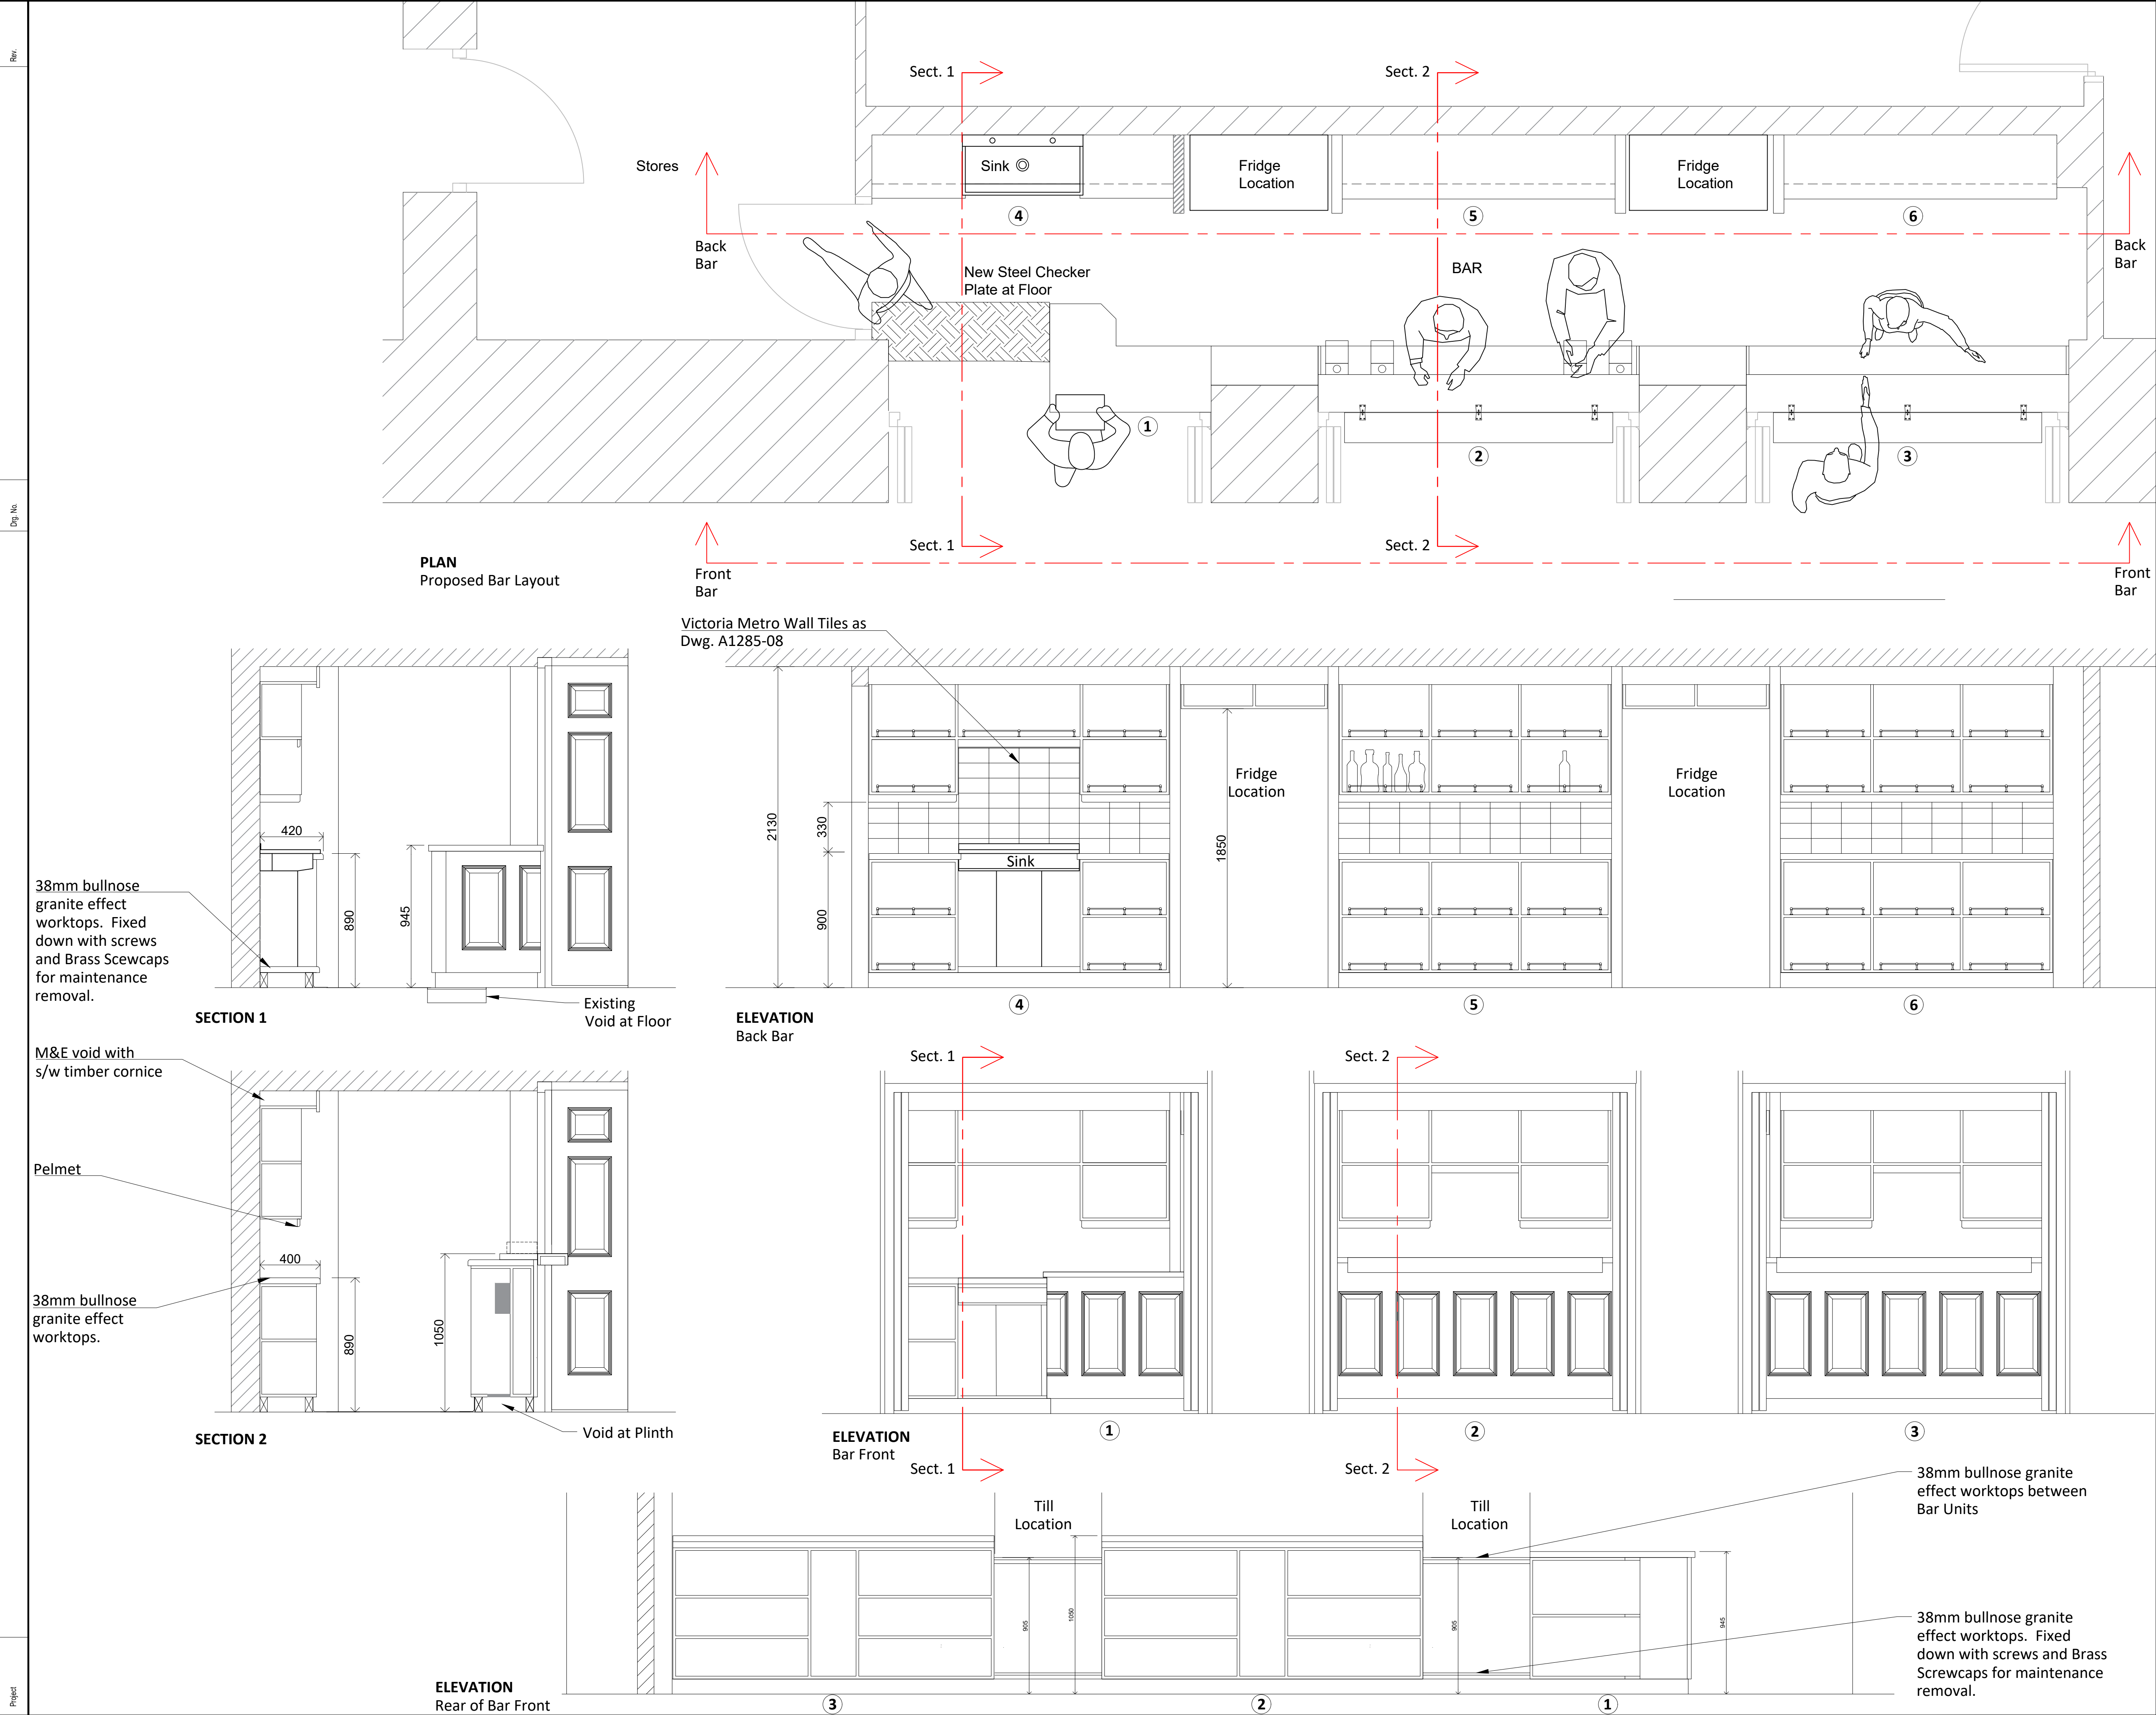

NOTES

1. All dimensions in millimetres unless otherwise stated.

GENERAL ARRANGEMENT DIMENSIONS
TO BE CONFIRMED BY CONTRACTOR FOR
THE PURPOSE OF BESPOKE JOINERY
MANUFACTURE AND FITTINGS

Rev	Details	Dr	Ch	Apr	Date



Neath Port Talbot
Castell-nedd Port Talbot
County Borough Council Cynhor Bwrdeistref Sirol
Making a difference Gwahaniaeth er gwell

PROPERTY & REGENERATION
Nicola Pearce BSc(Hons) DipTP MRTPI
DIRECTOR OF ENVIRONMENT AND REGENERATION
THE QUAYS, BRUNEL WAY
BAGLAN ENERGY PARK, SA11 2GG
www.npt.gov.uk

Project

MARGAM ORANGERY
BAR REPLACEMENT

Drawing Title

PROPOSED
GENERAL ARRANGEMENT

File No.	Property Ref. No.	
Drawn TJE	Checked	Approved
Date April 2024	Date	Date
Scales 1:20 @ A1		
Drawing No. A1285-06	Rev.	