


- KEY
- Proposed Vehicle Crossover
  - Extent of existing Footway to be widened to 2.0m
  - Extent of existing Vehicle Layby to be re-constructed as Adoptable Footway
  - Existing Lighting Column / Signage to be repositioned
  - New location of repositioned existing lighting column
  - Existing Telegraph Pole to be repositioned
  - New location of repositioned Telegraph Pole
  - Existing Highway Gully to be relocated
  - Existing Highway Gully
  - Proposed Streetname plate (indicative location)
  - Existing DCWW Combined Sewer
  - Existing DCWW Storm Sewer
  - Existing DCWW Storm Sewer (to be abandoned)

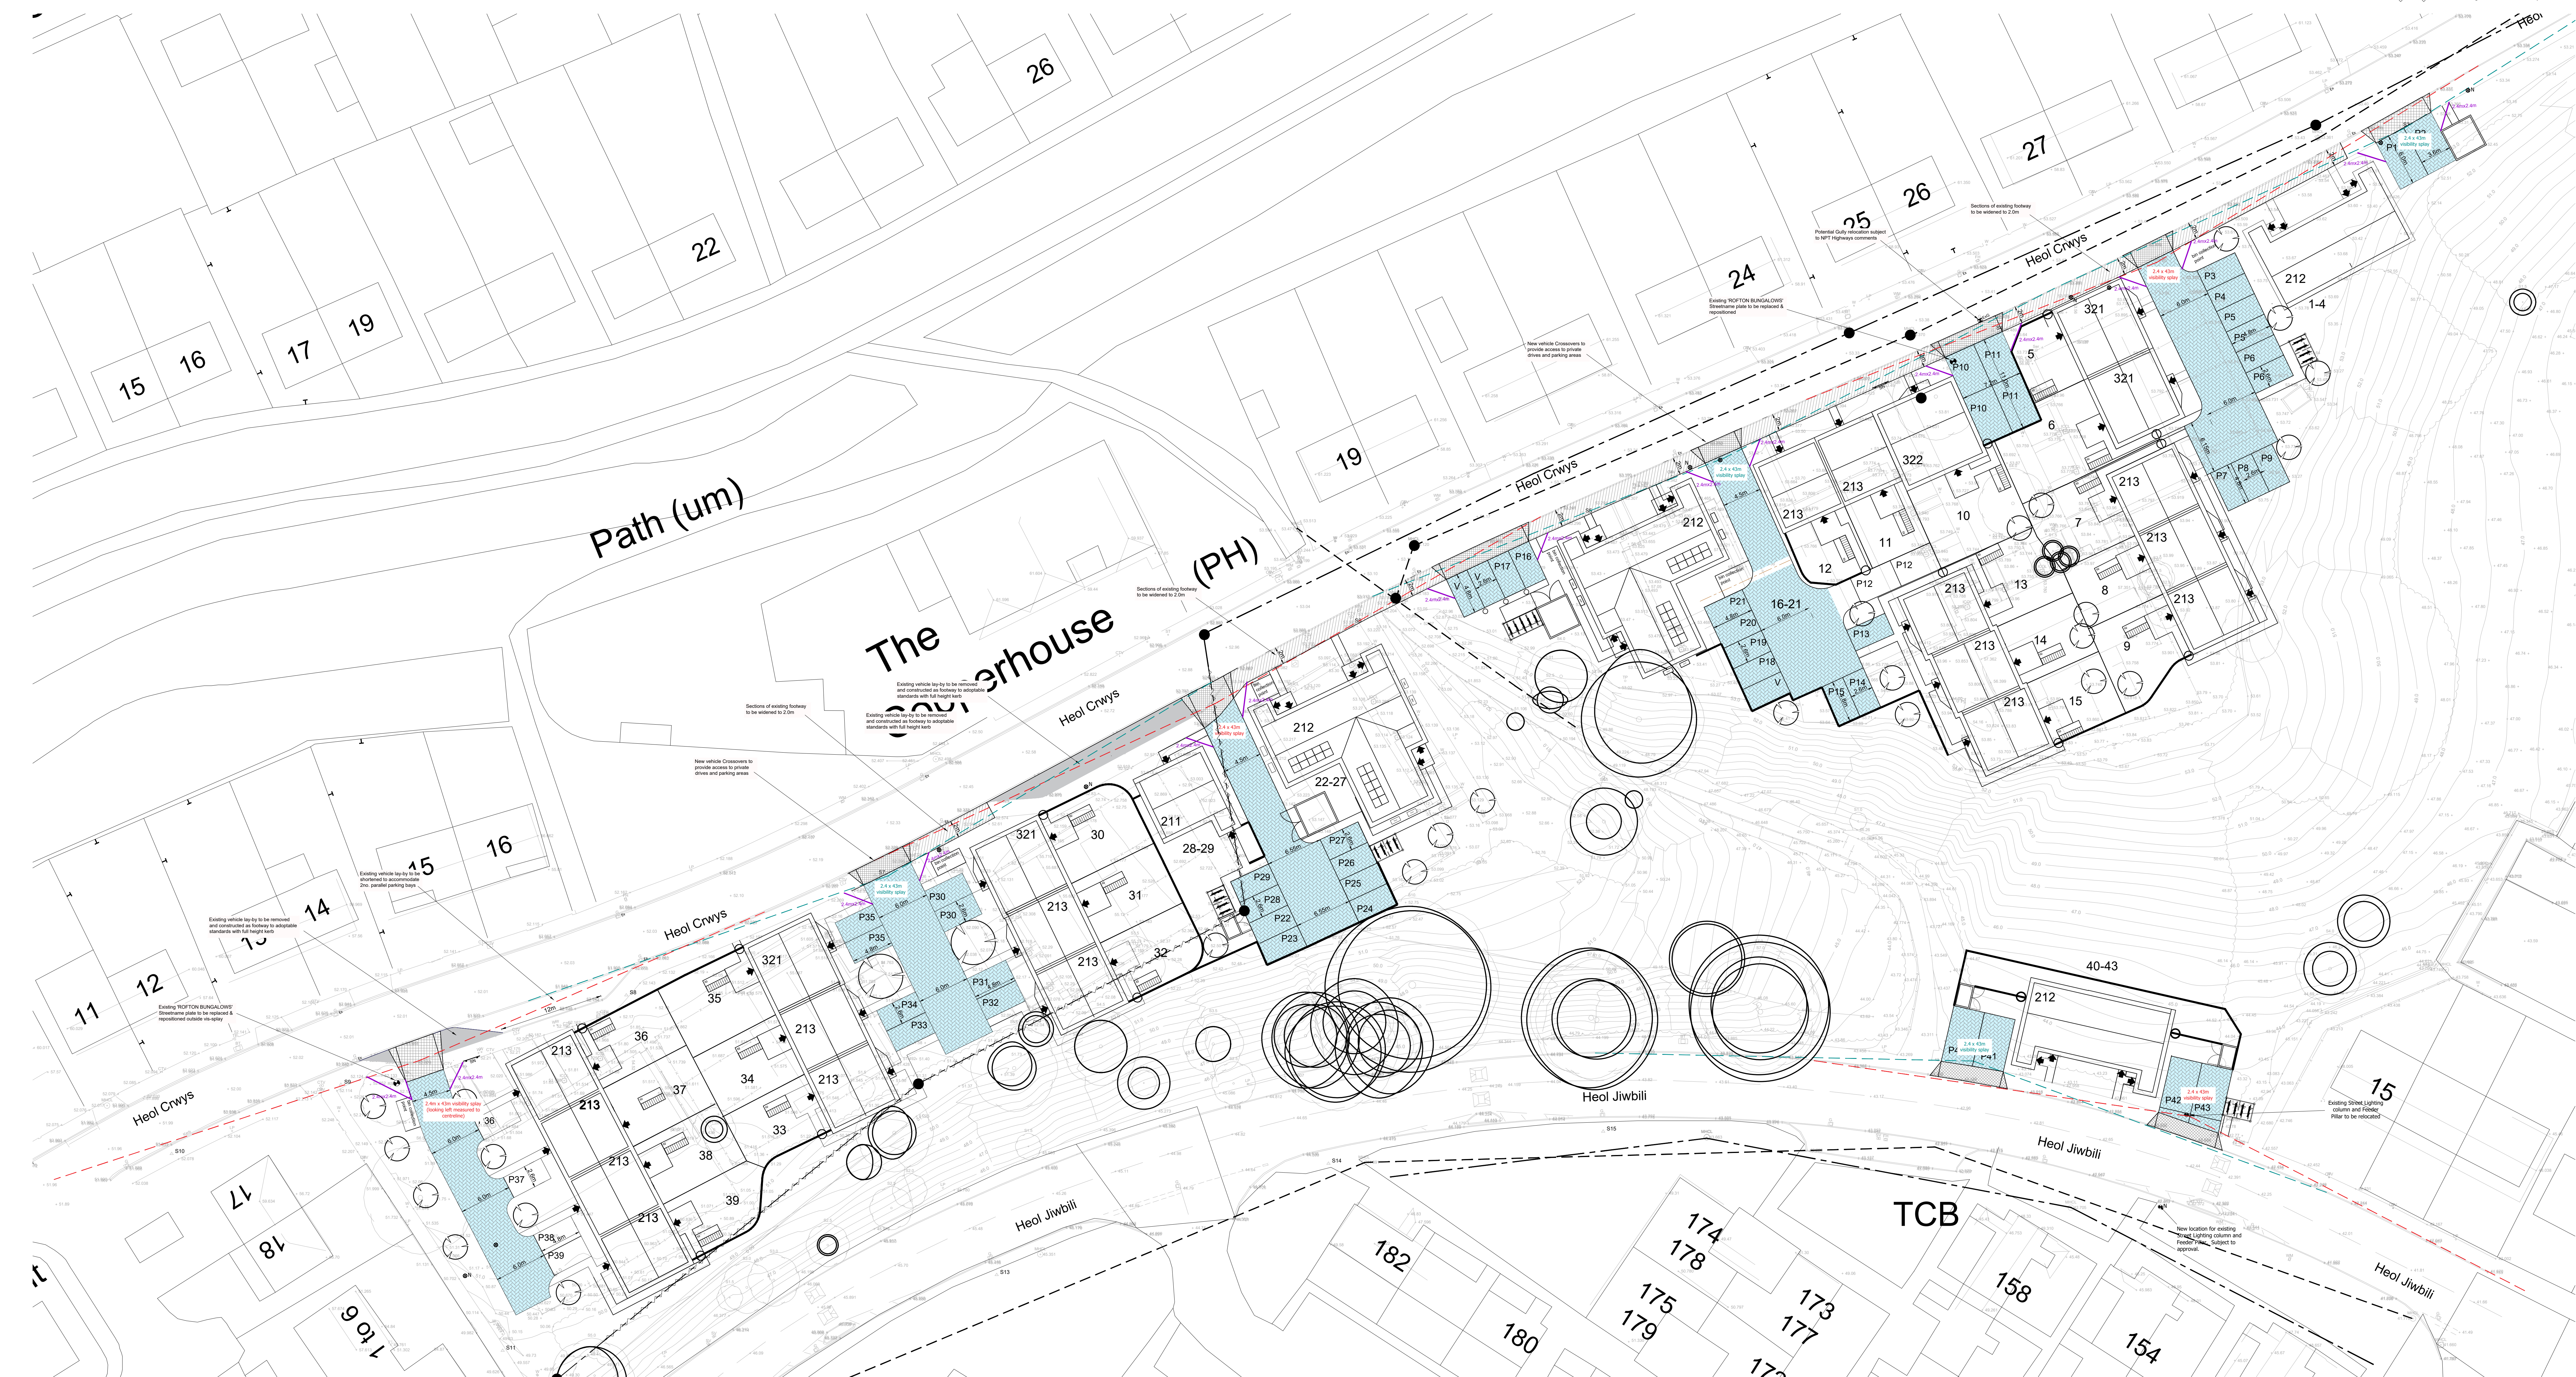

This drawing is copyright and its use or reproduction without the permission of Spring Design Consultancy Limited. All rights are reserved until invoices are paid in full. No responsibility will be taken for any design used for construction prior to receipt of relevant approvals.

| rev | date     | description   | by  |
|-----|----------|---|-----|
| A   | 03.02.23 | Updated to suit revised Site Layout.   | MCC |
| B   | 06.06.23 | Updated to suit revised Site Layout. Plots 28-29 handed   | EA  |
| C   | 05.04.24 | Via colours added. Notes added.   | MCC |
| D   | 20.05.24 | Existing and relocated Telegraph poles shown. Via signals amended to be 2.4x2.4m. Notes and key amended. Relocated lighting column added opposite P42-P43. | VCH |

| rev | date | description | by |
|-----|------|-------------|----|
|-----|------|-------------|----|

Status: **PLANNING**

Drawn: MCC  
Checked: MCC  
Date: October 2022  
Scale: 1:250 (A0)

Client: Tai Tarian  
Project: Heol Crwys, Cwmavon  
Title: Highway Works Plan GA  
Ref: 2575-550  
Rev: D

**spring** design  
Unit 2 Chapel Barns | Marley, Mawr  
Bridgend | CF32 0LS | 01656 656587  
mail@spring-consultancy.co.uk