
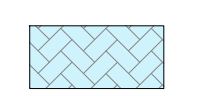
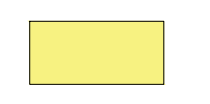
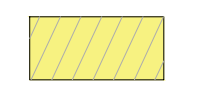
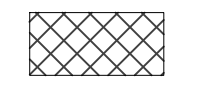
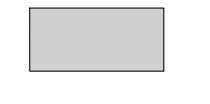
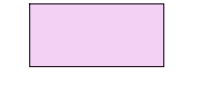


KEY

-  Proposed Permeable Block Paving Construction (Private)
-  Proposed Footway Resurfacing
-  Proposed Footway Resurfacing and widening to 2.0m width
-  Vehicle Lay-by Resurfacing (Adaptable Carriageway specification)
-  Vehicle Crossover Construction
-  Adaptable Footway Construction
-  HB2 Kerb (125mm upstand)
-  BN Kerb (25mm upstand at carriageway edge)
BN Kerb (30mm upstand at back edge)
-  L / R Dropper Kerb (125-25mm upstand)
-  EBK Edging Kerb - at vehicle access
EF Edging Kerb - adjacent to soft landscaping

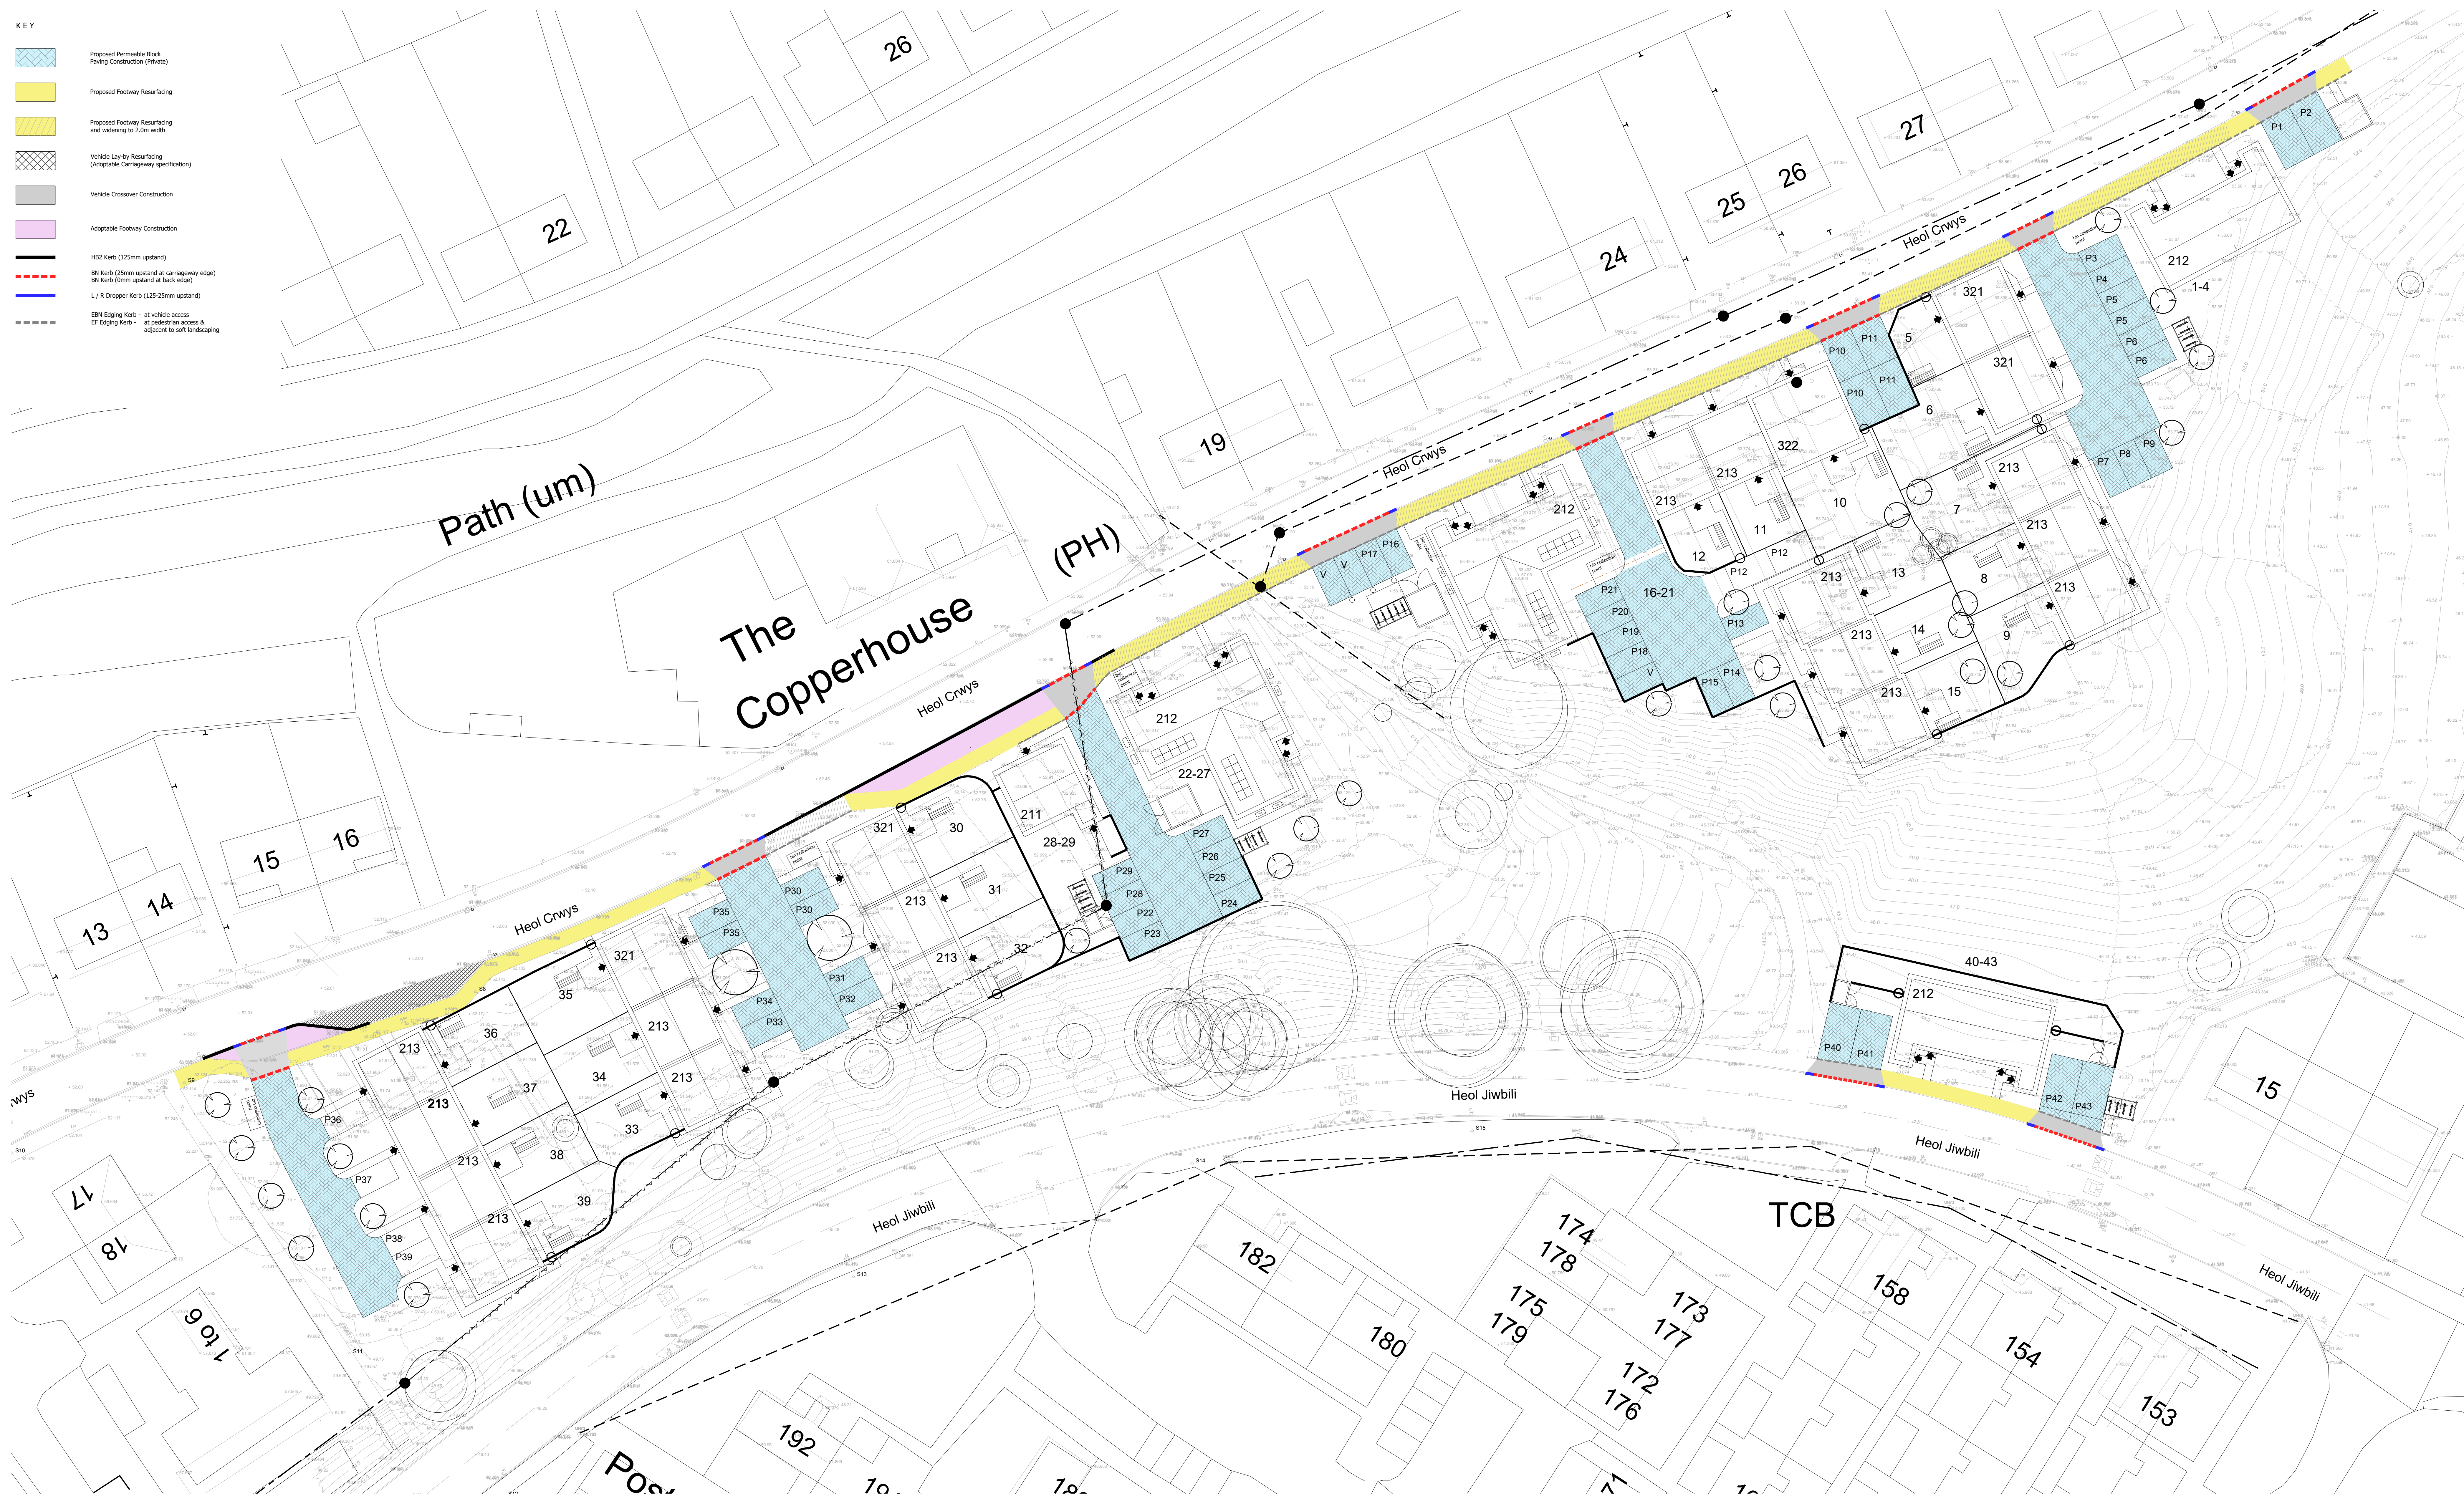

This drawing is copyright and its use or reproduction without the permission of Spring Design Consultancy Limited. All rights are reserved until invoices are paid in full. No responsibility will be taken for any design used for construction prior to receipt of relevant approvals.

rev A date 28.05.24

description updated to suit amended site layout.

by MCC

rev date

description

by

Status:

PLANNING

Drawn: VCH
Checked: MCC
Date: July 2023
Scale: 1:250 (A0)

Client: Tai Tarian
Project: Heol Crwys, Cwmavon
Title: Surface Finishes & Kerbing Plan
Ref: 2575-551
Rev: A

spring design
Unit 2 Chapel Barns | Werrby, Mawr
Bridgend | CF32 0LS | 01656 656287
mail@spring-consultancy.co.uk