





Existing surveyed trees to be retained and re-surveyed once site clearance has been undertaken

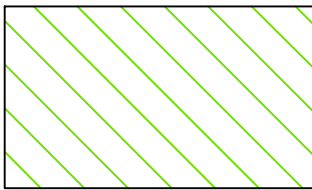

Existing woodland and understorey to be retained and re-surveyed once site clearance has been undertaken

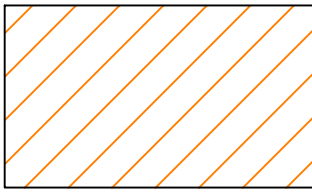

Existing woodland proposed for removal

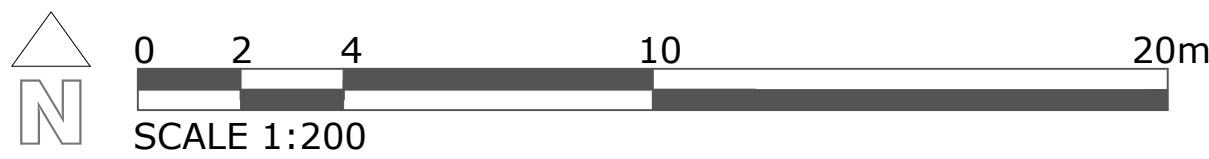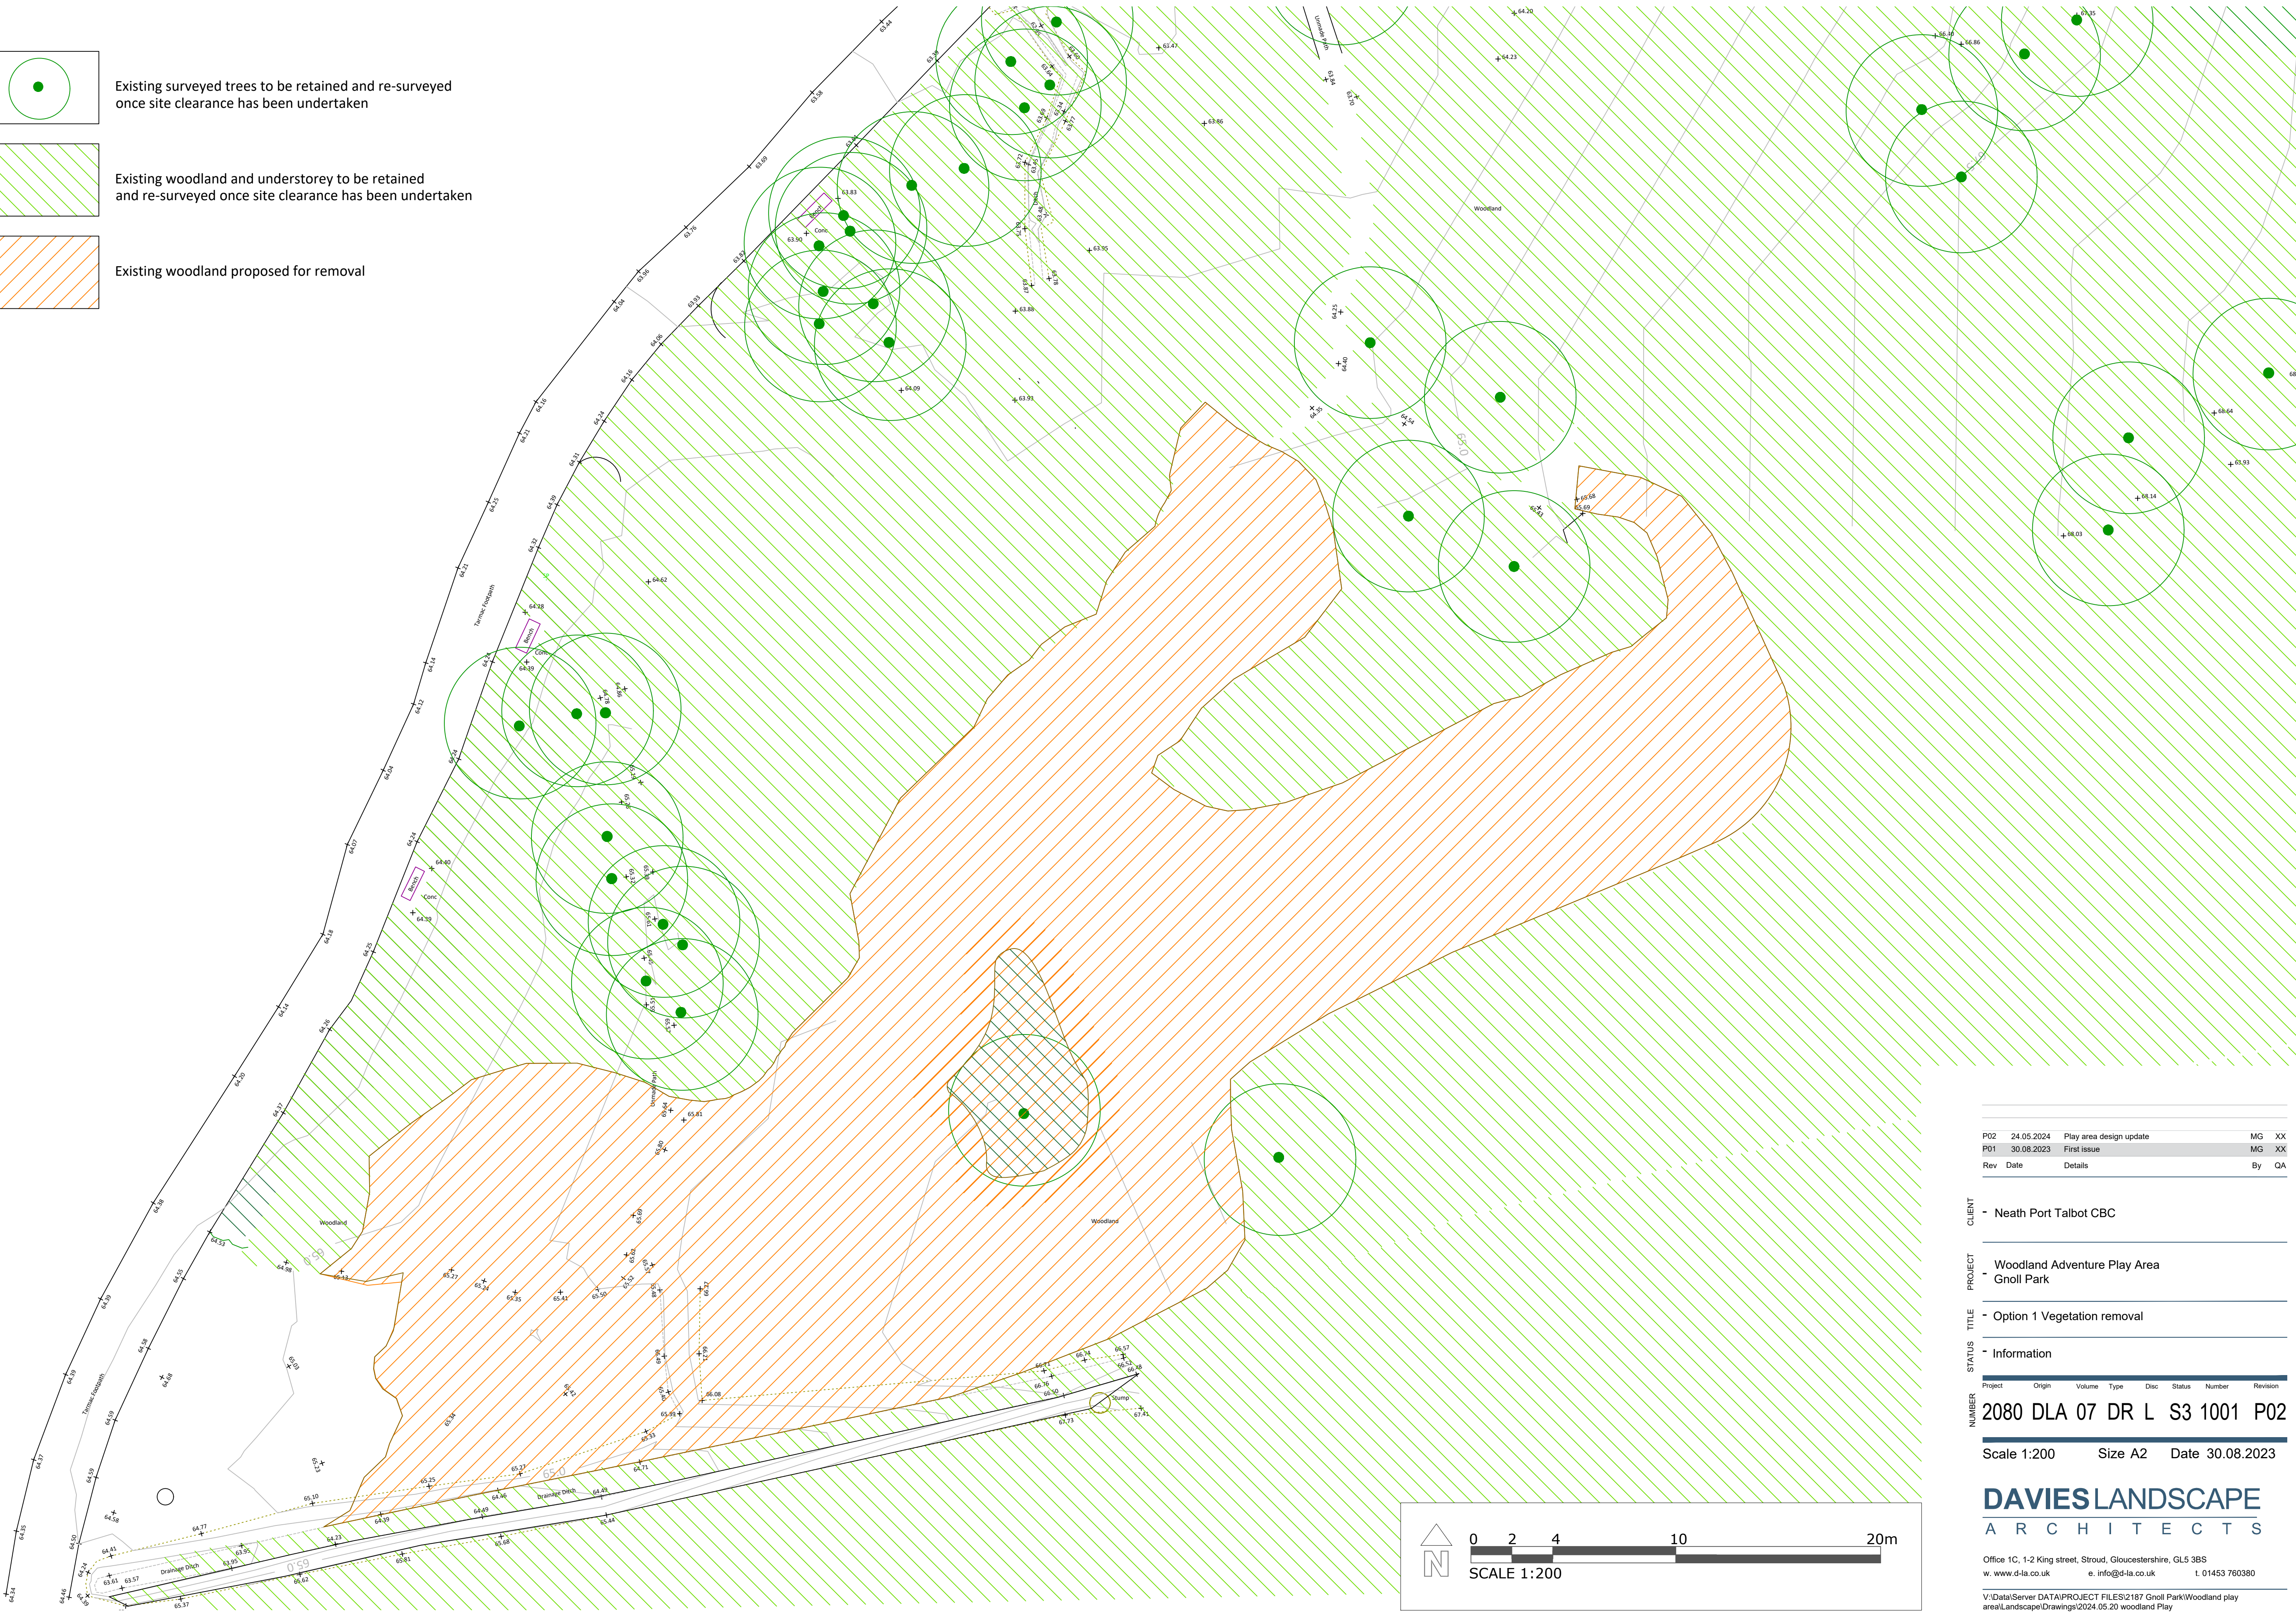

Rev	Date	Details	By	QA
P02	24.05.2024	Play area design update	MG	XX
P01	30.08.2023	First issue	MG	XX

CLIENT - Neath Port Talbot CBC

PROJECT - Woodland Adventure Play Area
- Gnoll Park

TITLE - Option 1 Vegetation removal

STATUS - Information

Project	Origin	Volume	Type	Disc	Status	Number	Revision
2080 DLA 07 DR L S3 1001 P02							

Scale 1:200 Size A2 Date 30.08.2023

DAVIESLANDSCAPE
ARCHITECTS

Office 1C, 1-2 King street, Stroud, Gloucestershire, GL5 3BS
w. www.d-la.co.uk e. info@d-la.co.uk t. 01453 760380

V:\Data\Server DATA\PROJECT FILES\2187 Gnoll Park\Woodland play
area\landscape\Drawings\2024.05.20 woodland Play
area\2080-07-DLA-L-DR-1001-S2-RevP02.dwg