


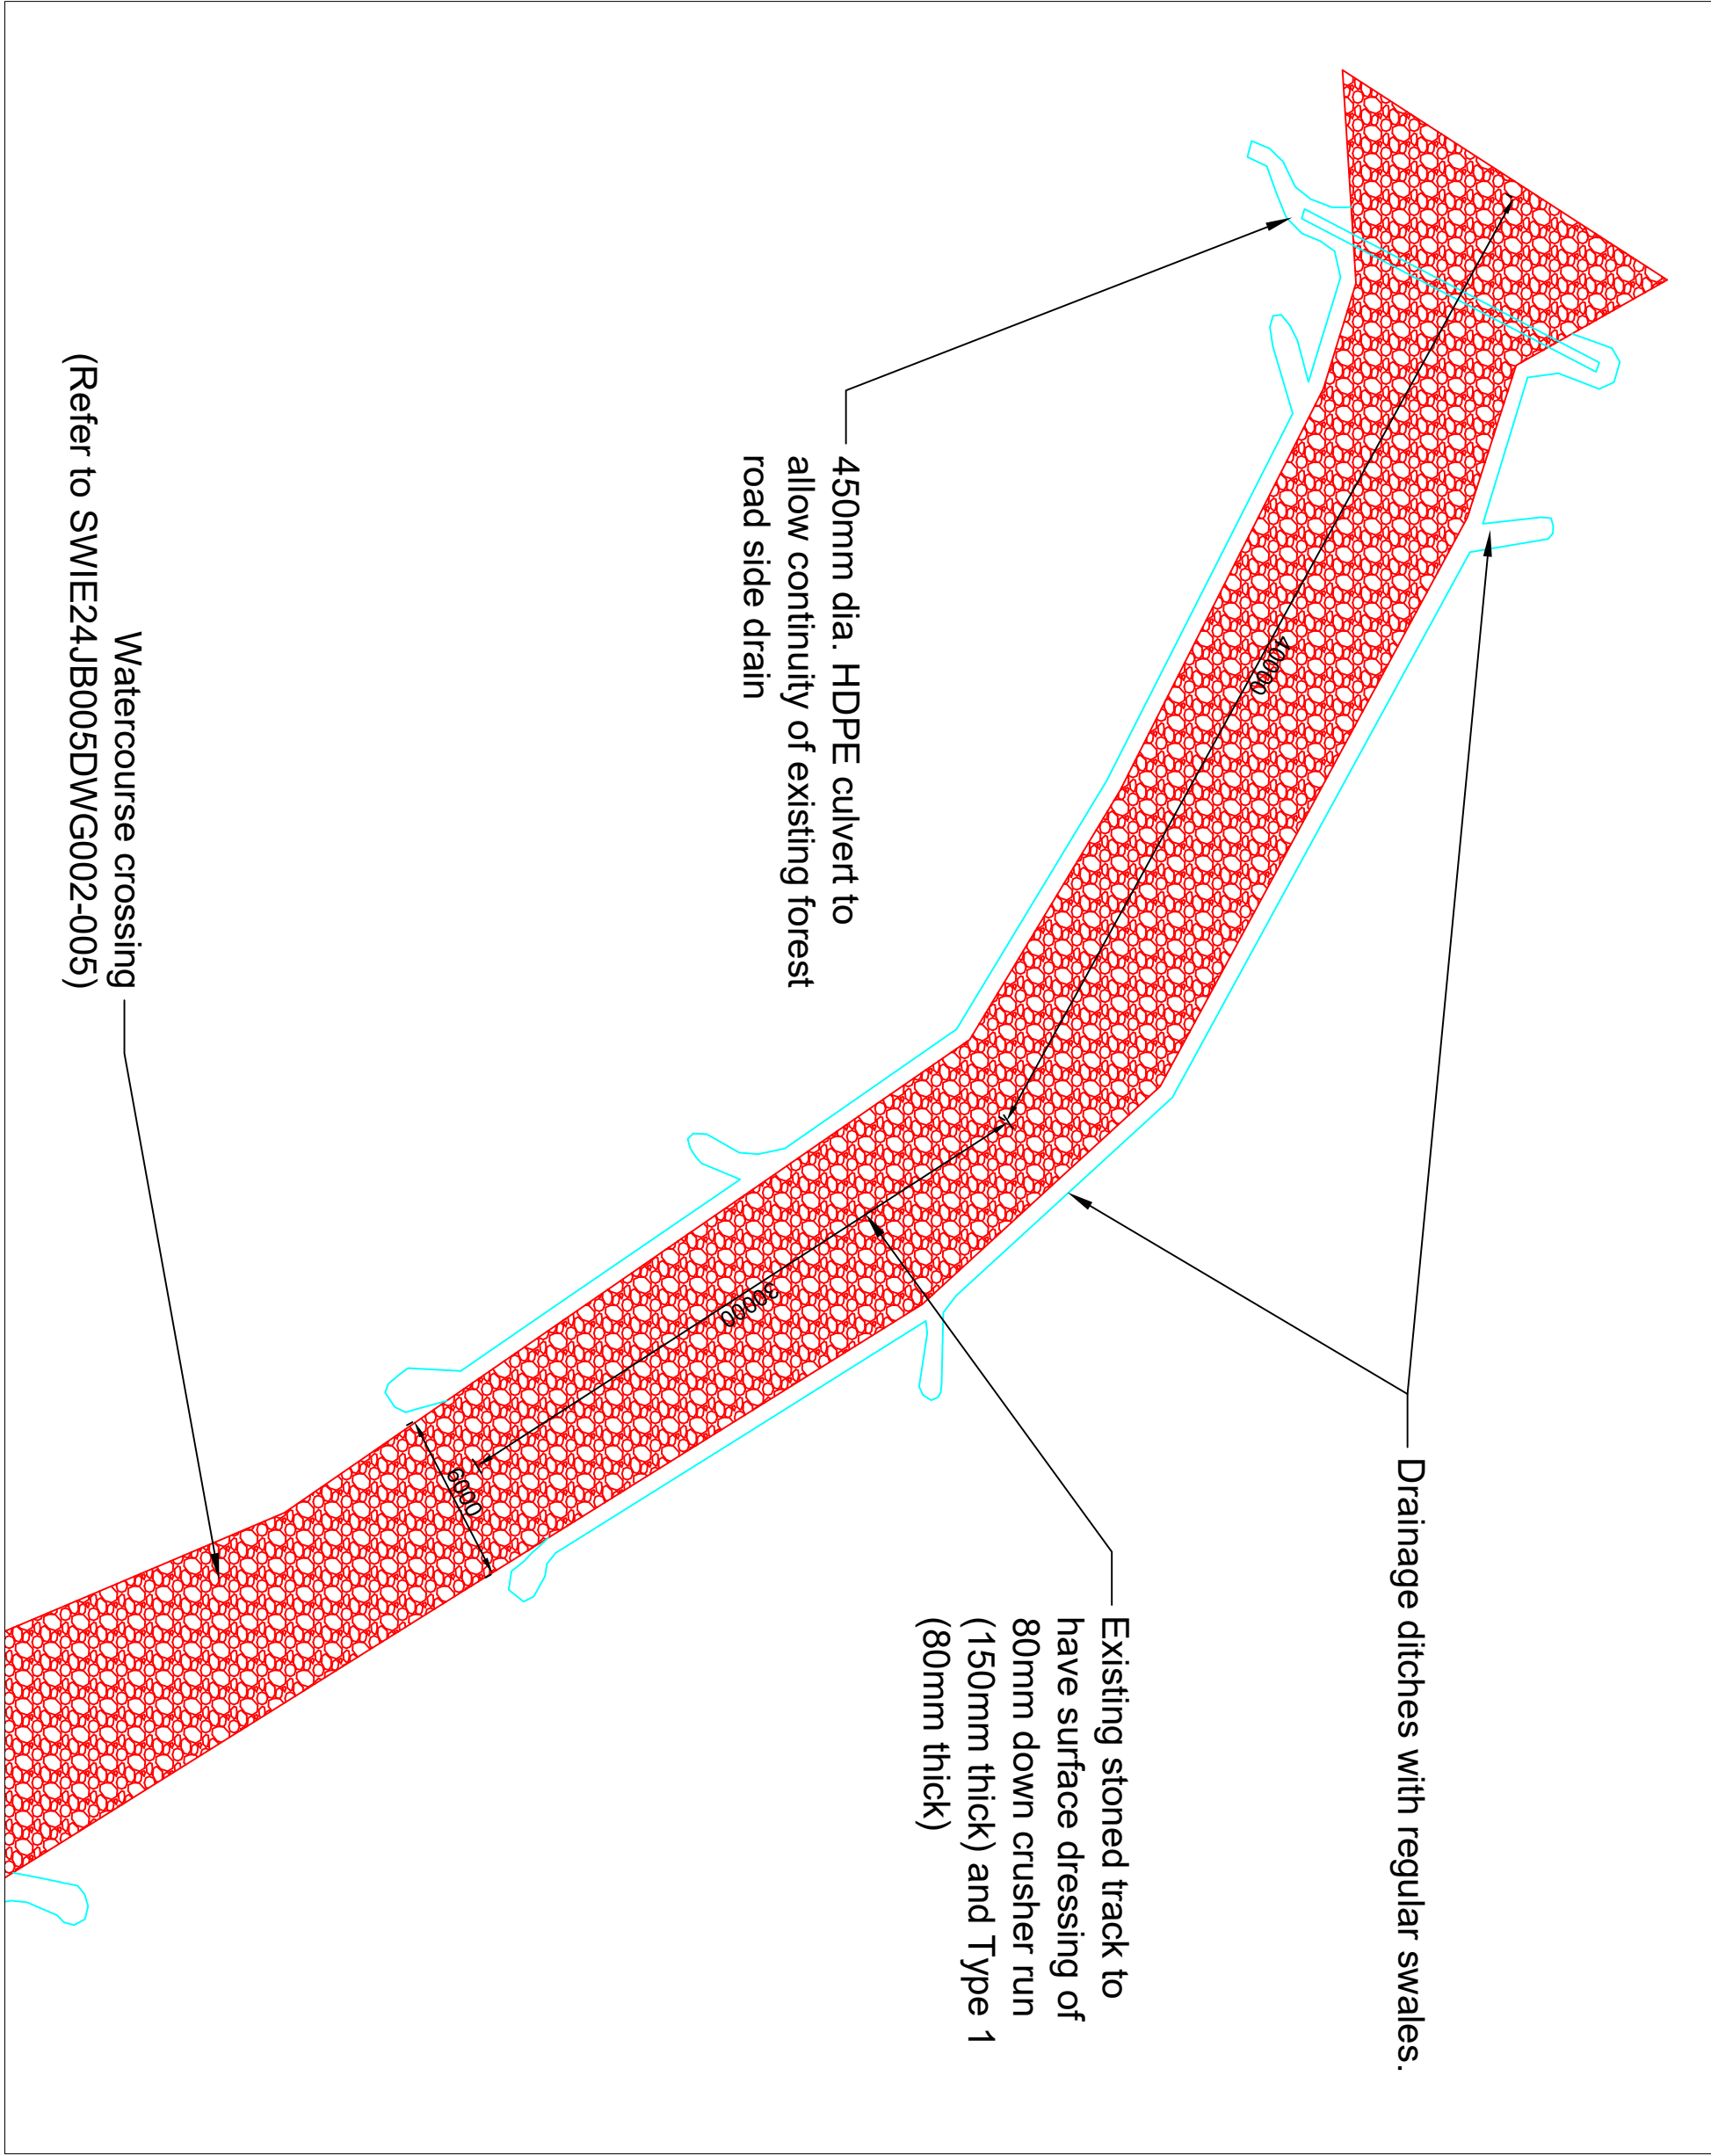

Detail - Section 3

Scale - 1:300



Notes

- All dimensions shown in millimeters unless otherwise stated.
- Scaling correct when printed at paper size shown
- Cable position is indicative only and is inferred between marker posts
- Existing ground profiles as surveyed on 31/01/2024