


DATE: A1: 13/08/2024 BY: Mervyn Reason ON: 09/08/2024 AT 15:24:00


THIS DRAWING REMAINS THE PROPERTY OF VITAL ENERGI AND MUST NOT BE REPRODUCED, COPIED, OR HANDED OVER TO A THIRD PARTY WITHOUT PRIOR WRITTEN CONSENT. UNCONTROLLED COPY IF PRINTED

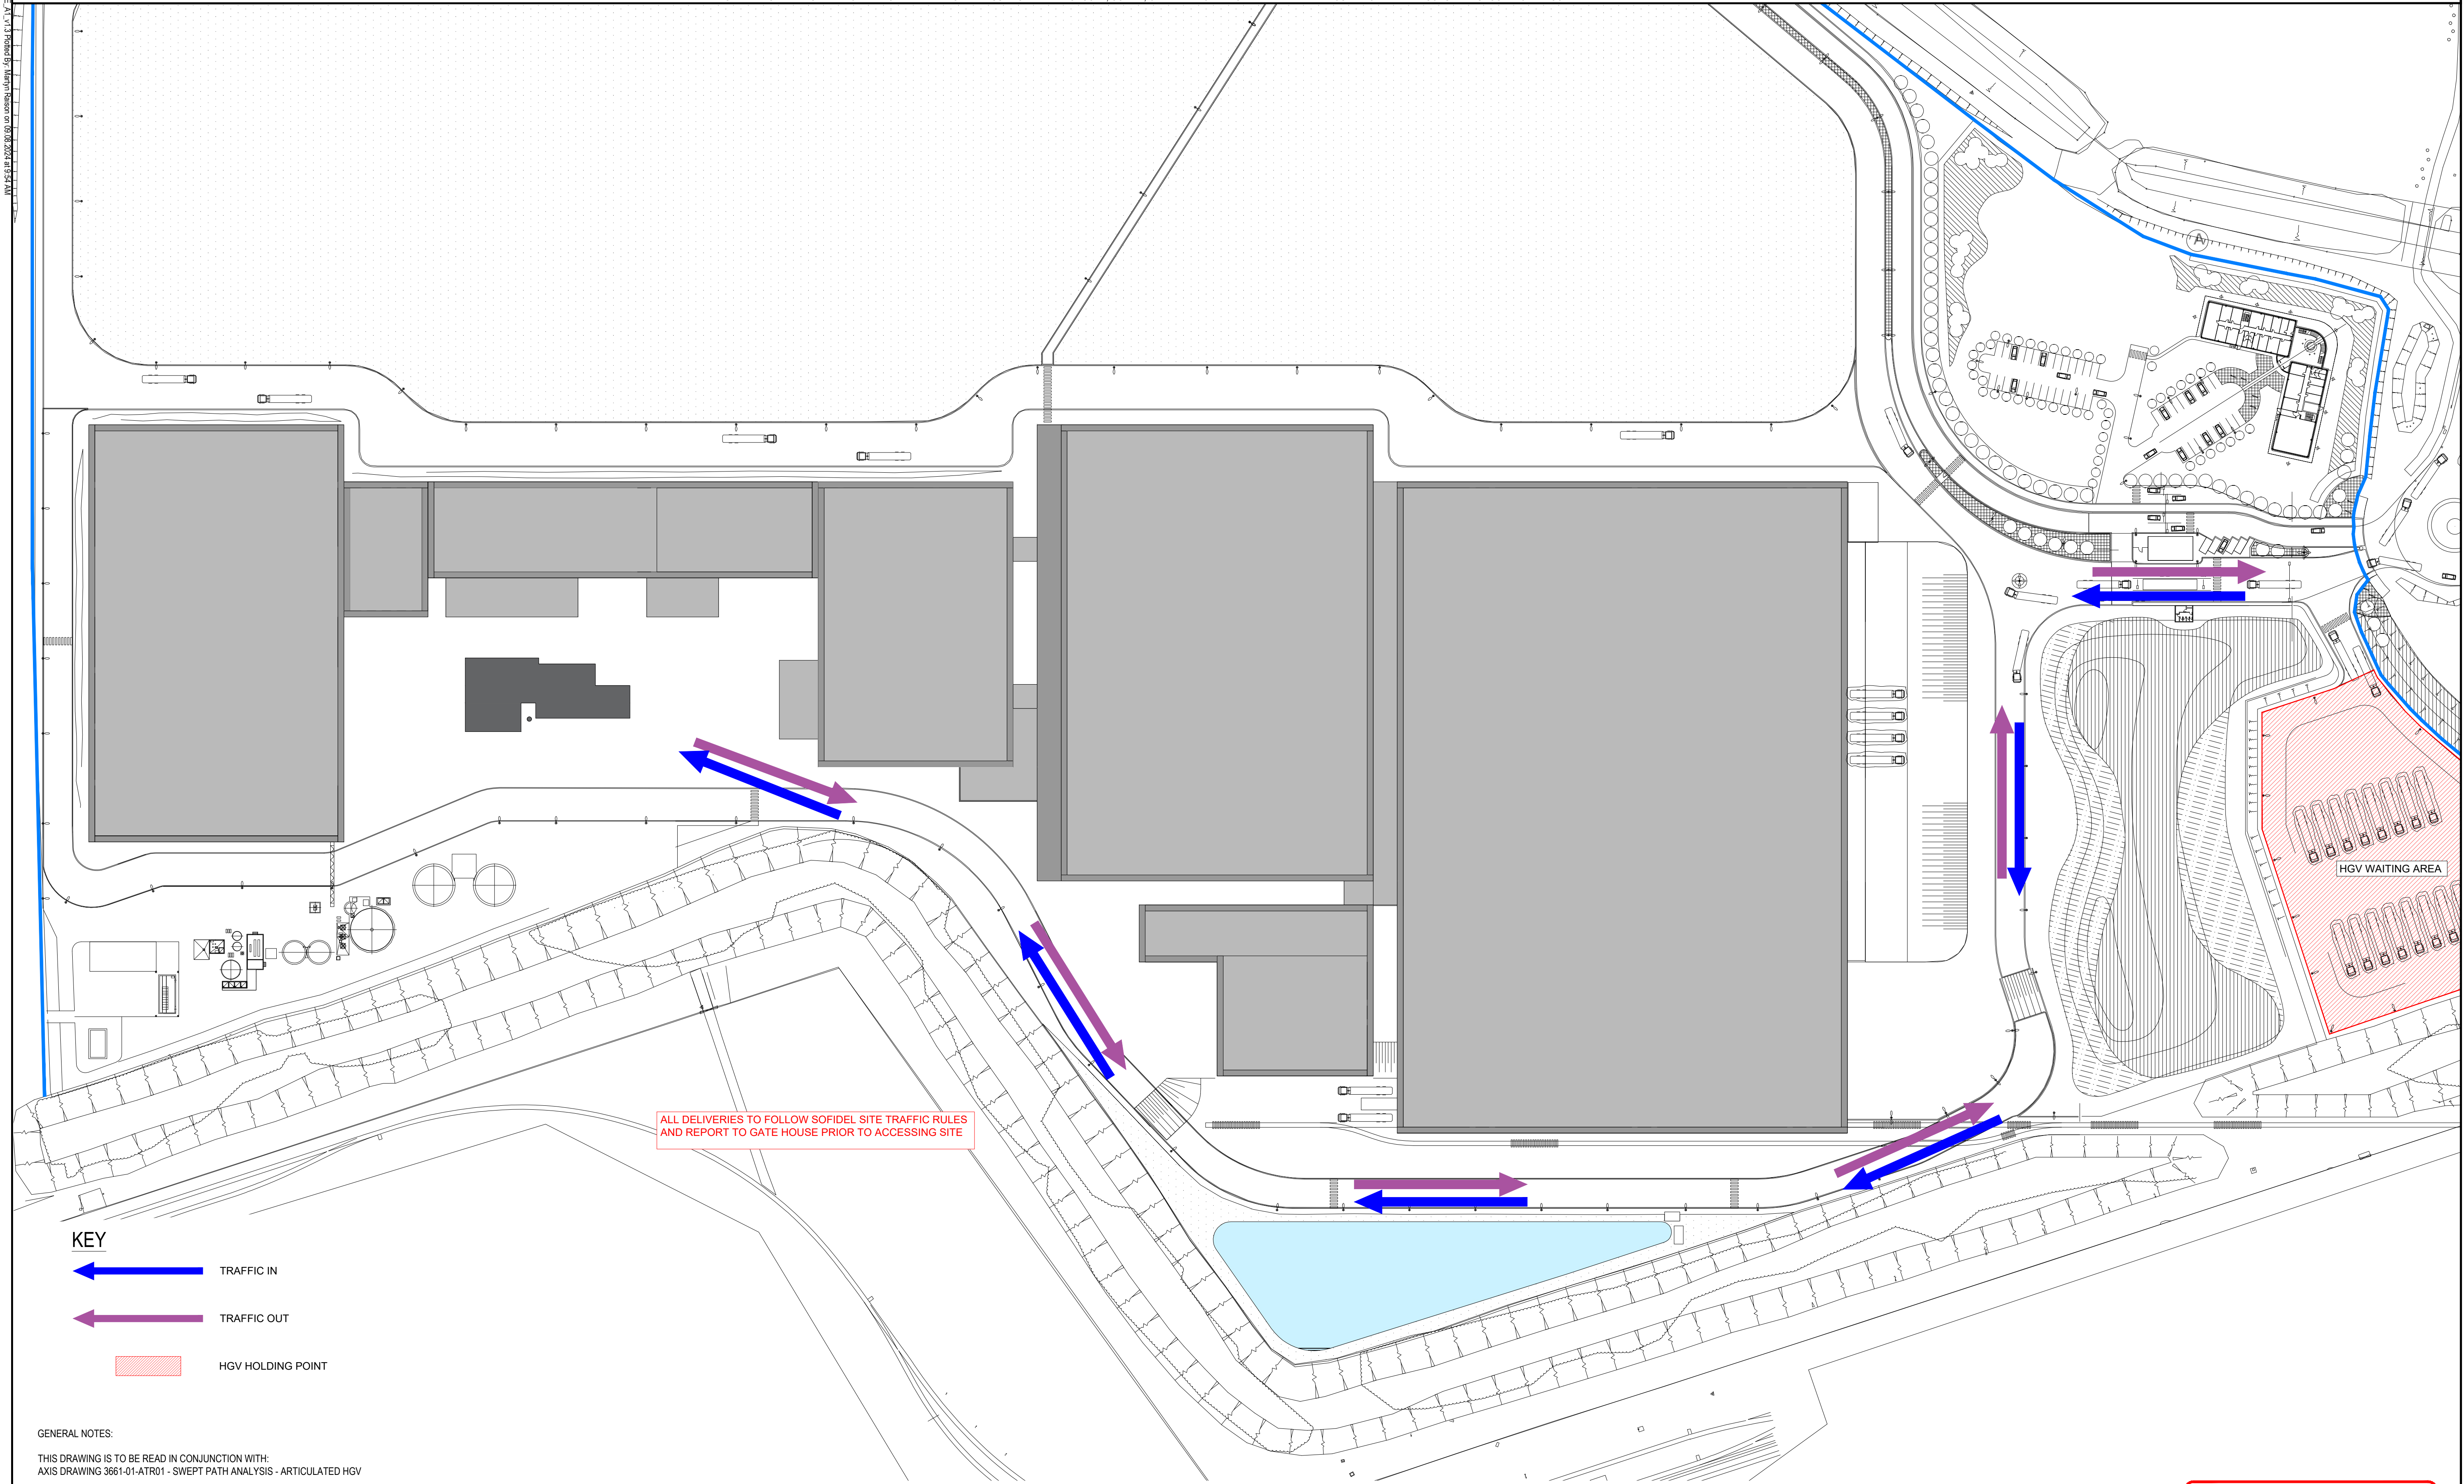

KEY

-  TRAFFIC IN
-  TRAFFIC OUT
-  HGV HOLDING POINT

GENERAL NOTES:
THIS DRAWING IS TO BE READ IN CONJUNCTION WITH:
AXIS DRAWING 3661-01-ATR01 - SWEEP PATH ANALYSIS - ARTICULATED HGV

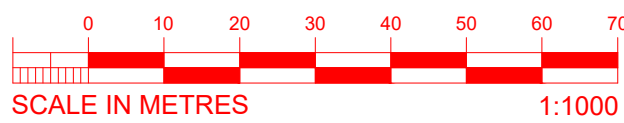

ISSUED FOR INFORMATION

P1	09.08.24	ISSUED FOR INFORMATION	MR	OW	JMM
REV	DATE	DESCRIPTION	DRN	CHK	APP



Vital Energi, Century House, Roman Road, Blackburn, Lancashire, BB1 2LD
Tel: +44 (0)1254 296 000 Fax: +44 (0)1254 296 040

Project: SOFIDEL EPC						
Title: VEHICLE MOVEMENT ANALYSIS						
DATE	09.08.2024	SCALE	1:1000	SHEET		A1
INFORMATION					Status: S2	Stage: 4
50795-VE-SW-ZZ-DR-M-XX01					Drg-No: P1	Rev: P1