
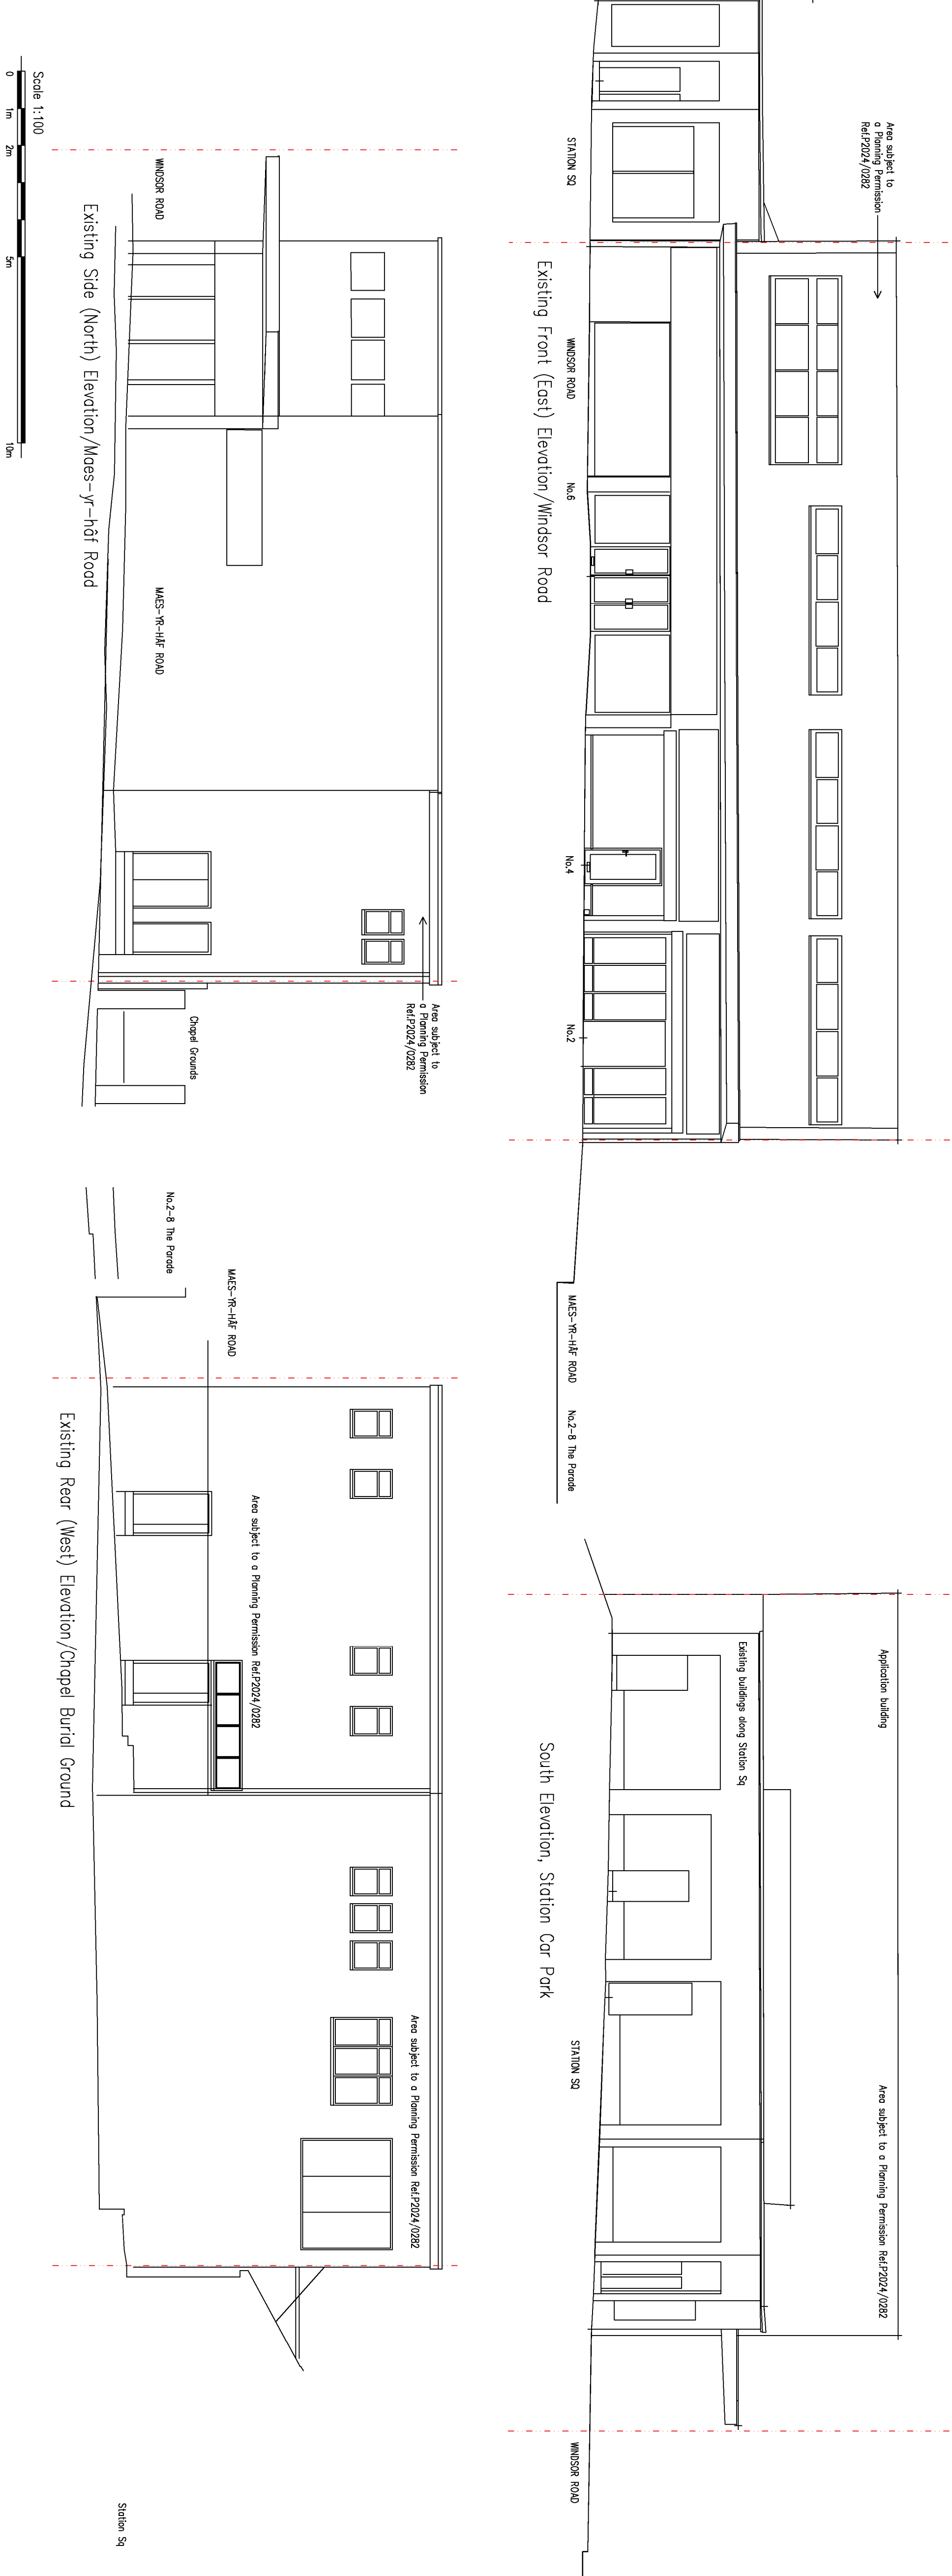


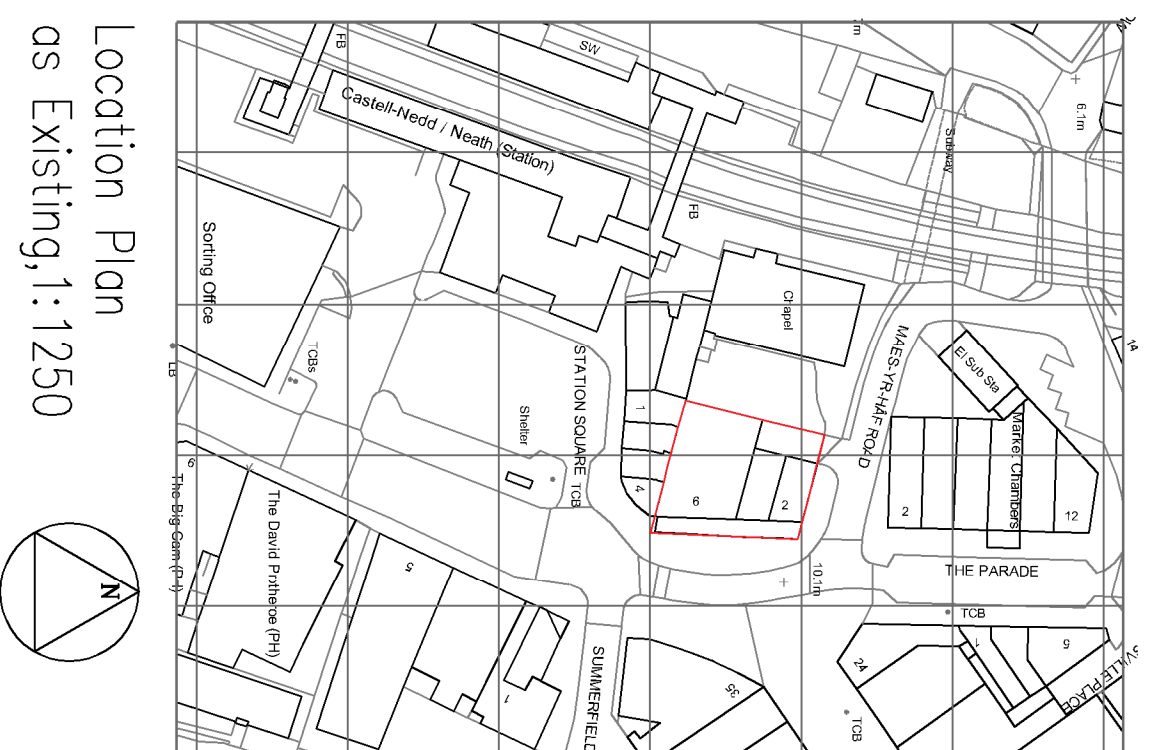

The Copyright of this drawing belongs to Madspring Architect and shall not be used or reproduced in any form without its express permission. The moral right of the author is hereby asserted.

Do not scale from this drawing. Work to figured dimensions only. All dimensions to be checked on the ground to the exclusion of any work.

For the purposes of all of the provisions are measured to wall structure and not the finished surfaces otherwise stated.

Where any discrepancy is found to exist within drawings and/or documents it shall be reported to the architect immediately.

Madspring Architect shall not be liable for any uses of drawings and documents for any purpose other than for which the same were prepared by or on behalf of Madspring Architect.

Changes and corrections and error reports to: madspring-architect.com

Notes

Revision	Revising Issue Author & Description	Date
-		xx/yy/zz

MAJCHER
ARCHITECT

Jacob Gross

Project
2,4,6 Windsor Road
and the land to rear,
Neath SA11 1DA

Title
Existing
External Elevations

Drawing:	44-06-23 E01		
Date:	xx/08/2024	By:	MM
Scale:	1:1250,500, 100@1	Check:	MM