


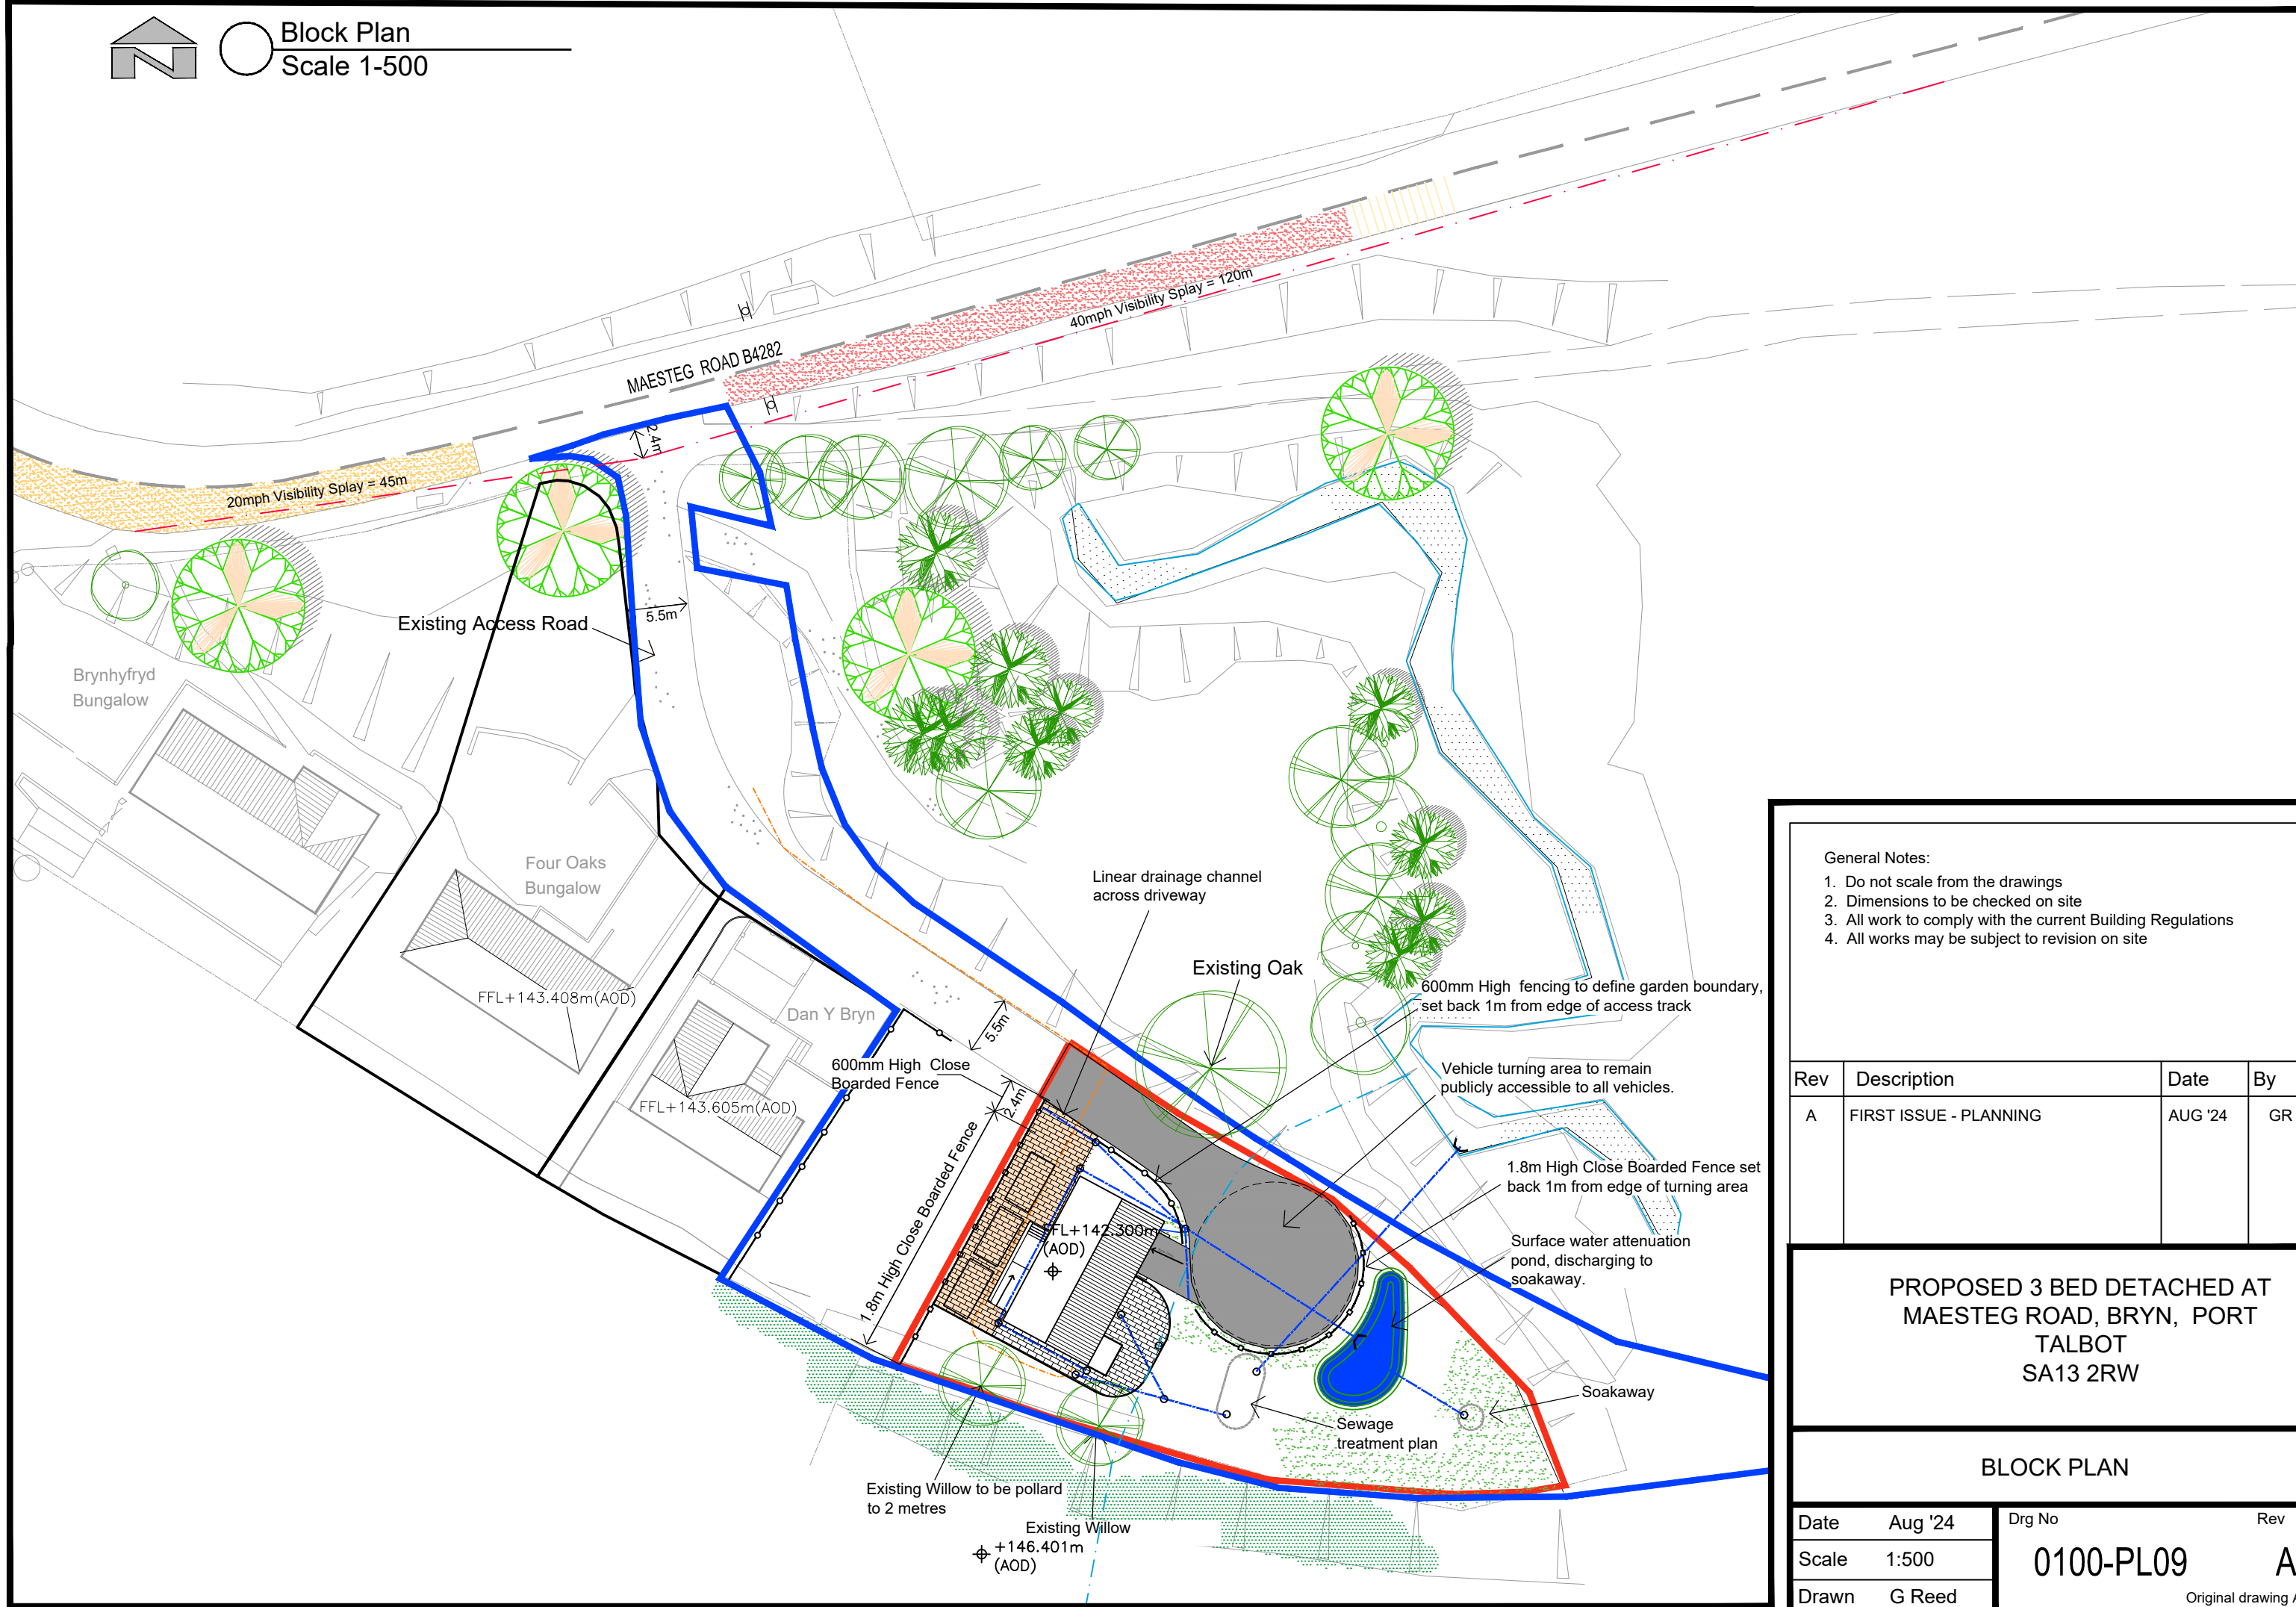

Block Plan  
Scale 1-500



General Notes:

1. Do not scale from the drawings
2. Dimensions to be checked on site
3. All work to comply with the current Building Regulations
4. All works may be subject to revision on site

| Rev | Description            | Date    | By |
|-----|------------------------|---------|----|
| A   | FIRST ISSUE - PLANNING | AUG '24 | GR |

PROPOSED 3 BED DETACHED AT  
MAESTEG ROAD, BRYN, PORT  
TALBOT  
SA13 2RW

BLOCK PLAN

|       |         |                     |     |
|-------|---------|---------------------|-----|
| Date  | Aug '24 | Drg No              | Rev |
| Scale | 1:500   | 0100-PL09           | A   |
| Drawn | G Reed  | Original drawing A3 |     |